1029

R.O.W. Serial # C-0100

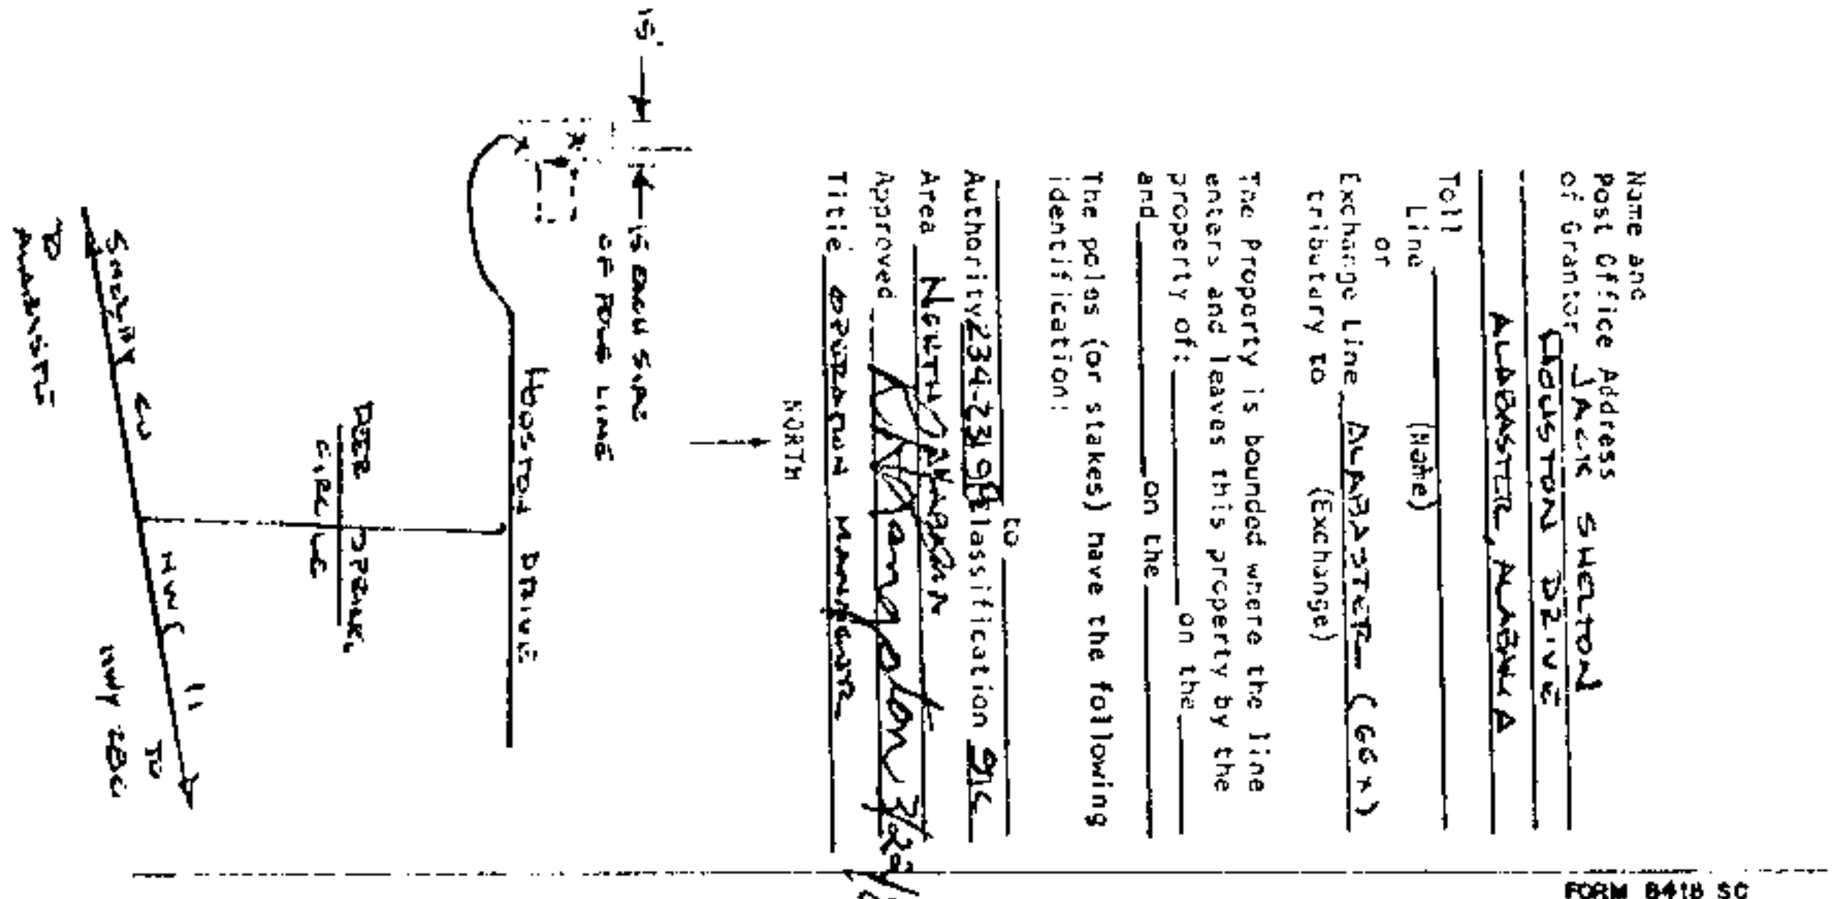

FORM 8418 SC
NOV., 1968

PERMIT POLES AND LINES

In consideration of the benefits to be received and of other good and valuable consideration received from South Central Bell Telephone Company, (I) (We) hereby grant said Company, its associated and allied companies, their respective licensees, successors and assigns, the right to construct, operate and maintain, add or remove lines or systems of communications consisting of such poles, guys, wires, cables, anchors, amplifiers, boxes, and other necessary appurtenances or devices as grantee may require upon, across, over and/or under that certain tract of land situated in SHELBY Co County, State of ALABAMA, to-wit: OFF HOUSTON DRIVE, WITH SECT 17, TOWNSHIP 20 SOUTH, RANGE 2 W (SCHEMATIC DRAWING)

BOOK 347 PAGE 367

and, to the fullest extent the undersigned has the power to grant, if at all, upon, along and under the roads, streets or highways adjoining or through said property, with the right to permit the attachment of wires and cables of any other person or company for communication purposes or for the transmission and distribution of electric power, and the right of ingress and egress to said premises at all times for the purpose of inspecting and maintaining said line, and with the right to clear and keep cleared all trees, undergrowth or other obstructions within a strip of land 15 feet on each side of the center of said line, and to trim and cut and keep trimmed and cut, all dead, weak, leaning or dangerous trees which might reach said line in falling, including the right to relocate said line on said premises to conform to any future highway relocation, widening or improvement.

Signed, sealed and delivered in the presence of:

Witness

ENGINEER SOUTH CENTRAL BELL
(234-2319B)

Attest:
Corporate Officer

Executed 18 MARCH 1983

Jack S Shelton Seal

Seal

Name of Corporation

By:
Title:

(CORPORATE SEAL)

STATE OF ALA SHELBY CO.
I CERTIFY THIS
INSTRUMENT WAS FILED

1983 MAY 24 PM 1:56

Deed tax .50
Rec .1.50
Ind 1.00
3.00

JUDGE OF PROBATE

Operations Manager
Room 102 N-A
3196 Highway 280 South
P. O. Box 2662
Birmingham, Alabama