FORM ROW-4
Rev. 3/01

20050923000498190 1/5 $24.00
Shelby Cnty Judge of Probate,AL
09/23/2005 04:03:05PM FILED/CERT

THIS INSTRUMENT PREPARED BY
BRANDY MURPHY LEE
ALABAMA DEPARTMENT OF TRANSPORTATION
P.O. BOX 2745
BIRMINGHAM, ALABAMA 35202-2745

STATE OF ALABAMA)

COUNTY OF SHELBY)

PROJECT NO. BR-0070(500)
TRACT NO. 2

FEE SIMPLE
WARRANTY DEED

KNOW ALL MEN BY THESE PRESENTS, that for and in consideration of the sum of Eleven Thousand One Hundred Dollars and no/100, cash in hand paid to the undersigned by the State of Alabama, the receipt of which is hereby acknowledged, I (we), the undersigned grantor(s), Charles O. Tidmore and Joyce V. Tidmore, have this day bargained and sold, and by these presents do hereby grant, bargain, sell and convey unto the State of Alabama the following described property, lying and being in Shelby County, Alabama and more particularly described as follows:

And as shown on the right of way map of Project No. BR-0070(500) of record in the Alabama Department of Transportation a copy of which is also deposited in the office of the Judge of Probate of Shelby County, Alabama as an aid to persons and entities interested therein and as shown on the Property Plat attached hereto and made a part hereof:

A part of the NW 1/4 of the NW 1/4, Section 28, Township 21 South, Range 1 West, Shelby County, Alabama, identified as Tract No. 2, Project No. BR - 0070(500), more particularly described as follows:

PARCEL NO. 1

Commence at the northeast corner of said NW 1/4 of NW 1/4;

thence southerly along the east boundary of said NW 1/4 of NW 1/4 a distance of 786.40 feet to a point on the required right of way line (said point offset 105.00 feet and perpendicular to the Project centerline at Station 116+99.39), the point of beginning;

thence continue southerly along said boundary line a distance of 94.66 feet to a point on the present northerly right of way line of State Road 70 (said point offset 10.34 feet and perpendicular to said Project centerline at Station 116+98.15);

thence westerly along said present right of way line for a distance of 1091.33 feet to a point on the westerly property line (said point offset 47.72 feet and perpendicular to the Project centerline at Station 106+11.45);

thence northwesterly and along said property line a distance of 32.28 feet to a point on the required right of way line (said point offset 80.00 feet and perpendicular to the Project centerline at Station 106+11.90);

thence northeasterly along said required right of way line and parallel with said Project centerline, a distance of 18.10 feet to the point of a curve to the right (said point offset 80.00 feet and perpendicular to the Project centerline at P.C. Station 106+30.00), the radius of said curve being 4663.66 feet;

thence northeasterly along said required right of way line and parallel with said Project centerline and along the arc of said curve a distance of 625.75 feet (said point offset 80.00 feet and perpendicular to the Project centerline at P.T. Station 112+45.01);

thence northeasterly along said required right of way line and parallel with said Project centerline a distance of 455.24 feet, more or less, to the point of beginning.

Containing 1.680 acres, more or less.

20050923000498190 2/5 $24.00
Shelby Cnty Judge of Probate,AL
09/23/2005 04:03:05PM FILED/CERT

PARCEL NO.2

A temporary construction easement more particularly described as follows to wit:

Begin at a point on the required right of way line (said point offset 80.00 feet and perpendicular to the Project centerline at Station 110+25.00);

thence northwesterly 50.00 feet to a point (said point offset 130.00 feet and perpendicular to the Project centerline at Station 110+25.00);

thence northeasterly a distance of 102.83 feet to a point (said point offset 130.00 feet and perpendicular to the Project centerline at Station 111+25.00);

thence southeasterly 50.00 feet to a point on said required right of way line (said point offset 80.00 feet and perpendicular to the Project centerline at Station 111+25.00);

thence southwesterly along said right of way line a distance of 101.74 feet, more or less, to the point of beginning.

Containing 0.117 acres, more or less

TO HAVE AND TO HOLD, unto the State of Alabama, its successors and assigns in fee simple forever.

AND FOR THE CONSIDERATION AFORESAID, I (we) do for myself (ourselves), for my (our) heirs, executors administrators, successors, and assigns covenant to and with the State of Alabama that I (we) am (are) lawfully seized and possessed in fee simple of said tract or parcel of land hereinabove described; that I (we) have a good and lawful right to sell and convey the same as aforesaid; that the same is free of all encumbrances, liens, and claims, except the lien for ad valorem taxes which attached on October 1, last past, and which is to be paid by the grantor; and that I (we) will forever warrant and defend the title thereto against the lawful claims of all persons whomsoever.

THE GRANTOR(S) HEREIN FURTHER COVENANT(S) AND AGREE(S) that the purchase price above-stated is in full compensation to him-her (them) for this conveyance, and hereby release the State of Alabama and all or its employees and officers from any and all damages to his/her (their) remaining property contiguous to the property hereby conveyed arising out of the location, construction, improvement, landscaping, maintenance or repair of any public road or highway that may be so located on the property herein conveyed.

IN WITNESS WHEREOF, I (we) have hereunto set my (our) hand(s) and seal this the 2 day of February, 2005.

Charles O. Tidmore (LS)
CHARLES O. TIDMORE

Joyce V. Tidmore (LS)
JOYCE V. TIDMORE

TRACT 2

20050923000498190 3/5 $24.00
Shelby Cnty Judge of Probate, AL
09/23/2005 04:03:05PM FILED/CERT

ACKNOWLEDGEMENT

STATE OF Alabama)

COUNTY OF Shelby)

I, Vickie A. Stone, a Notary Public, in and for said County and State, hereby certify that Charles O. Tidmore and Joyce V. Tidmore, whose name(s) is/are signed to the foregoing conveyance, and who is/are known to me, acknowledged before me on this day that, being informed of the contents of this conveyance, they executed the same voluntarily on the day the same bears date.

Given under my hand and official seal this 2nd day of February, 2005.

Vickie A. Stone NOTARY PUBLIC

MY COMMISSION EXPIRES: 3-19-08

ACKNOWLEDGEMENT FOR CORPORATION

STATE OF _____)

COUNTY OF _____)

I, _____, a Notary Public, in and for said County and State, hereby certify that _____, of the Company, a corporation, is/are signed to the foregoing conveyance, and who is/are known to me, acknowledged before me on this day that, being informed of the contents of this conveyance, _____ as such officer and with full authority, executed the same voluntarily, for and as the act of said corporation on the day the same bears date.

Given under my hand and official seal this _____ day of _____, 20___.

_____NOTARY PUBLIC

MY COMMISSION EXPIRES: _____

20050923000498190 4/5 $24.00
Shelby Cnty Judge of Probate, AL
09/23/2005 04:03:05PM FILED/CERT

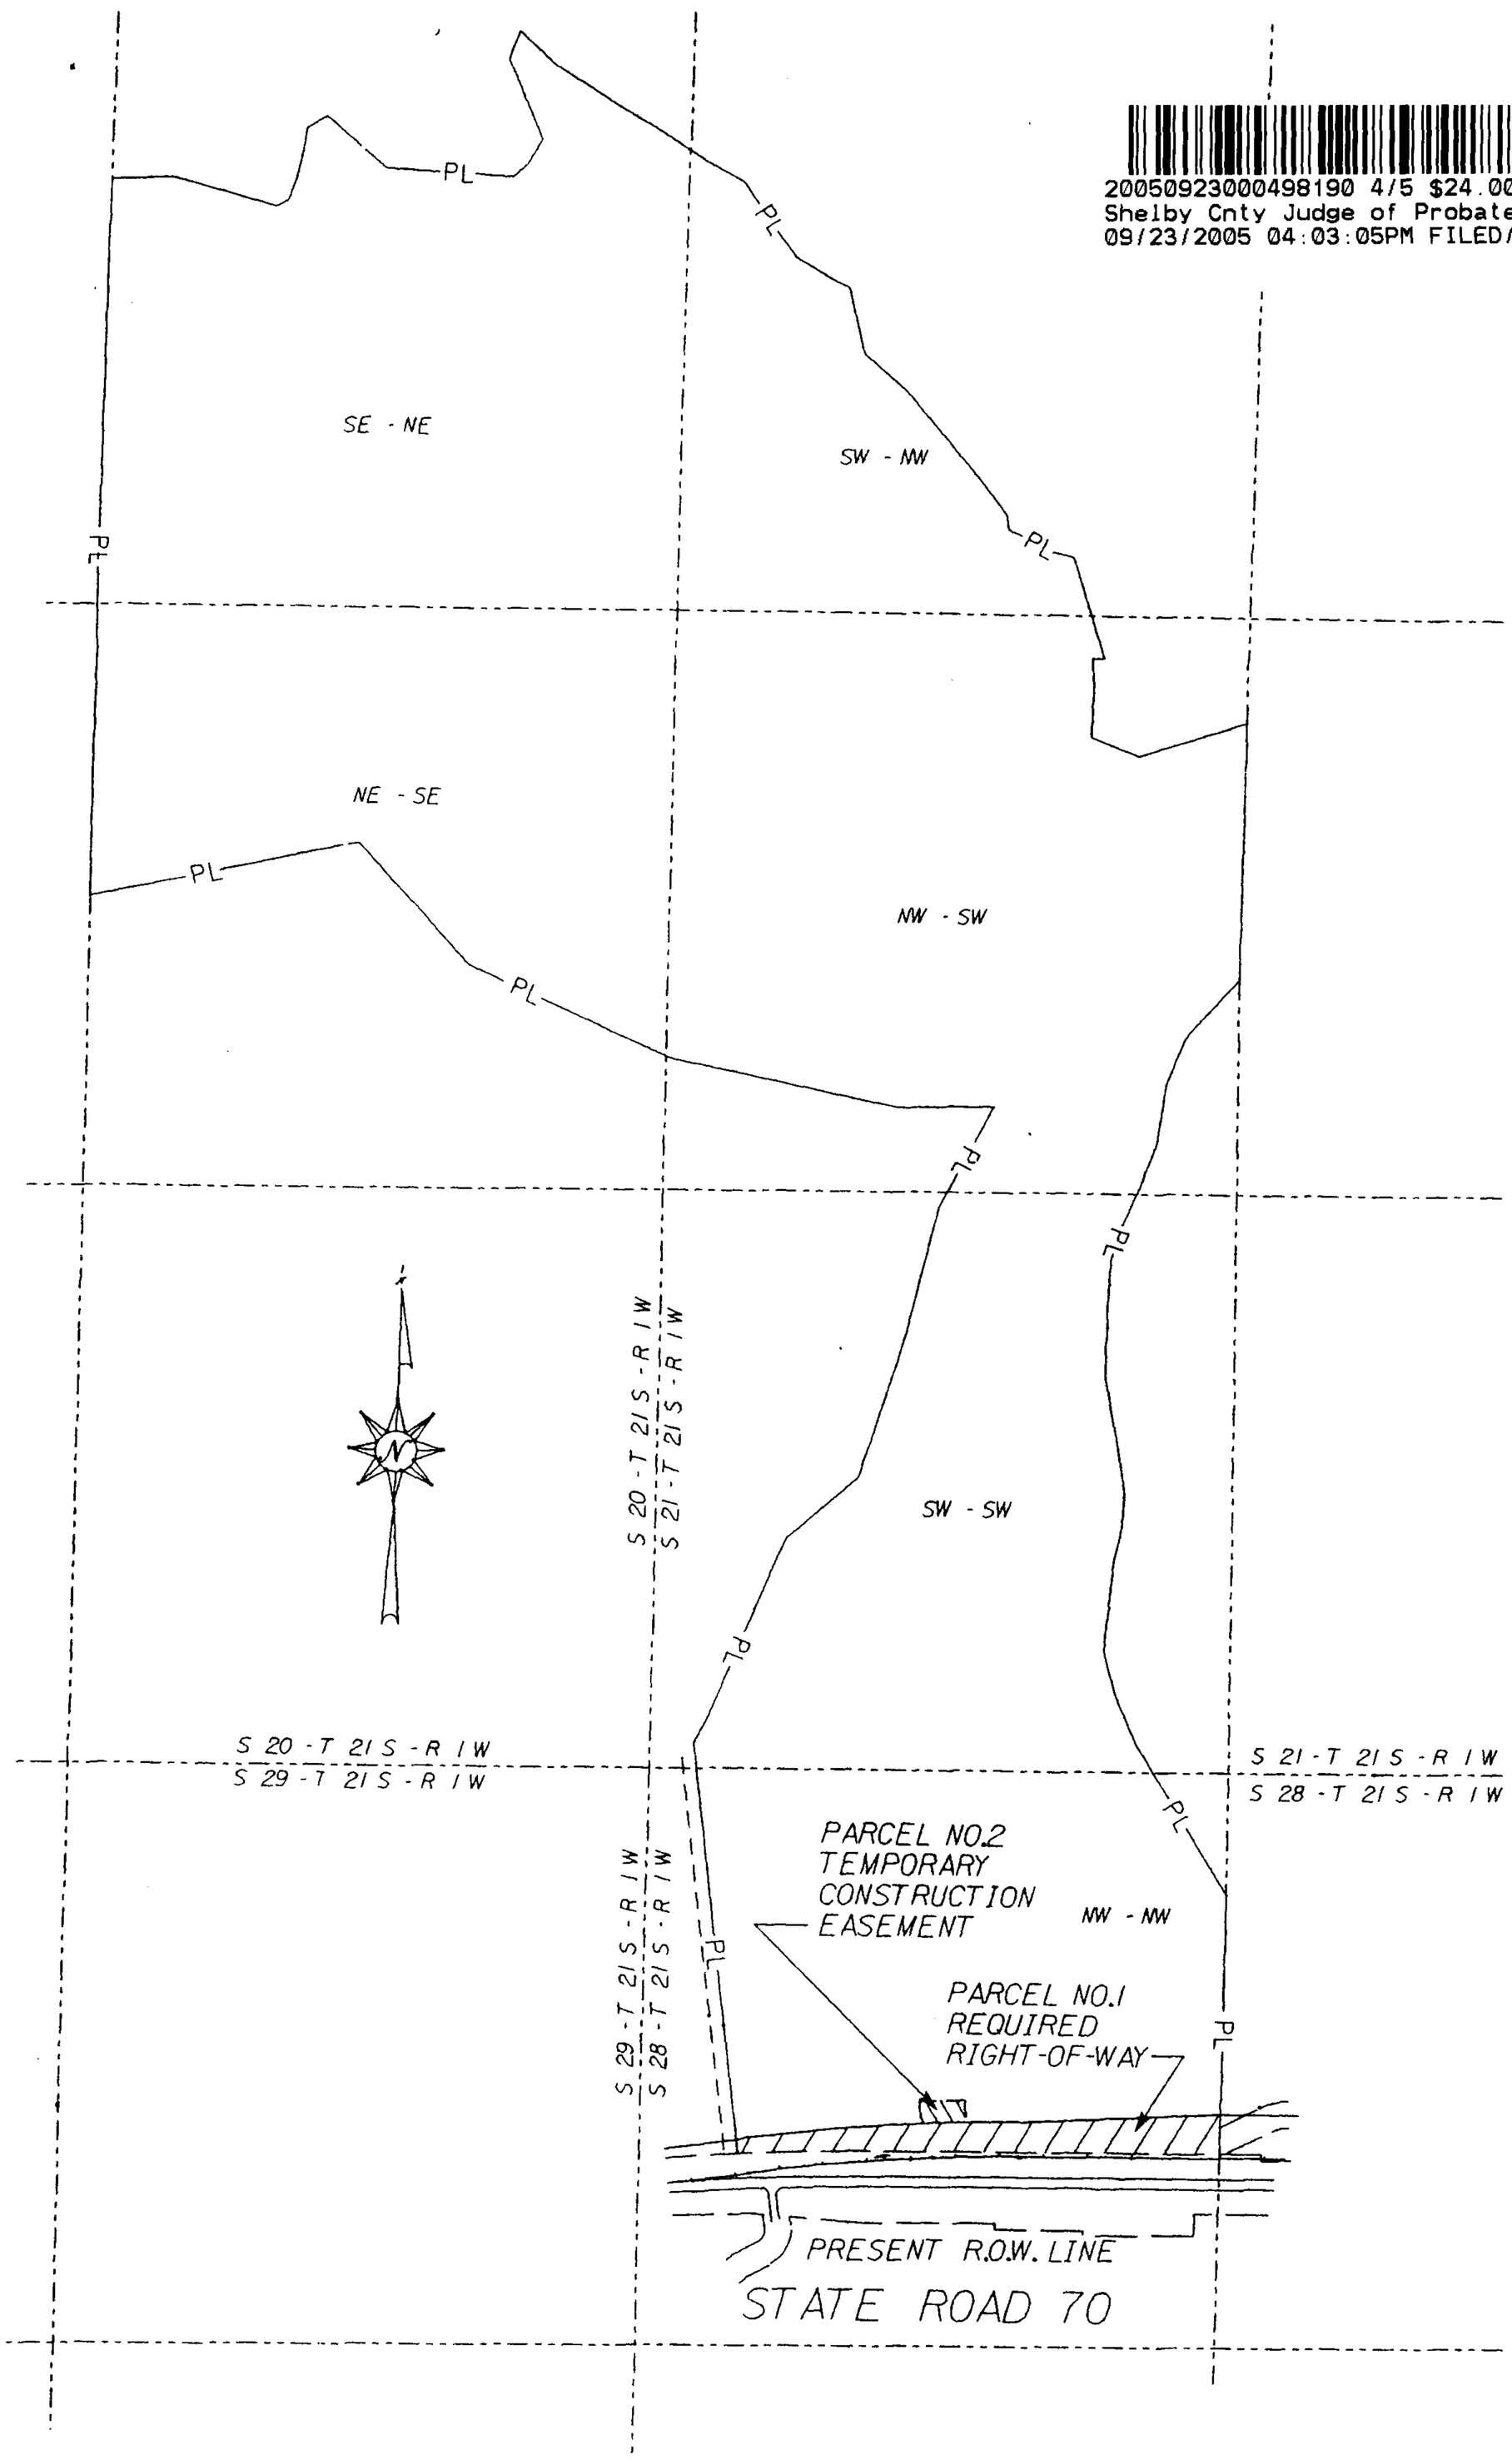

ALABAMA DEPARTMENT OF TRANSPORTATION

TRACT : NO. 2

OWNER : JOYCE V. TIDMORE & CHARLES O. TIDMORE

	ACRES
TOTAL AREA	140.120
R.O.W. ACQUIRED	1.731
AREA REMAINING	138.389
REVISIONS	01 – 18 – 05

PROJECT NUMBER : BRF – 0070(500)

SHELBY COUNTY, ALABAMA

SCALE – NONE

DATE: 01 – 07 – 04

...\Plans\PLATS01.DGN 1/18/2005 11:38:55 AM

20050923000498190 5/5 $24.00
Shelby Cnty Judge of Probate, AL
09/23/2005 04:03:05PM FILED/CERT

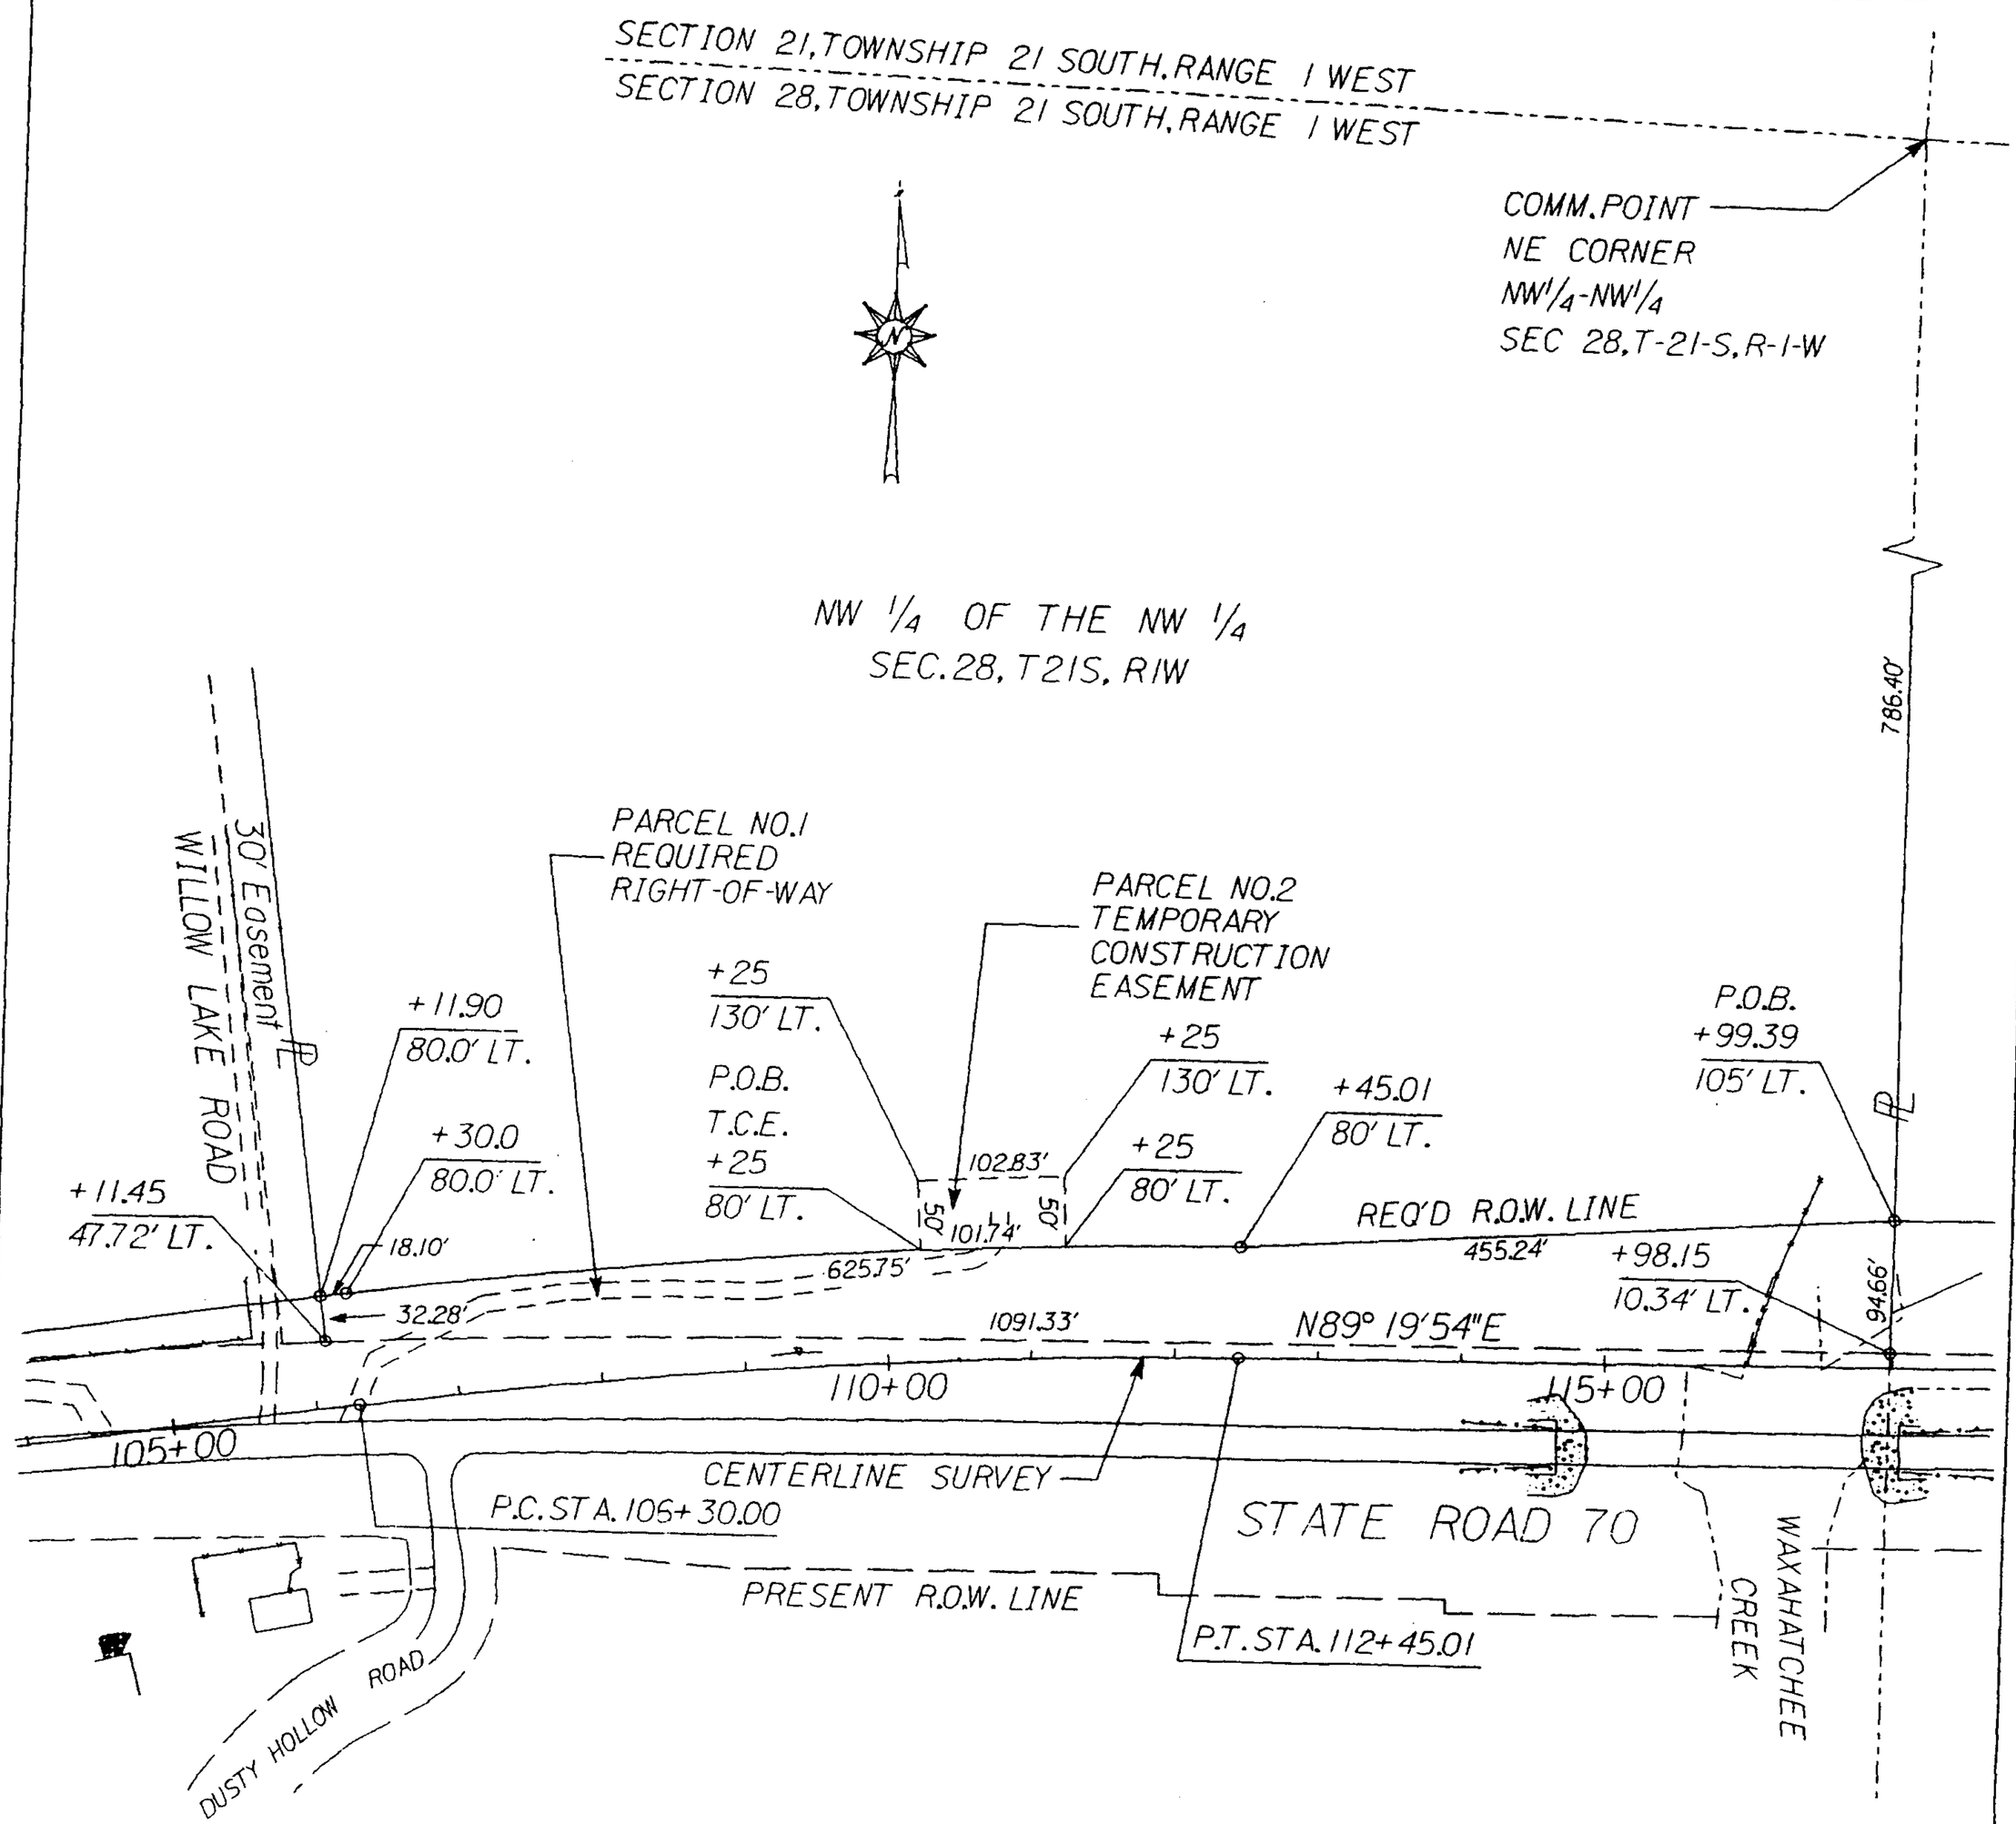

PARCEL NO.1 - R.O.W. ACQUIRED : 1.731 ACRES
PARCEL NO.2 - TEMPORARY CONSTRUCTION EASEMENT : 0.117 ACRES

ALABAMA DEPARTMENT OF TRANSPORTATION

TRACT : NO. 2

OWNER : JOYCE V.. TIDMORE & CHARLES O. TIDMORE

	ACRES
TOTAL AREA	140.120
R.O.W. ACQUIRED	1.731
AREA REMAINING	138.389
REVISIONS	01 – 18 – 05

PROJECT NUMBER : BRF – 0070(500)

SHELBY COUNTY, ALABAMA

SCALE – 1" = 200'

DATE: 01 – 07 – 04

...\Plans\PLATS01.DGN 1/18/2005 11:37:39 AM