Send Tax Notice To: City of Alabaster, Alabama
201 1st Street North
Alabaster, Alabama 35007

GENERAL WARRANTY DEED

20061103000541790 1/4 $21.00
Shelby Cnty Judge of Probate,AL
11/03/2006 10:16:19AM FILED/CERT

State Of Alabama
County Of Shelby }

KNOW ALL MEN BY THESE PRESENTS, That for and in consideration of Ten dollars and Zero cents ($10.00), and other good and valuable consideration the receipt and sufficiency whereof is hereby acknowledged, **William F. Hoskins, a married person, and Louise W. Hoskins, an unmarried person,** (herein referred to as GRANTOR, whether one or more) does by these presents grant, bargain, sell and convey unto **City of Alabaster, Alabama, a municipal corporation** (herein referred to as GRANTEE, whether one or more), the following described real estate, situated in Shelby County, Alabama, to-wit:

See Exhibit A

Together with a grant of easement for ingress and egress across the remainder of Grantor's property as more particularly described in that certain plat map dated March 7, 2000, prepared by Veston Bush Surveyors, Inc. and recorded as in~~strument number~~ Exhibit B hereto in the Probate Court of Shelby County, Alabama.

SUBJECT TO: (1) Ad valorem taxes for current and subsequent years, (2) easements, restrictions reservations, rights-of-way, limitations, covenants and conditions of record, if any, (3) mineral and mining rights not owned by the Grantor, if any.

Note: This property is not the homestead of the Grantor or his/her spouse as defined by the Code of Alabama.

Note: Louise W. Hoskins is the owner of a life estate pursuant to that certain deed filed as Instrument Number 1996-12101 in the Probate Court of Shelby County, Alabama. Louise W. Hoskins was unmarried on April 2, 1996 at the time of her conveyance of said property to William F. Hoskins and reservation of a life estate as recorded in instrument number 1996-12101 in the Probate Court of Shelby County, Alabama.

Note: William F. Hoskins is the same person as William Foster Hoskins.

Note: J. E. Walker who reserved a life estate in Deed dated January 20, 1960 and recorded in Deed Book 247, Page 951 in the Probate Court of Shelby County, Alabama, died on or about the 6th day of October, 1969.

TO HAVE AND TO HOLD, To the said GRANTEE, his, her or their heirs and assigns forever.

And said GRANTOR does for itself, its heirs, successors and assigns, covenant with said GRANTEE, his, her or their heirs and assigns, that it is lawfully seized in fee simple of said premises, that they are free from all encumbrances, that it has a good right to sell and convey the same as aforesaid, and that it will, and its successors and assigns shall, warrant and defend the same to the said GRANTEE, his, her or their heirs, executors and assigns forever, against the lawful claims of all persons.

IN WITNESS WHEREOF, I (we) have set my (our) hand(s) and seal(s), this 15th day of June, 2006.

William Foster Hoskins (SEAL)
William F. Hoskins

Louise W. Hoskins (SEAL)
Louise W. Hoskins

STATE OF ALABAMA
SHELBY COUNTY }

I, the Undersigned, a Notary Public in and for the said County, in said State, hereby certify that William Foster Hoskins, a married person and Lousie W. Hoskins whose name(s) are signed to the foregoing conveyance, and who are known to me, acknowledged before me on this day, that, being informed of the contents of the conveyance he, she or they executed the same voluntarily on the day the same bears date.

Given under my hand and official seal this 13th day of June, 2006.

Notary Public
My commission expires: Nov 13, 2006

This Instrument Prepared By:
Jeffrey W. Brumlow, Esq. • Massey, Stotser & Nichols, P.C. • 1780 Gadsden Highway • Birmingham , Alabama 35235
NEITHER TITLE OR DESCRIPTION WERE EXAMINED BY PREPARER

Massey, Stotser,

EXHIBIT A

COMMENCING AT THE SOUTHWEST CORNER OF SECTION 36, TOWNSHIP 20 SOUTH, RANGE 3 WEST, SHELBY COUNTY, ALABAMA; THENCE N88°09'31"W FOR A DISTANCE OF 16.27 FT TO A POINT IN THE CENTERLINE OF A GRAVEL ROAD, THENCE S15°32'14"W FOR A DISTANCE OF 40.52 FT TO A POINT IN THE CENTERLINE OF A GRAVEL ROAD, THENCE S32°27'21"WFOR A DISTANCE OF 53.51 FT TO A POINT IN THE CENTERLINE OF A GRAVEL ROAD, THENCE S26°04'48"W FOR A DISTANCE OF 47.35 FT TO A POINT IN THE CENTERLINE OF A GRAVEL ROAD, THENCE S12°36'15"W FOR A DISTANCE OF 38.09 FT TO A POINT IN THE CENTERLINE OF A GRAVEL ROAD, THENCE S18°40'22"W FOR A DISTANCE OF 4.19 FT TO A POINT IN THE CENTERLINE OF A GRAVEL ROAD, THENCE S11°00'44"W FOR 30.14 FT TO A POINT IN THE CENTERLINE OF A GRAVEL ROAD, THENCE S21°14'06"W FOR A DISTANCE OF 37.87 FT TO A POINT IN THE CENTERLINE OF A GRAVEL ROAD, THENCE S28°59'51"W FOR A DISTANCE OF 43.50 FT TO A POINT IN THE CENTERLINE OF A GRAVEL ROAD, THENCE S26°50'59"W FOR A DISTANCE OF 47.52 FT TO A POINT IN THE CENTERLINE OF A GRAVEL ROAD, THENCE S17°42'21"W FOR A DISTANCE OF 46.35 FT TO A POINT IN THE CENTERLINE OF A GRAVEL ROAD, THENCE S12°55'06"W FOR A DISTANCE OF 45.43 FT TO A POINT IN THE CENTERLINE OF A GRAVEL ROAD, THENCE S04°02'50"W FOR A DISTANCE OF 14.66 FT TO A POINT IN THE CENTERLINE OF A GRAVEL ROAD, THENCE S02°00'45"W FOR A DISTANCE OF 36.82 FT TO A POINT IN THE CENTERLINE OF A GRAVEL ROAD, THENCE S06°15'45"W FOR A DISTANCE OF 24.93 FT TO A POINT IN THE CENTERLINE OF A GRAVEL ROAD, THENCE S04°24'20"E FOR A DISTANCE OF 44.04 FT TO A POINT IN THE CENTERLINE OF A GRAVEL ROAD, THENCE S27°29'55"W FOR A DISTANCE OF11.2 FT TO AN IRON PIN AND **THE POINT OF BEGINNING**; THENCE N87°43'17"W FOR A DISTANCE OF 55.00 FT TO AN IRON PIN, THENCE S 02°16'43"W FOR 50.00 FT TO AN IRON PIN, THENCE S87°43'17"E FOR A DISTANCE OF 55.00 FT TO AN IRON PIN, THENCE N02°16'43"E FOR 50.00 FT TO **THE POINT OF BEGINNING**.

CONTAINING +/- 0.06 ACRES

20061103000541790 2/4 $21.00
Shelby Cnty Judge of Probate,AL
11/03/2006 10:16:19AM FILED/CERT

This Instrument Prepared By:
Jeffrey W. Brumlow, Esq. • Massey, Stotser & Nichols, P.C. • 1780 Gadsden Highway • Birmingham , Alabama 35235
NEITHER TITLE OR DESCRIPTION WERE EXAMINED BY PREPARER

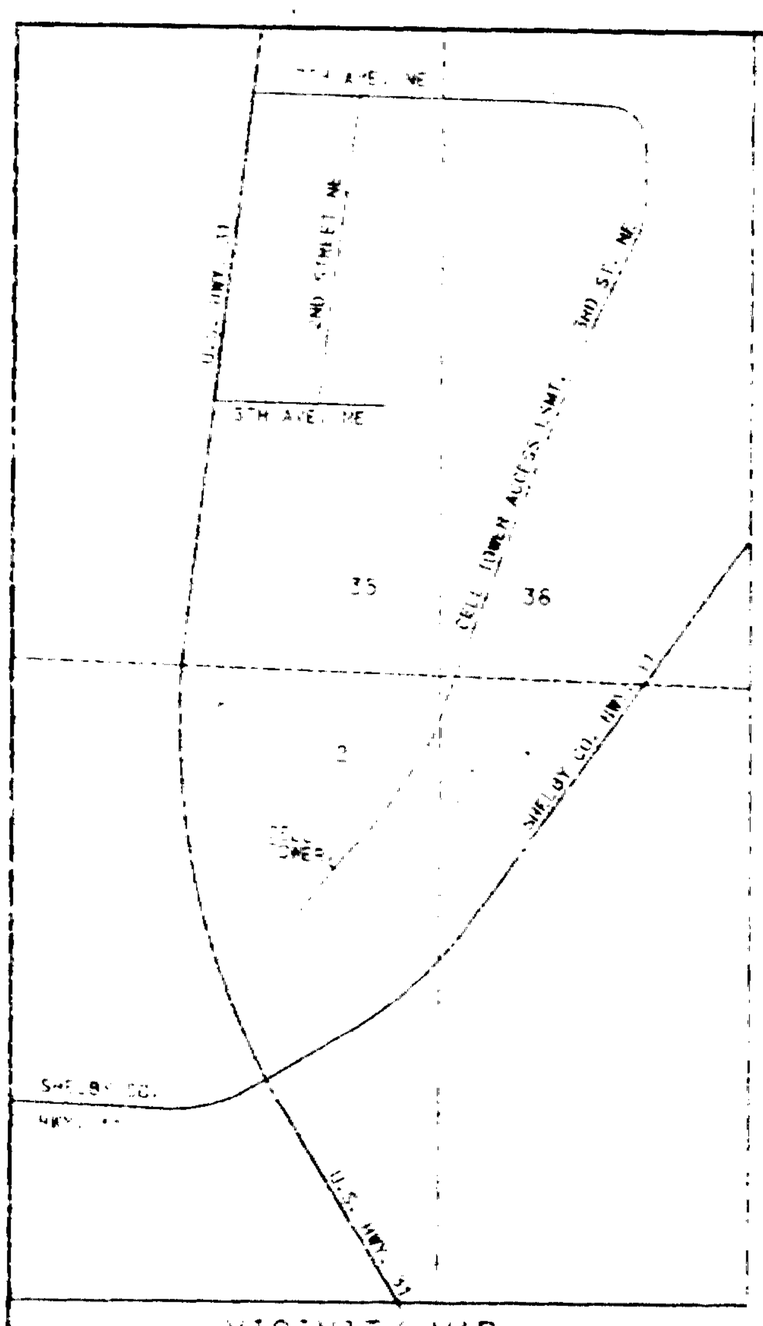

VICINITY MAP

CELL TOWER & ACCESS ROAD ALIGNMENT & ESMT. DESCRIPTORS	
COURSE NUMBER	DISTANCE/ BEARING
1	23.54' N35°27'53"E
2	55.16' N09°47'58"E
3	55.46' N00°18'28"W
4	48.45' N04°29'13"E
5	43.61' N15°27'05"E
6	51.98' N23°20'47"E
7	29.38' N36°41'[illegible]"E
8	32.53' N20°52'4[illegible]"E
9	59.65' N03°59'13"E
10	50.45' N09°04'55"E
11	59.85' N14°36'08"E
12	139.54' N15°32'14"E
13	53.51' N32°27'[illegible]"E
14	47.35' N26°04'48"E
15	39.05' N12°36'15"E
16	[illegible] S18°40'22"E
17	30.14' N11°00'40"E
18	31.87' N21°14'06"E
19	43.50' N28°59'51"E
20	57.52' N26°50'53"E
21	45.35' N17°42'2[illegible]"E
22	45.43' N12°55'06"E
23	14.56' N04°02'50"E
24	36.82' N02°00'45"E
25	24.33' N06°13'48"E
26	24.04' N04°24'20"W
27	1[illegible].20' S27°23'55"W
28	55.00' N87°43'17"W
29	50.00' S02°16'42"W
30	55.00' S87°43'17"E
31	50.00' N02°16'43"E

STATE OF ALABAMA
SHELBY COUNTY

THE UNDERSIGNED, ROBERT F. WEINORTS, JR., A REGISTERED LAND SURVEYOR IN THE STATE OF ALABAMA, AND THE OWNERS OF THE PROPERTIES SHOWN HERE ON THIS PLAT HEREBY CERTIFY THAT THIS PLAT WAS MADE PURSUANT TO A SURVEY MADE BY SAID SURVEYOR AND THAT SAID PLAT OR MAP WAS MADE AT THE INSTANCE OF SAID OWNERS; IS A TRUE AND CORRECT MAP OF OF THE LANDS SHOWN THEREIN AND KNOWN AS A ACCESS ACQUISITION SURVEY SHOWING A 20 FOOT WIDE ACCESS EASEMENT TO THE CITY OF ALABASTER CELL TOWER AND THE CELL TOWER EASEMENT, BEARINGS, DISTANCES AND BOUNDARIES, FOR THE ACCESS AND CELL TOWER EASEMENT. I HEREBY CERTIFY/STATE THAT ALL PARTS OF THIS SURVEY AND DRAWING HAVE BEEN COMPLETED IN ACCORDANCE WITH THE REQUIREMENTS OF THE STANDARDS OF PRACTICE FOR LAND SURVEYING IN THE STATE OF ALABAMA, TO THE BEST OF MY KNOWLEDGE, INFORMATION AND BELIEF.

ROBERT F. WEINORTS, JR., P.L.S.
AL REG. NO. 23208

CITY OF ALABASTER DATE:

PARCEL 13 7 36 3 001 052.001 DATE:
OWNER: STONEY RIDGE DEVELOPMENT CORP.

PARCEL 23 7 02 1 002 005.000 DATE:
OWNER: WILLIAM MACK & RUTH M. WILLIS

PARCEL 13 7 35 4 001 027.000 DATE:
OWNER: STONEY RIDGE DEVELOPMENT CORP.

PARCEL 23 7 02 1 002 007.000 DATE:
OWNER: CHARLES S. DIVANAGOR

PARCEL 13 7 36 3 001 052.002 DATE:
OWNER: STONEY RIDGE DEVELOPMENT CORP.

PARCEL 23 7 02 1 002 008.000 DATE:
OWNER: LOUISE WALKER HOSKINS LIFE EST.

PARCEL 23 7 02 1 002 001.000 DATE:
OWNER: MOSTAGHIMI W & MARY MAHONEY

LEGAL DESCRIPTION TO WIT:

COMMENCE AT THE CENTERLINE AND END OF THE EXISTING PAVED STREET KNOWN AS 3RD STREET N.E. SAID POINT ALSO BEING THE BEGINNING OF A 20 FOOT WIDE GRAVEL ROAD AND 20 FOOT WIDE ACCESS EASEMENT TO THE CITY OF ALABASTER POLICE DEPARTMENT CELL TOWER; THENCE RUN IN A SOUTHWESTERLY DIRECTION ALONG THE CENTERLINE OF SAID GRAVEL ROAD HAVING A BEARING OF SOUTH 35 DEGREES 27 MINUTES 59 SECONDS WEST, A DISTANCE OF 23.54 FEET TO A POINT; THENCE RUN SOUTH 09 DEGREES 47 MINUTES 58 SECONDS WEST, A DISTANCE OF 55.16 FEET TO A POINT; THENCE RUN SOUTH 00 DEGREES 18 MINUTES 28 SECONDS EAST, A DISTANCE OF 55.46 FEET TO A POINT; THENCE RUN SOUTH 04 DEGREES 29 MINUTES 13 SECONDS WEST, A DISTANCE OF 48.45 FEET; THENCE SOUTH 15 DEGREES 27 SECONDS 03 SECONDS WEST, A DISTANCE OF 43.61 FEET TO A POINT; THENCE SOUTH 23 DEGREES 20 MINUTES 47 SECONDS WEST, A DISTANCE OF 51.98 FEET TO A POINT; THENCE SOUTH 36 DEGREES 41 MINUTES 11 SECONDS WEST, A DISTANCE OF 25.38 FEET TO A POINT; THENCE SOUTH 20 DEGREES 52 MINUTES 41 SECONDS WEST, A DISTANCE OF 32.53 FEET TO A POINT; THENCE SOUTH 03 DEGREES 59 MINUTES 3 SECONDS WEST, A DISTANCE OF 59.65 FEET TO A POINT; THENCE SOUTH 09 DEGREES 04 MINUTES 59 MINUTES WEST, A DISTANCE OF 50.45 FEET TO A POINT; THENCE SOUTH 14 DEGREES 36 MINUTES 06 SECONDS WEST, A DISTANCE OF 59.86 FEET TO A POINT; THENCE SOUTH 15 DEGREES 32 MINUTES 14 SECONDS WEST, A DISTANCE OF 139.54 FEET TO A POINT; THENCE SOUTH 32 DEGREES 27 MINUTES 2[illegible] SECONDS WEST, A DISTANCE OF 53.51 FEET TO A POINT; THENCE SOUTH 26 DEGREES 04 MINUTES 48 SECONDS WEST, A DISTANCE OF 47.35 FEET TO A POINT; THENCE SOUTH 12 DEGREES 36 MINUTES 15 SECONDS WEST, A DISTANCE OF 39.09 FEET TO A POINT; THENCE SOUTH 89 DEGREES 52 MINUTES 37 SECONDS WEST, A DISTANCE OF 4.19 FEET TO A POINT; THENCE SOUTH [illegible] DEGREES 30 MINUTES 44 SECONDS WEST, A DISTANCE OF 30.14 FEET TO A POINT; THENCE SOUTH 21 DEGREES 14 MINUTES 05 SECONDS WEST, A DISTANCE OF 37.87 FEET TO A POINT; THENCE SOUTH 25 DEGREES 59 MINUTES 51 SECONDS WEST, A DISTANCE OF 43.50 FEET TO A POINT; THENCE SOUTH 26 DEGREES 50 MINUTES 59 SECONDS WEST, A DISTANCE OF 47.32 FEET TO A POINT; THENCE SOUTH 1[illegible] DEGREES 42 MINUTES 21 SECONDS WEST, A DISTANCE OF 46.35 FEET TO A POINT; THENCE SOUTH 12 DEGREES 55 MINUTES 06 SECONDS WEST, A DISTANCE OF 45.43 FEET TO A POINT; THENCE SOUTH 04 DEGREES 02 MINUTES 50 SECONDS WEST, A DISTANCE OF 14.65 FEET TO A POINT; THENCE SOUTH 02 DEGREES 00 MINUTES 45 SECONDS WEST, A DISTANCE OF 36.82 FEET TO A POINT; THENCE SOUTH 05 DEGREES 15 MINUTES 45 SECONDS WEST, A DISTANCE OF 24.33 FEET TO A POINT; THENCE SOUTH 04 DEGREES 24 MINUTES 20 SECONDS WEST, A DISTANCE OF 44.04 FEET TO A POINT; THENCE SOUTH 27 DEGREES 29 MINUTES 5[illegible] SECONDS WEST, A DISTANCE OF 1[illegible].20 FEET TO A POINT, SAID POINT BEING THE NORTHEAST CORNER OF THE CITY OF ALABASTER CELL TOWER EASEMENT AND THE POINT OF BEGINNING; THENCE RUN NORTH 87 DEGREES 43 MINUTES 17 SECONDS WEST A DISTANCE OF 55.00 FEET TO A POINT, SAID POINT BEING NORTHWEST CORNER OF SAID CELL TOWER EASEMENT; THENCE RUN SOUTH 02 DEGREES 16 MINUTES 43 SECONDS WEST A DISTANCE OF 50.00 FEET TO A POINT, SAID POINT BEING THE SOUTHWEST CORNER OF SAID CELL TOWER EASEMENT; THENCE RUN SOUTH 87 DEGREES 43 MINUTES 17 SECONDS EAST A DISTANCE OF 55.00 FEET TO A POINT, SAID POINT BEING THE SOUTHEAST CORNER OF SAID CELL TOWER EASEMENT; THENCE RUN NORTH 02 DEGREES 16 MINUTES 43 SECONDS EAST ALONG THE EAST LINE OF SAID CELL TOWER EASEMENT, A DISTANCE OF 50.00 FEET TO THE NORTHEAST CORNER OF SAID CELL TOWER EASEMENT AND THE POINT OF BEGINNING.

STATE OF ALABAMA
SHELBY COUNTY

I, THE UNDERSIGNED, A NOTARY PUBLIC IN AND FOR SAID COUNTY, AND STATE, HEREBY CERTIFY THAT ROBERT F. WEINORTS, JR., WHOSE NAME IS ASSIGNED TO THE FOREGOING CERTIFICATE AS SURVEYOR, AND WHO IS KNOWN TO ME, ACKNOWLEDGE BEFORE ME ON THIS DATE THAT BEING DULY INFORMED OF THE CONTENTS OF SAID CERTIFICATE, EXECUTED THE SAME VOLUNTARILY.

GIVEN UNDER MY HAND AND SEAL THIS THE 18TH DAY OF AUGUST, 2006

NOTARY PUBLIC — MY COMMISSION EXPIRES 6/26/08

STATE OF ALABAMA
SHELBY COUNTY

I, THE UNDERSIGNED, A NOTARY PUBLIC IN AND FOR SAID COUNTY, AND STATE, HEREBY CERTIFY THAT MAYOR DAVID M. FRIZNER, ON BEHALF OF THE CITY OF ALABASTER, WHOSE NAME(S) IS ASSIGNED TO THE FOREGOING CERTIFICATE AS OWNER(S) OF THE CELL TOWER, AND WHO IS KNOWN TO ME, ACKNOWLEDGE BEFORE ME ON THIS DATE THAT BEING DULY INFORMED OF THE CONTENTS OF SAID CERTIFICATE, EXECUTED THE SAME VOLUNTARILY.

GIVEN UNDER MY HAND AND SEAL THIS THE 12 DAY OF OCTOBER, 2006

NOTARY PUBLIC — MY COMMISSION EXPIRES 5/20/08

STATE OF ALABAMA
SHELBY COUNTY

I, THE UNDERSIGNED, A NOTARY PUBLIC IN AND FOR SAID COUNTY, AND STATE, HEREBY CERTIFY

THAT STONEY RIDGE DEVELOPMENT CORP., WHOSE NAME(S) IS ASSIGNED TO THE FOREGOING CERTIFICATE AS OWNER(S), PARCEL 13 7 36 3 001 052.001, AND WHO IS KNOWN TO ME, ACKNOWLEDGE BEFORE ME ON THIS DATE THAT BEING DULY INFORMED OF THE CONTENTS OF SAID CERTIFICATE, EXECUTED THE SAME VOLUNTARILY.

GIVEN UNDER MY HAND AND SEAL THIS THE _____DAY OF _____, 2006

NOTARY PUBLIC — MY COMMISSION EXPIRES

STATE OF ALABAMA
SHELBY COUNTY

I, THE UNDERSIGNED, A NOTARY PUBLIC IN AND FOR SAID COUNTY, AND STATE, HEREBY CERTIFY

THAT STONEY RIDGE DEVELOPMENT CORP., WHOSE NAME(S) IS ASSIGNED TO THE FOREGOING CERTIFICATE AS OWNER(S), PARCEL 13 7 35 4 001 027.000, AND WHO IS KNOWN TO ME, ACKNOWLEDGE BEFORE ME ON THIS DATE THAT BEING DULY INFORMED OF THE CONTENTS OF SAID CERTIFICATE, EXECUTED THE SAME VOLUNTARILY.

GIVEN UNDER MY HAND AND SEAL THIS THE _____DAY OF _____, 2006

NOTARY PUBLIC — MY COMMISSION EXPIRES

20061103000541790 3/4 $21.00
Shelby Cnty Judge of Probate,AL
11/03/2006 10:16:19AM FILED/CERT

Exhibit B (2 pages)

Original on file at Alabaster City Hall

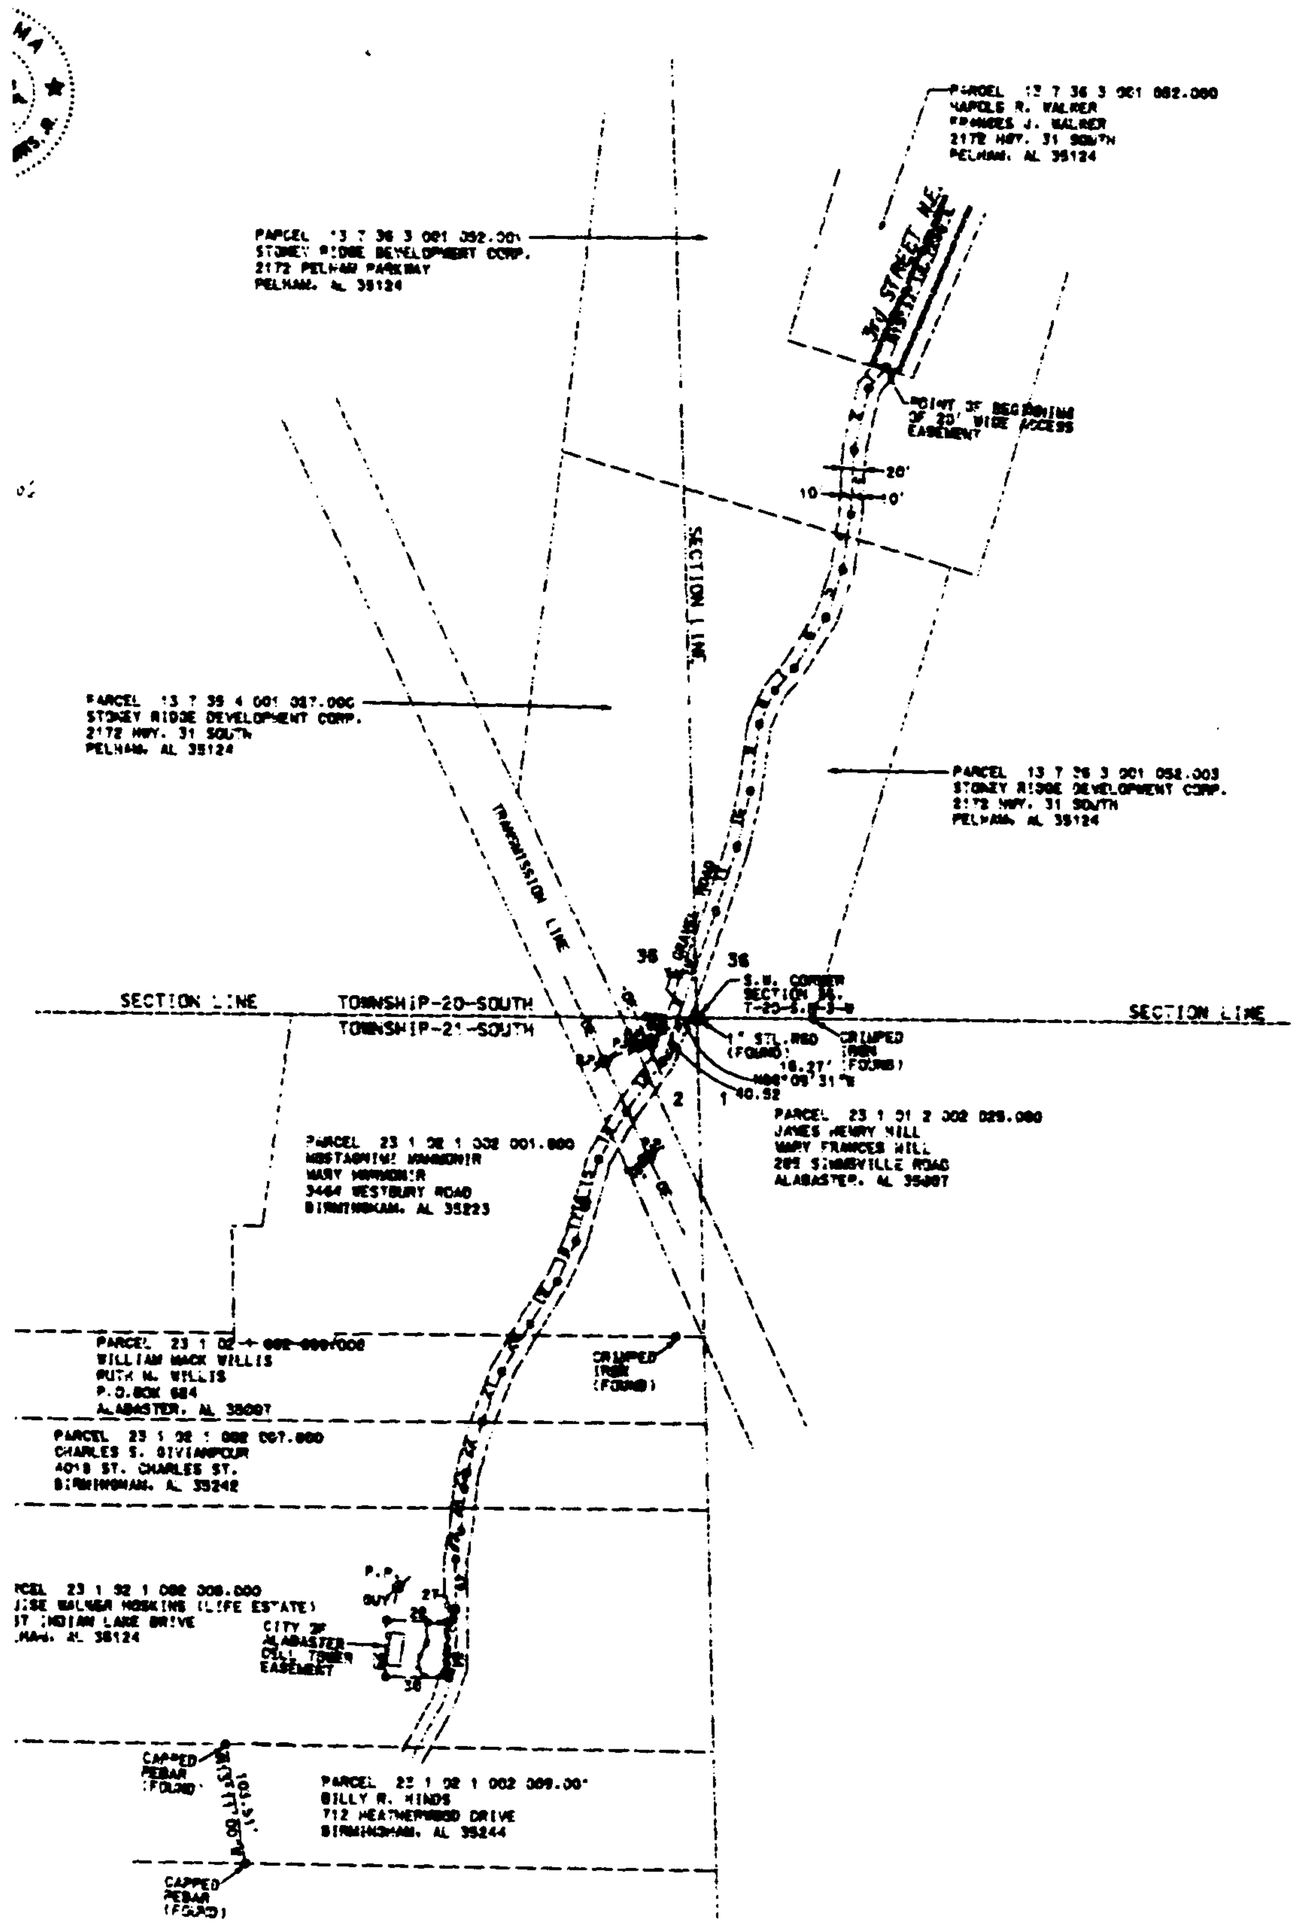

STATE OF ALABAMA
SHELBY COUNTY

I, THE UNDERSIGNED, A NOTARY PUBLIC IN AND FOR SAID COUNTY, AND STATE, HEREBY CERTIFY

THAT STONEY RIDGE DEVELOPMENT CORP., WHOSE NAME(S) IS ASSIGNED TO THE FOREGOING CERTIFICATE AS OWNER(S), PARCEL 13 7 36 3 001 082.000, AND WHO IS KNOWN TO ME, ACKNOWLEDGE BEFORE ME ON THIS DATE THAT BEING DULY INFORMED OF THE CONTENTS OF SAID CERTIFICATE, EXECUTED THE SAME VOLUNTARILY.

GIVEN UNDER MY HAND AND SEAL THIS THE 29 DAY OF August, 2006

My Commission Expires April 10, 2010

NOTARY PUBLIC — MY COMMISSION EXPIRES

STATE OF ALABAMA
SHELBY COUNTY

I, THE UNDERSIGNED, A NOTARY PUBLIC IN AND FOR SAID COUNTY, AND STATE, HEREBY CERTIFY

THAT MOSTAGHIMI & MARY MAHMOUDIR, WHOSE NAME(S) IS ASSIGNED TO THE FOREGOING CERTIFICATE AS OWNER(S), PARCEL 23 1 02 1 002 001.000, AND WHO IS KNOWN TO ME, ACKNOWLEDGE BEFORE ME ON THIS DATE THAT BEING DULY INFORMED OF THE CONTENTS OF SAID CERTIFICATE, EXECUTED THE SAME VOLUNTARILY.

GIVEN UNDER MY HAND AND SEAL THIS THE 29 DAY OF August, 2006

My Commission Expires April 10, 2010

NOTARY PUBLIC — MY COMMISSION EXPIRES

STATE OF ALABAMA
SHELBY COUNTY

I, THE UNDERSIGNED, A NOTARY PUBLIC IN AND FOR SAID COUNTY, AND STATE, HEREBY CERTIFY

THAT WILLIAM MACK & RUTH M. WILLIS, WHOSE NAME(S) IS ASSIGNED TO THE FOREGOING CERTIFICATE AS OWNER(S), PARCEL 23 1 02 1 002 000/002, AND WHO IS KNOWN TO ME, ACKNOWLEDGE BEFORE ME ON THIS DATE THAT BEING DULY INFORMED OF THE CONTENTS OF SAID CERTIFICATE, EXECUTED THE SAME VOLUNTARILY.

GIVEN UNDER MY HAND AND SEAL THIS THE 29 DAY OF August, 2006

My Commission Expires April 10, 2010

NOTARY PUBLIC — MY COMMISSION EXPIRES

STATE OF ALABAMA
SHELBY COUNTY

I, THE UNDERSIGNED, A NOTARY PUBLIC IN AND FOR SAID COUNTY, AND STATE, HEREBY CERTIFY

THAT CHARLES S. DIVIANPOUR, WHOSE NAME(S) IS ASSIGNED TO THE FOREGOING CERTIFICATE AS OWNER(S), PARCEL 23 1 02 1 002 007.000, AND WHO IS KNOWN TO ME, ACKNOWLEDGE BEFORE ME ON THIS DATE THAT BEING DULY INFORMED OF THE CONTENTS OF SAID CERTIFICATE, EXECUTED THE SAME VOLUNTARILY.

GIVEN UNDER MY HAND AND SEAL THIS THE _____ DAY OF _____, 2006

NOTARY PUBLIC — MY COMMISSION EXPIRES

STATE OF ALABAMA
SHELBY COUNTY

I, THE UNDERSIGNED, A NOTARY PUBLIC IN AND FOR SAID COUNTY, AND STATE, HEREBY CERTIFY

THAT LUISE WALKER HOSKINS (LIFE ESTATE), WHOSE NAME(S) IS ASSIGNED TO THE FOREGOING CERTIFICATE AS OWNER(S), PARCEL 23 1 02 1 002 008.000, AND WHO IS KNOWN TO ME, ACKNOWLEDGE BEFORE ME ON THIS DATE THAT BEING DULY INFORMED OF THE CONTENTS OF SAID CERTIFICATE, EXECUTED THE SAME VOLUNTARILY.

GIVEN UNDER MY HAND AND SEAL THIS THE 27 DAY OF October, 2006

NOTARY PUBLIC — MY COMMISSION EXPIRES Nov. 3 2006

NOTARY PUBLIC STATE OF ALABAMA AT LARGE

SCALE IN FEET
(1" = 100 FT)

LEGAL DESCRIPTION

SITUATED IN THE SW 1/4 OF THE SW 1/4,
SECTION 36, T-20-S, R-3-W AND THE
NE 1/4 OF THE NE 1/4,
SECTION 2, T-21-S, R-3-W
CITY OF ALABASTER,
SHELBY COUNTY, AL

BEACON PROFESSIONAL SERVICES, LLC
Robert F. Weimerts, Jr., PLS
Professional Land Surveyor
134 Oakbrooke Lane
Alabaster, Alabama 35007
(205) 621-1456

PROJECT
ACCESS ACQUISITION SURVEY
FOR CITY OF ALABASTER
CELL TOWER
See Above For Legal Description

Party Chief: JPW
Drawn by: DAP
Checked by: RFW
Approved by: RFW
Date: 08/08/06
Type: Access Acquisition Survey
Owner: City of Alabaster
Street Address:
Bearing Reference: Record Plat

20061103000541790 4/4 $21.00
Shelby Cnty Judge of Probate, AL
11/03/2006 10:16:19AM FILED/CERT