147

Map Book 6 - Page 147

STATE OF ALA SHELBY CO.
I CERTIFY THIS
INSTRUMENT WAS FILED
'77 APR 20 PM 12:41
JUDGE OF PROBATE

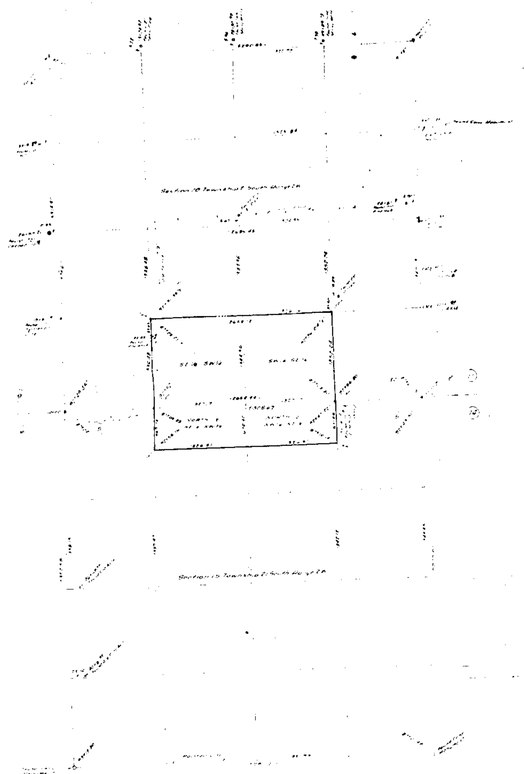

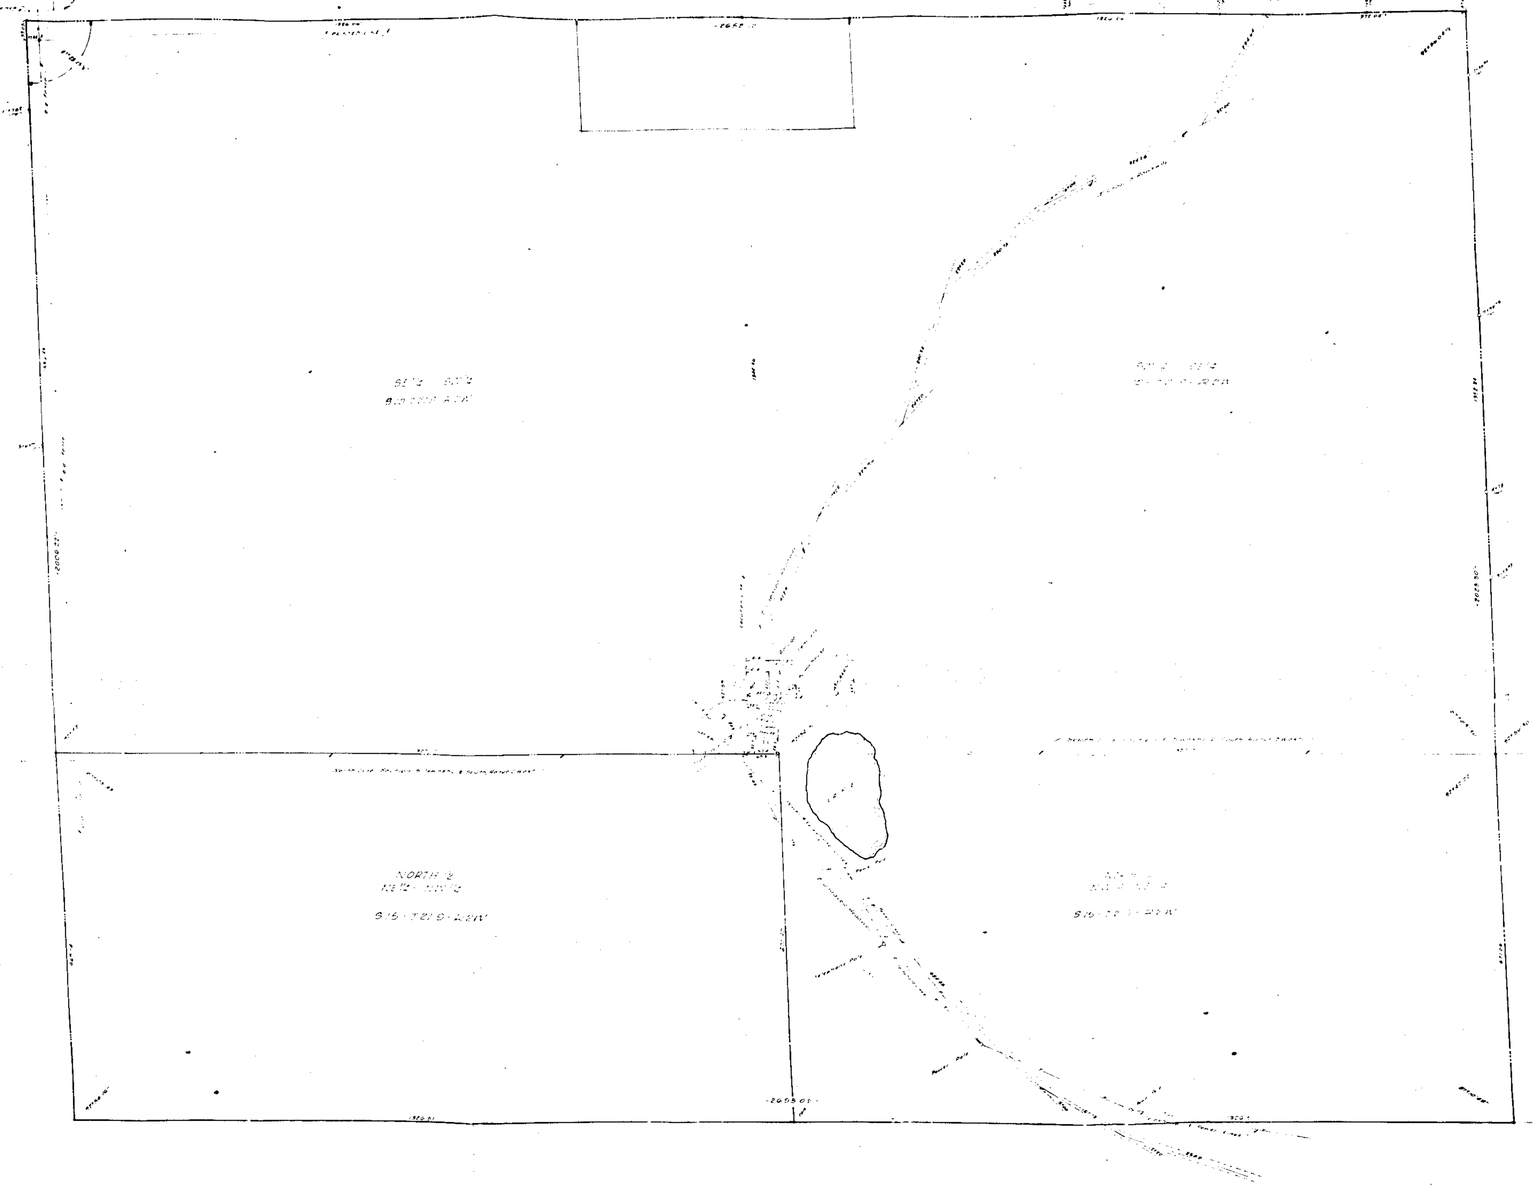

1977042000013030 1/1 $.00
Shelby Cty Judge of Probate,AL
04/20/1977 12:00:00AM FILED/CERT

STATE OF ALABAMA
SHELBY COUNTY

I, A C Coulter Jr Civil Engineer and Land Surveyor hereby certify that on the 25th day of April, 1967 I did survey the property shown hereon and described as follows: Beginning at the Northeast Corner of the Southwest Quarter of Section Sixteen (16) Township Twenty One (21) South, Range Two (2) West, Shelby County, Alabama, and that the dwelling shown hereon is within the lines of same and that there are no encroachments from adjoining lots except as shown.

Dated November 30, 1967

A C Coulter Jr
Reg. No. 7867

BOUNDARY SURVEY

The Southeast ¼ of the Southeast ¼ and the Southwest ¼ of the Southeast ¼ of Section 16, Township 21 South, Range 2 West of the Huntsville Meridian, Shelby County, Alabama, and the Northwest ¼ of the Northeast ¼ and the Northeast ¼ of the Northeast ¼ of Section 16, Township 21 South, Range 2 West, Shelby County, Alabama.

November 30, 1967

A. C. Engineering Company

PHONE 822-3123
ROBERTS & SON, INC.
P. O. BOX 1383
PRINTERS — BOOKBINDERS — LITHOGRAPHERS BIRMINGHAM, ALABAMA
MICROFILMING AND MICRO-REPRODUCTIONS