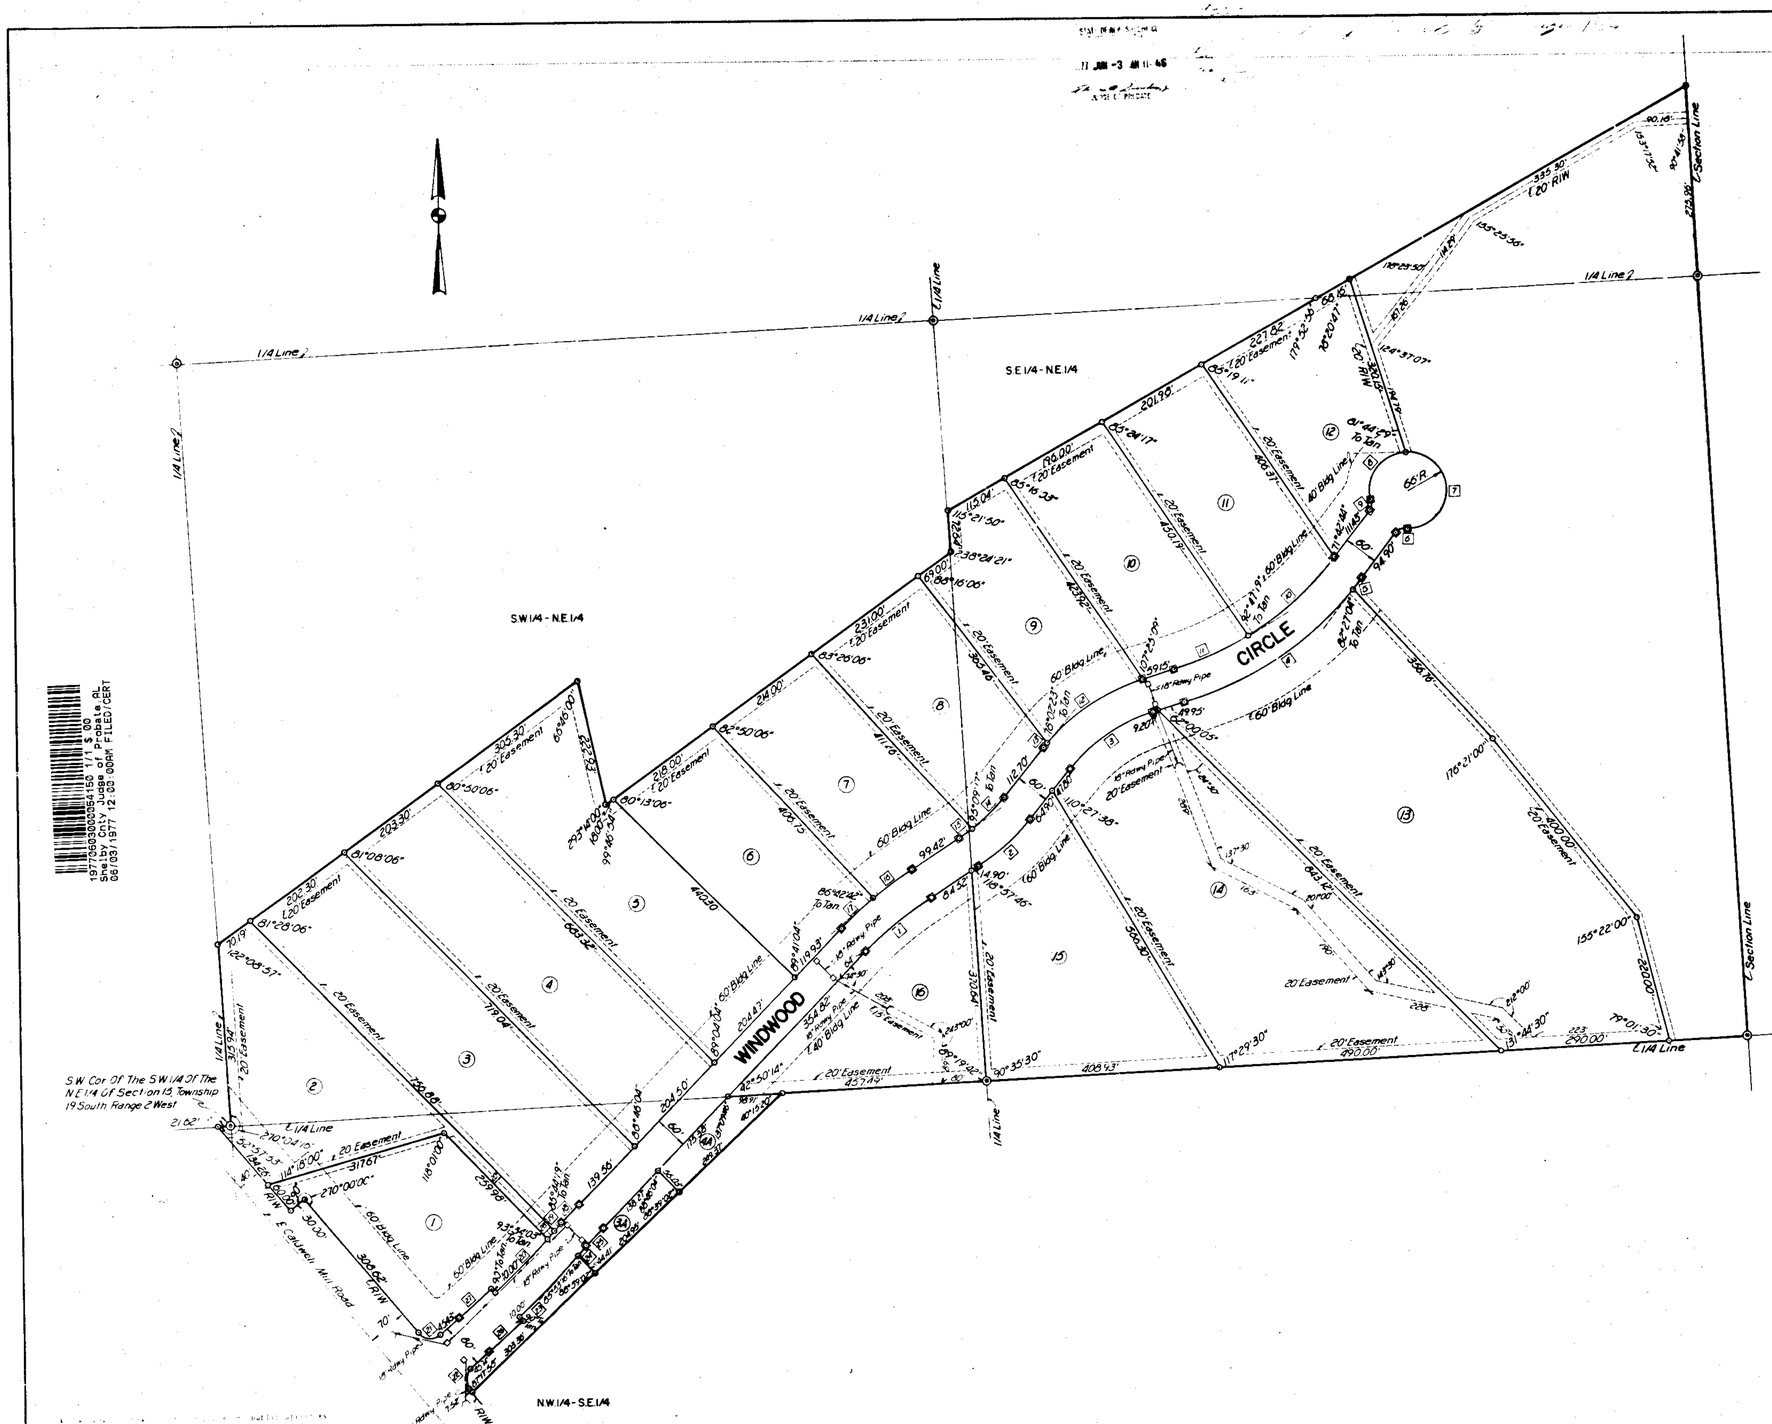

CURVE NO	DELTA Deg Min Sec	RADIUS	LENGTH	TANGENT
1	13 11 10	644 38	148 47	74 [illegible]
2	18 23 52	380 68	122 24	6[illegible]
3	34 47 03	285 31	176 32	91 [illegible]
4	33 03 51	615 00	354 90	[illegible]
5	02 35 28	635 00	27 81	[illegible]
6	02 31 25	21 58	0 [illegible]	[illegible]
7	180 31 32	66 00	208 84	[illegible]
8	87 13 34	66 00	100 51	[illegible]
9	44 12 41	21 58	16 82	[illegible]
10	21 09 41	555 00	204 98	[illegible]
11	14 29 36	555 00	140 39	[illegible]
12	32 38 32	355 31	202 [illegible]	[illegible]
13	01 38 01	355 31	9 [illegible]	[illegible]
14	13 52 55	320 68	77 [illegible]	[illegible]
15	04 30 57	320 68	2[illegible]	[illegible]
16	06 16 58	704 30	81 [illegible]	[illegible]
17	06 13 14	704 30	76 [illegible]	[illegible]
18	03 16 37	840 84	46 96	[illegible]
19	00 34 52	1655 00	[illegible]	[illegible]
20	04 29 57	1655 00	125 [illegible]	[illegible]
21	90 08 16	25 00	39 [illegible]	[illegible]
22	89 51 44	25 00	[illegible]	[illegible]
23	05 02 38	1715 00	[illegible]	[illegible]
24	08 43 49	1715 00	[illegible]	[illegible]
25	03 16 37	780 84	44 [illegible]	[illegible]
26	02 38 58	1715 00	[illegible]	[illegible]
27	02 28 56	1845 00	[illegible]	[illegible]
28	08 41 38	1855 00	2[illegible]	[illegible]

STATE OF ALABAMA
COUNTY OF SHELBY

The undersigned John Evan Norton, Registered Land Surveyor, State of Alabama, and Emmett B. Cloud whom hereby certify that this plat or map was made pursuant to a survey made by said surveyor and that said survey and this plat or map were made at the instance of said owner. That this plat or map is a true and correct map of lands shown thereon and known as WINDWOOD CIRCLE showing the subdivisions into which it is proposed to divide said lands, giving the length and bearings of the boundaries of each lot and its number, showing the streets, alleys and public grounds, giving the standard length, width and name of each street as well as the number of each lot and block, and showing the relation of the lands to the government survey, and that iron pins have been installed at all lot corners and other points as shown and designated by small open circles on said plat or map. Said owner also certifies that he is the owner of said lands and that the same are not subject to any mortgage except for mortgages held by the following mortgagee: William P. Buck and Cecil Lowe in a Exchange Contracting Company, Inc.

Date May 3, 1977

Cecil Lowe
Emmett B. Cloud
William P. Buck
President
Exchange Contracting Company, Inc.

STATE OF ALABAMA
SHELBY COUNTY

I, HELEN G. SANDERS as Notary Public in and for said County and State, do hereby certify that John Evan Norton whose name is signed to the foregoing certificate as a surveyor, Emmett B. Cloud whose name is signed to same as owner and William P. Buck and Cecil Lowe whose names are signed to same as mortgagees, all of whom are known to me, acknowledged before me on this date that after having been duly informed of the contents of said certificate they executed same voluntarily as such individuals with full authority thereto.

Given under my hand and seal this 3rd day of May 1977

Helen G. Sanders
Notary Public

BE IT RESOLVED BY the Shelby County Commission that the assent of this body be and the same hereby is given to the dedication of the streets, alleys and public grounds as shown on plat or map of WINDWOOD CIRCLE which said plat or map is certified to have been made by John Evan Norton as surveyor at the instance of Emmett B. Cloud as owner, and has been exhibited to this Board, said plat or map being further identified by a recital of the approval of this Board signed by [illegible] County Clerk, of even date herewith.

WINDWOOD CIRCLE
RESIDENTIAL SUBDIVISION

Situated In The East 1/2 Of Section 15, Township 19 South, Range 2 West, Shelby County, Alabama.

Scale: 1" = 100' Date: 3-14-77

ENGINEERS:
LOWE ENGINEERS, INC.
Birmingham, Alabama.

Scale - Feet

Developer:
EMMETT CLOUD

APPROVED BY [illegible] SHELBY COUNTY PLANNING AND ZONING DATE 6-3-77

APPROVED BY James L. Ray Jr. SHELBY COUNTY ENGINEER DATE 6-3-77

APPROVED BY [illegible] SHELBY COUNTY HEALTH DEPARTMENT DATE 6-3-77

APPROVED BY John Evan Norton LOWE ENGINEERS, INC. DATE 3/14/77

STATE OF ALABAMA PROFESSIONAL ENGINEER REGISTERED NO. 10287 JOHN E. NORTON

1977060300054150 1/1 $.00
Shelby County, Alabama
06/03/1977 12:00 00AM FILED/CERT