19771109000120560 1/1 $.00
Shelby Cnty Judge of Probate,AL
11/09/1977 12:00:00AM FILED/CERT

Map Bk. 7 Page 15 Bermuda Hills 4th Sector

500 Gravlee Homes
100 3100 Lama Rd.
600 Bham Ala 352..

BERMUDA HILLS - THIRD SECTOR

LOCATED IN THE NW 1/4 OF THE SW 1/4, SECTION 2 TSP. 21 S. RANGE 3 W. SHELBY COUNTY, ALABAMA.

SCALE = 50'

JULY 1977

0 25 50 100 200 300

REYNOLDS & VARNER
SURVEYORS - ENGINEERS

NOTE: All easements shown on this map are for public utilities, sanitary sewers, storm sewers, storm ditches, and may be used for such purposes to serve property both within and without this subdivision.

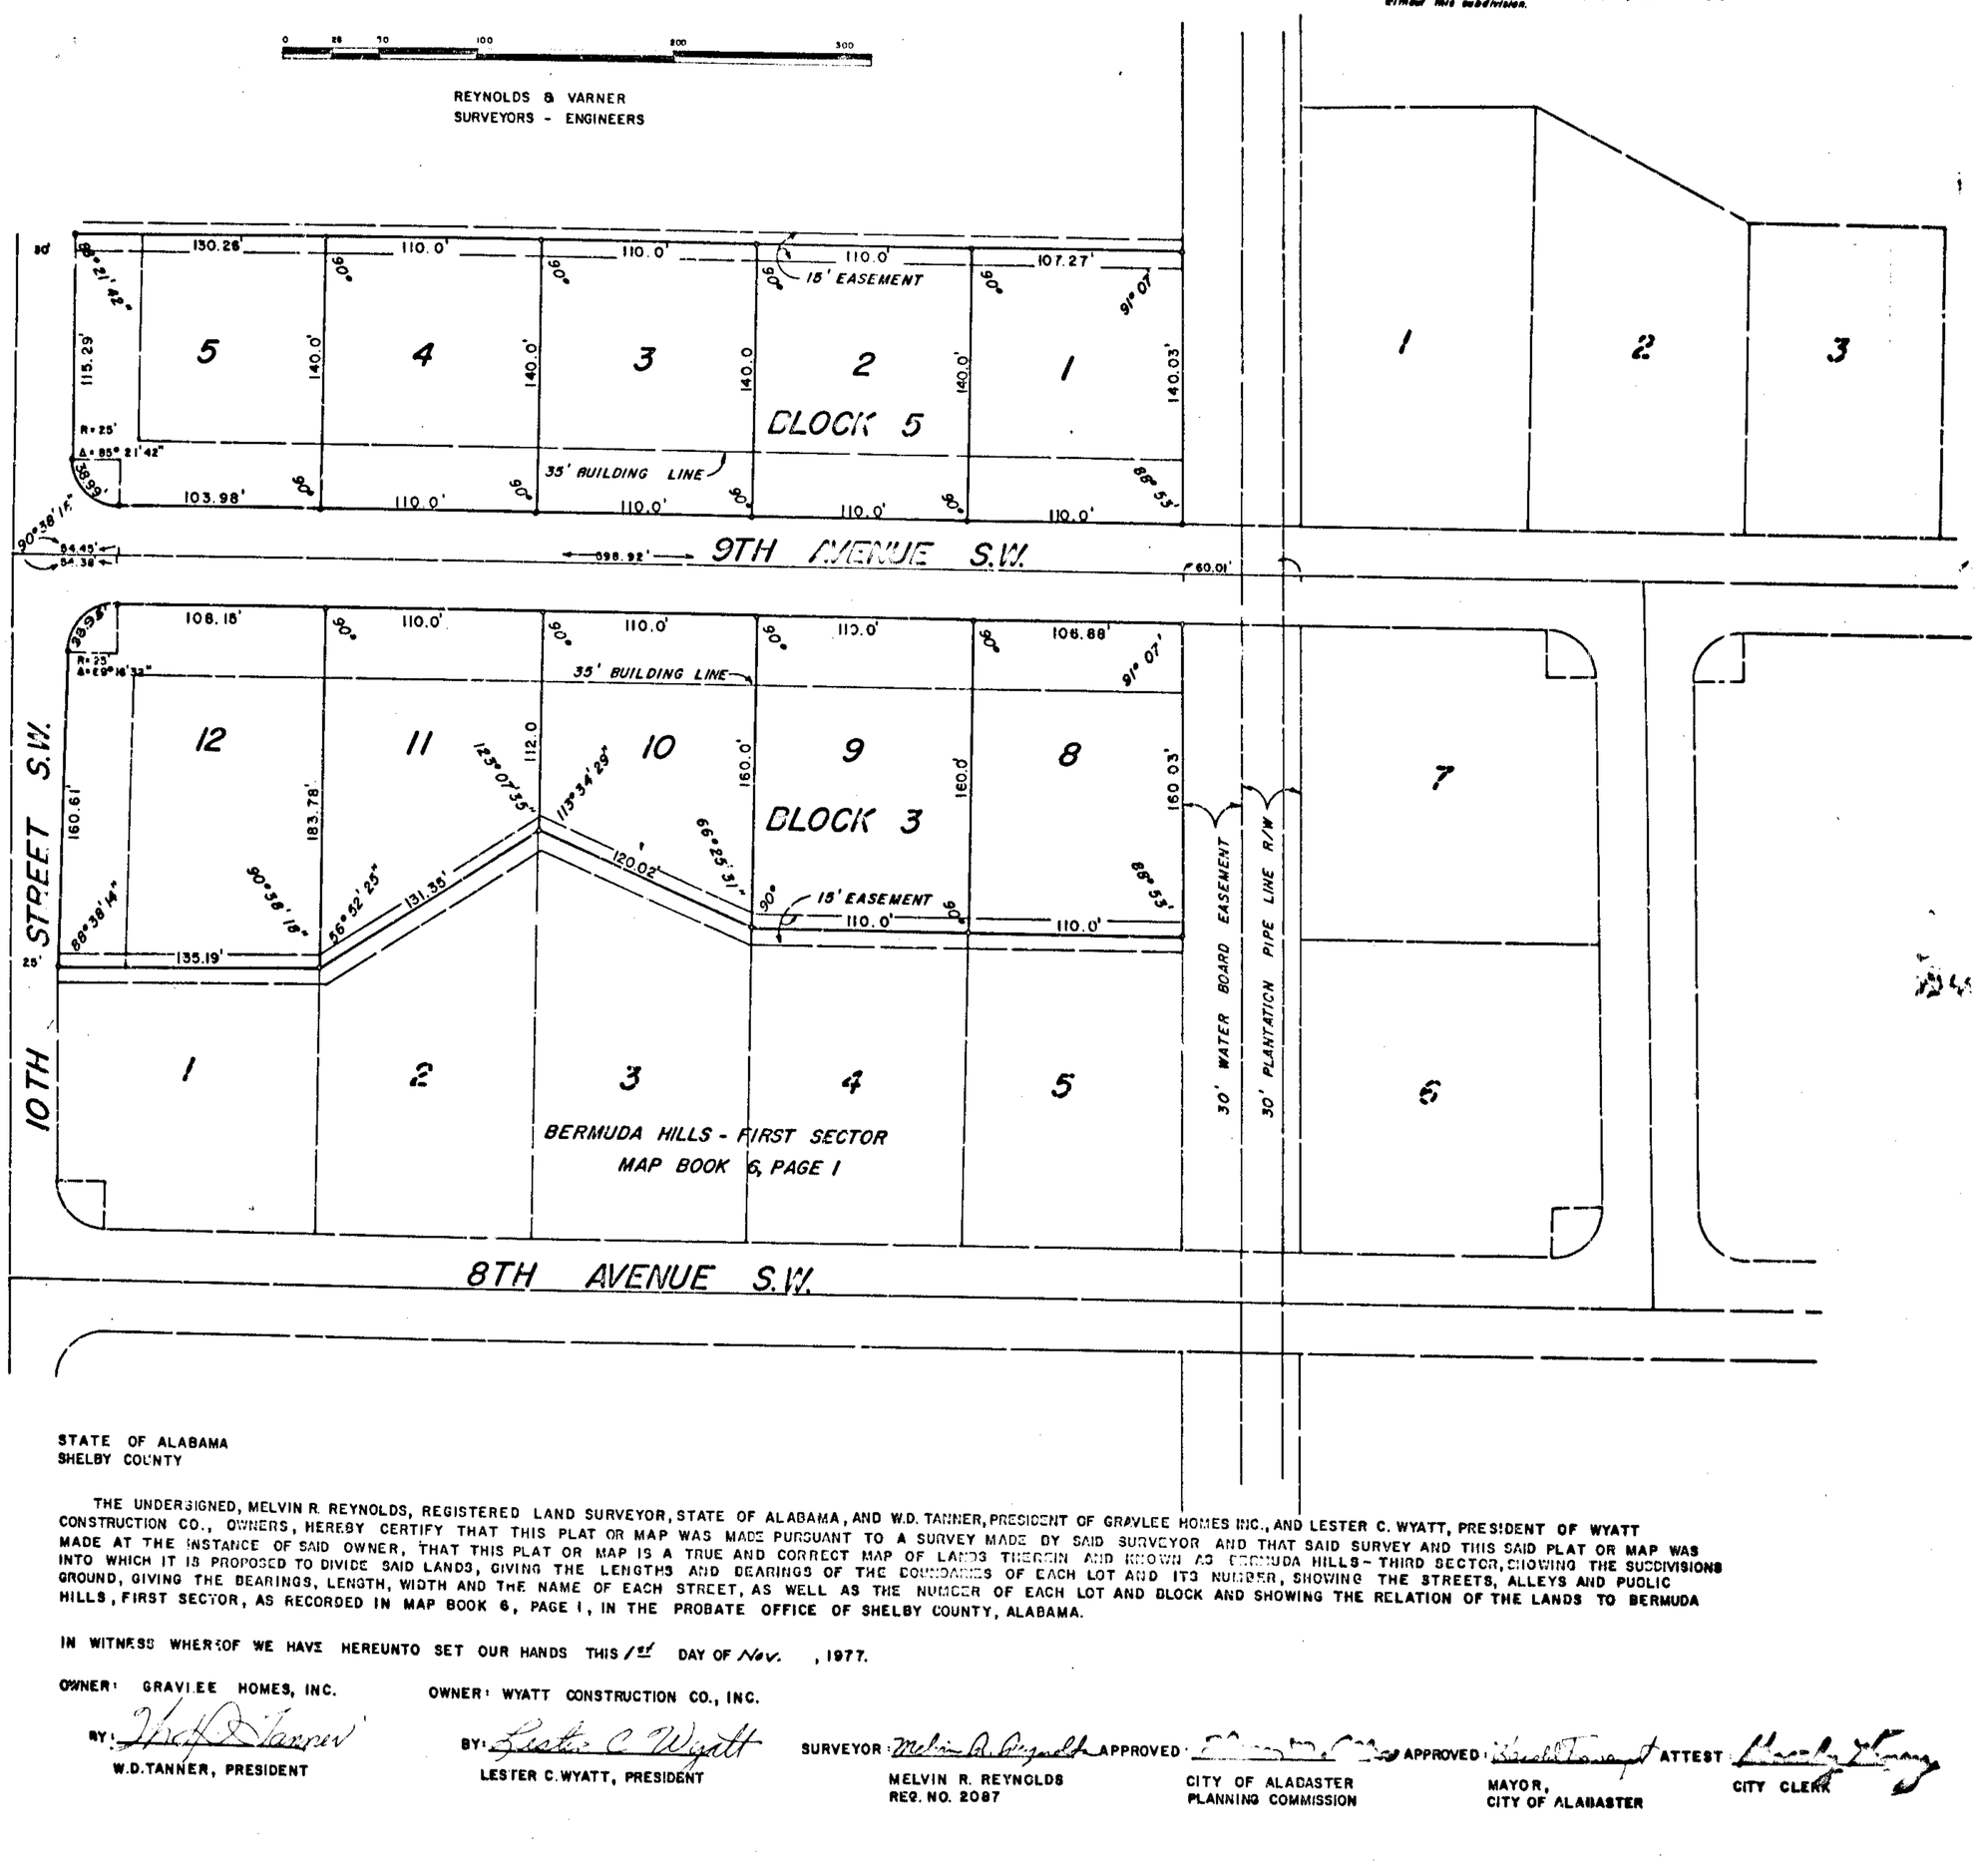

STATE OF ALABAMA
SHELBY COUNTY

THE UNDERSIGNED, MELVIN R. REYNOLDS, REGISTERED LAND SURVEYOR, STATE OF ALABAMA, AND W.D. TANNER, PRESIDENT OF GRAVLEE HOMES INC., AND LESTER C. WYATT, PRESIDENT OF WYATT CONSTRUCTION CO., OWNERS, HEREBY CERTIFY THAT THIS PLAT OR MAP WAS MADE PURSUANT TO A SURVEY MADE BY SAID SURVEYOR AND THAT SAID SURVEY AND THIS SAID PLAT OR MAP WAS MADE AT THE INSTANCE OF SAID OWNER, THAT THIS PLAT OR MAP IS A TRUE AND CORRECT MAP OF LANDS THEREIN AND KNOWN AS BERMUDA HILLS - THIRD SECTOR, SHOWING THE SUBDIVISIONS INTO WHICH IT IS PROPOSED TO DIVIDE SAID LANDS, GIVING THE LENGTHS AND BEARINGS OF THE BOUNDARIES OF EACH LOT AND ITS NUMBER, SHOWING THE STREETS, ALLEYS AND PUOLIC GROUND, GIVING THE BEARINGS, LENGTH, WIDTH AND THE NAME OF EACH STREET, AS WELL AS THE NUMBER OF EACH LOT AND BLOCK AND SHOWING THE RELATION OF THE LANDS TO BERMUDA HILLS, FIRST SECTOR, AS RECORDED IN MAP BOOK 6, PAGE 1, IN THE PROBATE OFFICE OF SHELBY COUNTY, ALABAMA.

IN WITNESS WHEREOF WE HAVE HEREUNTO SET OUR HANDS THIS 1st DAY OF Nov., 1977.

OWNER: GRAVLEE HOMES, INC.
BY: W. D. Tanner
W.D. TANNER, PRESIDENT

OWNER: WYATT CONSTRUCTION CO., INC.
BY: Lester C. Wyatt
LESTER C. WYATT, PRESIDENT

SURVEYOR: Melvin R. Reynolds
MELVIN R. REYNOLDS
REG. NO. 2087

APPROVED: [illegible]
CITY OF ALABASTER
PLANNING COMMISSION

APPROVED: [illegible]
MAYOR,
CITY OF ALABASTER

ATTEST: [illegible]
CITY CLERK

STATE OF ALABAMA
SHELBY COUNTY

I, [illegible], A NOTARY PUBLIC IN AND FOR SAID COUNTY AND STATE, DO HEREBY CERTIFY THAT MELVIN R. REYNOLDS, WHOSE NAME IS SIGNED TO THE FOREGOING CERTIFICATE AS SURVEYOR, AND W.D. TANNER, PRESIDENT OF GRAVLEE HOMES INC., AND LESTER C. WYATT, PRESIDENT OF WYATT CONSTRUCTION CO. INC., WHOSE NAMES ARE SIGNED TO THE SAME AS OWNERS, AND WHO ARE KNOWN TO ME, ACKNOWLEDGED BEFORE ME ON THIS DATE, THAT THEY EXECUTED THE SAME VOLUNTARILY AS SUCH INDIVIDUALS WITH FULL AUTHORITY FOR AND AS THE ACT OF SAME.

GIVEN UNDER MY HAND AND SEAL THE 31st DAY OF October, 1977.

[illegible]
NOTARY PUBLIC

PICAS & NONPARIELS
PHONE 822-3122
ROBERTS & SON, INC.
P. O. BOX 1282
PRINTERS — BOOKBINDERS — LITHOGRAPHERS BIRMINGHAM, ALABAMA
MICROFILMING AND MICRO-REPRODUCTIONS