19781115000153260 1/1 $.00
Shelby Cnty Judge of Probate,AL
11/15/1978 12:00:00AM FILED/CERT

Map Book 7 Page 98

Covenants Rec. Misc. BK. 28 pg. 14-15-16

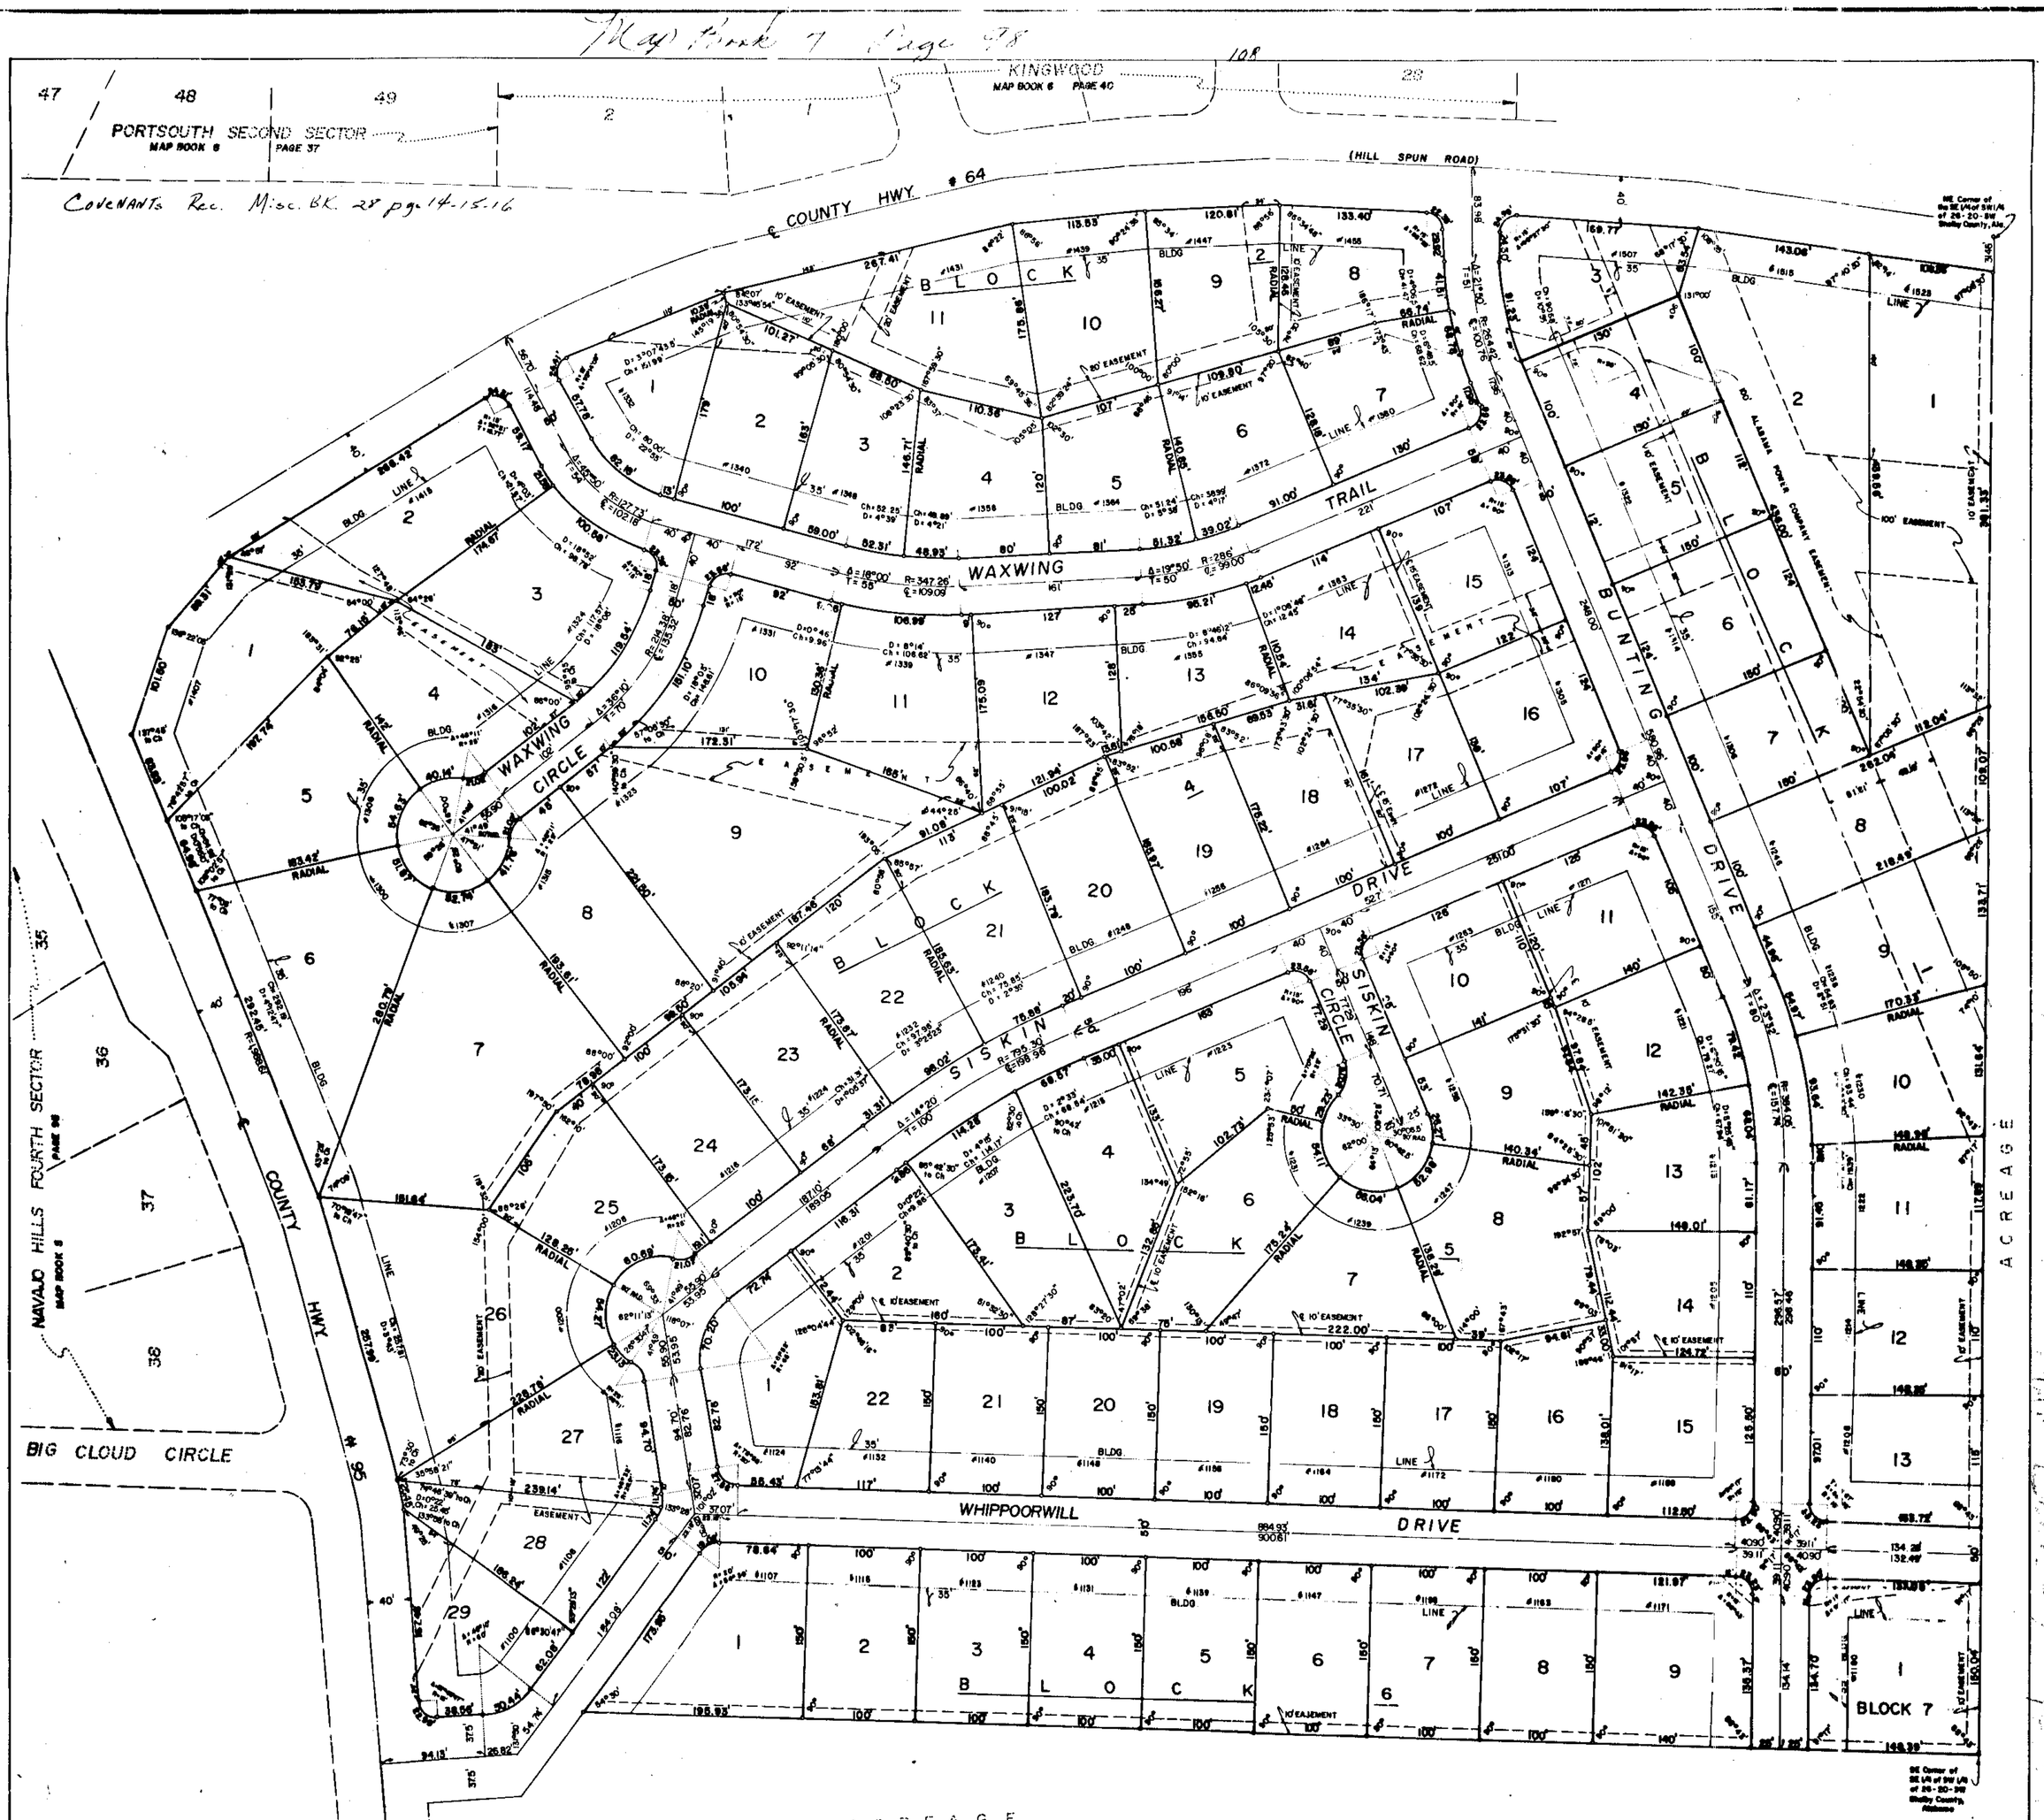

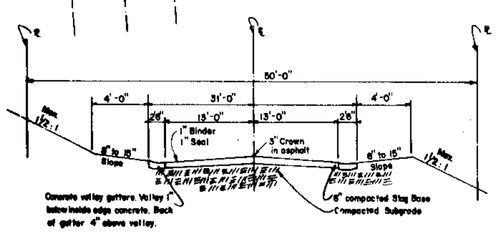

TYPICAL STREET SECTION

MEADOWLARK

Situated in the S 1/2 of SW 1/4, Section 26, Township 20 South, Range 3 West, Shelby County, Alabama

SCALE: 1"=60' DATE: June 6, 1978

0 60 100 150 200

Laurence D. Weygand Reg. Civil Engineer- Surveyor No. 10373

NOTE: All easements shown on this map are for public utilities, sanitary sewers, storm sewers, storm ditches, and may be used for such purposes to serve property both within and without this subdivision.

NOTES: Turnaround space shall be provided for Lots 9, 10 Blk 11, Block 2, Lots 1 & 2, Block 1, and Lots 18 & 2, Block 4.
No drives shall front on Hwy. # 95

STATE OF ALABAMA)
JEFFERSON COUNTY)

We, the undersigned, Laurence D. Weygand, Engineer-Land Surveyor, and Nicholas C. Cairns and Victor Scott as partners of Cairns-Scott-Long Company, an Alabama Partnership, owner, hereby certify that this plat or map was made pursuant to a survey made by said surveyor and that said survey and this plat or map was made at the instance of said owner; that this plat or map is a true and correct map of lands shown thereon and known or to be known as MEADOWLARK, showing the subdivision as it is proposed to divide said lands, giving the length and bearings of the boundaries of each lot and its number, showing the streets, alleys and public grounds, giving the bearings, length, width and name of each street as well as the number of each lot and block and showing the relation of the land to the government survey of Section 26, Township 20 South, Range 3 West; and that iron pipe markers have been installed at all lot corners and curve points as shown and designated by small open circles on said plat or map. Said owner also dedicate streets, alleys and public grounds as shown by said plat or map. The undersigned certify that they have full authority to execute this instrument and map.

CAIRNS-SCOTT-LONG COMPANY AN ALABAMA PARTNERSHIP

By: Nicholas C. Cairns
Nicholas C. Cairns, Partner

By: Victor Scott
Victor Scott, Partner

By: Laurence D. Weygand
Laurence D. Weygand, Reg. Engineer- and Surveyor No. 10373

STATE OF ALABAMA)
JEFFERSON COUNTY)

I, the undersigned, a Notary Public in and for said County and State, do hereby certify that Laurence D. Weygand, Nicholas C. Cairns and Victor Scott, whose names are signed to the foregoing certificate and who are known to me, acknowledged before me on this date that after having been duly informed of the contents of said certificate, they executed the same voluntarily on such individuals with full authority for and as the act of same.

Given under my hand and seal this 30 day of October, 1978.

By: Barbara M. Thomas
Notary Public

My Commission Expires Oct. 1, 1979

APPROVED BY:
ALABAMA PLANNING COMMISSION
By: Thomas M. Allen

APPROVED: Harold L. Lamb Jr.
Asst.

APPROVED:

APPROVED: J. R. Stutts

86