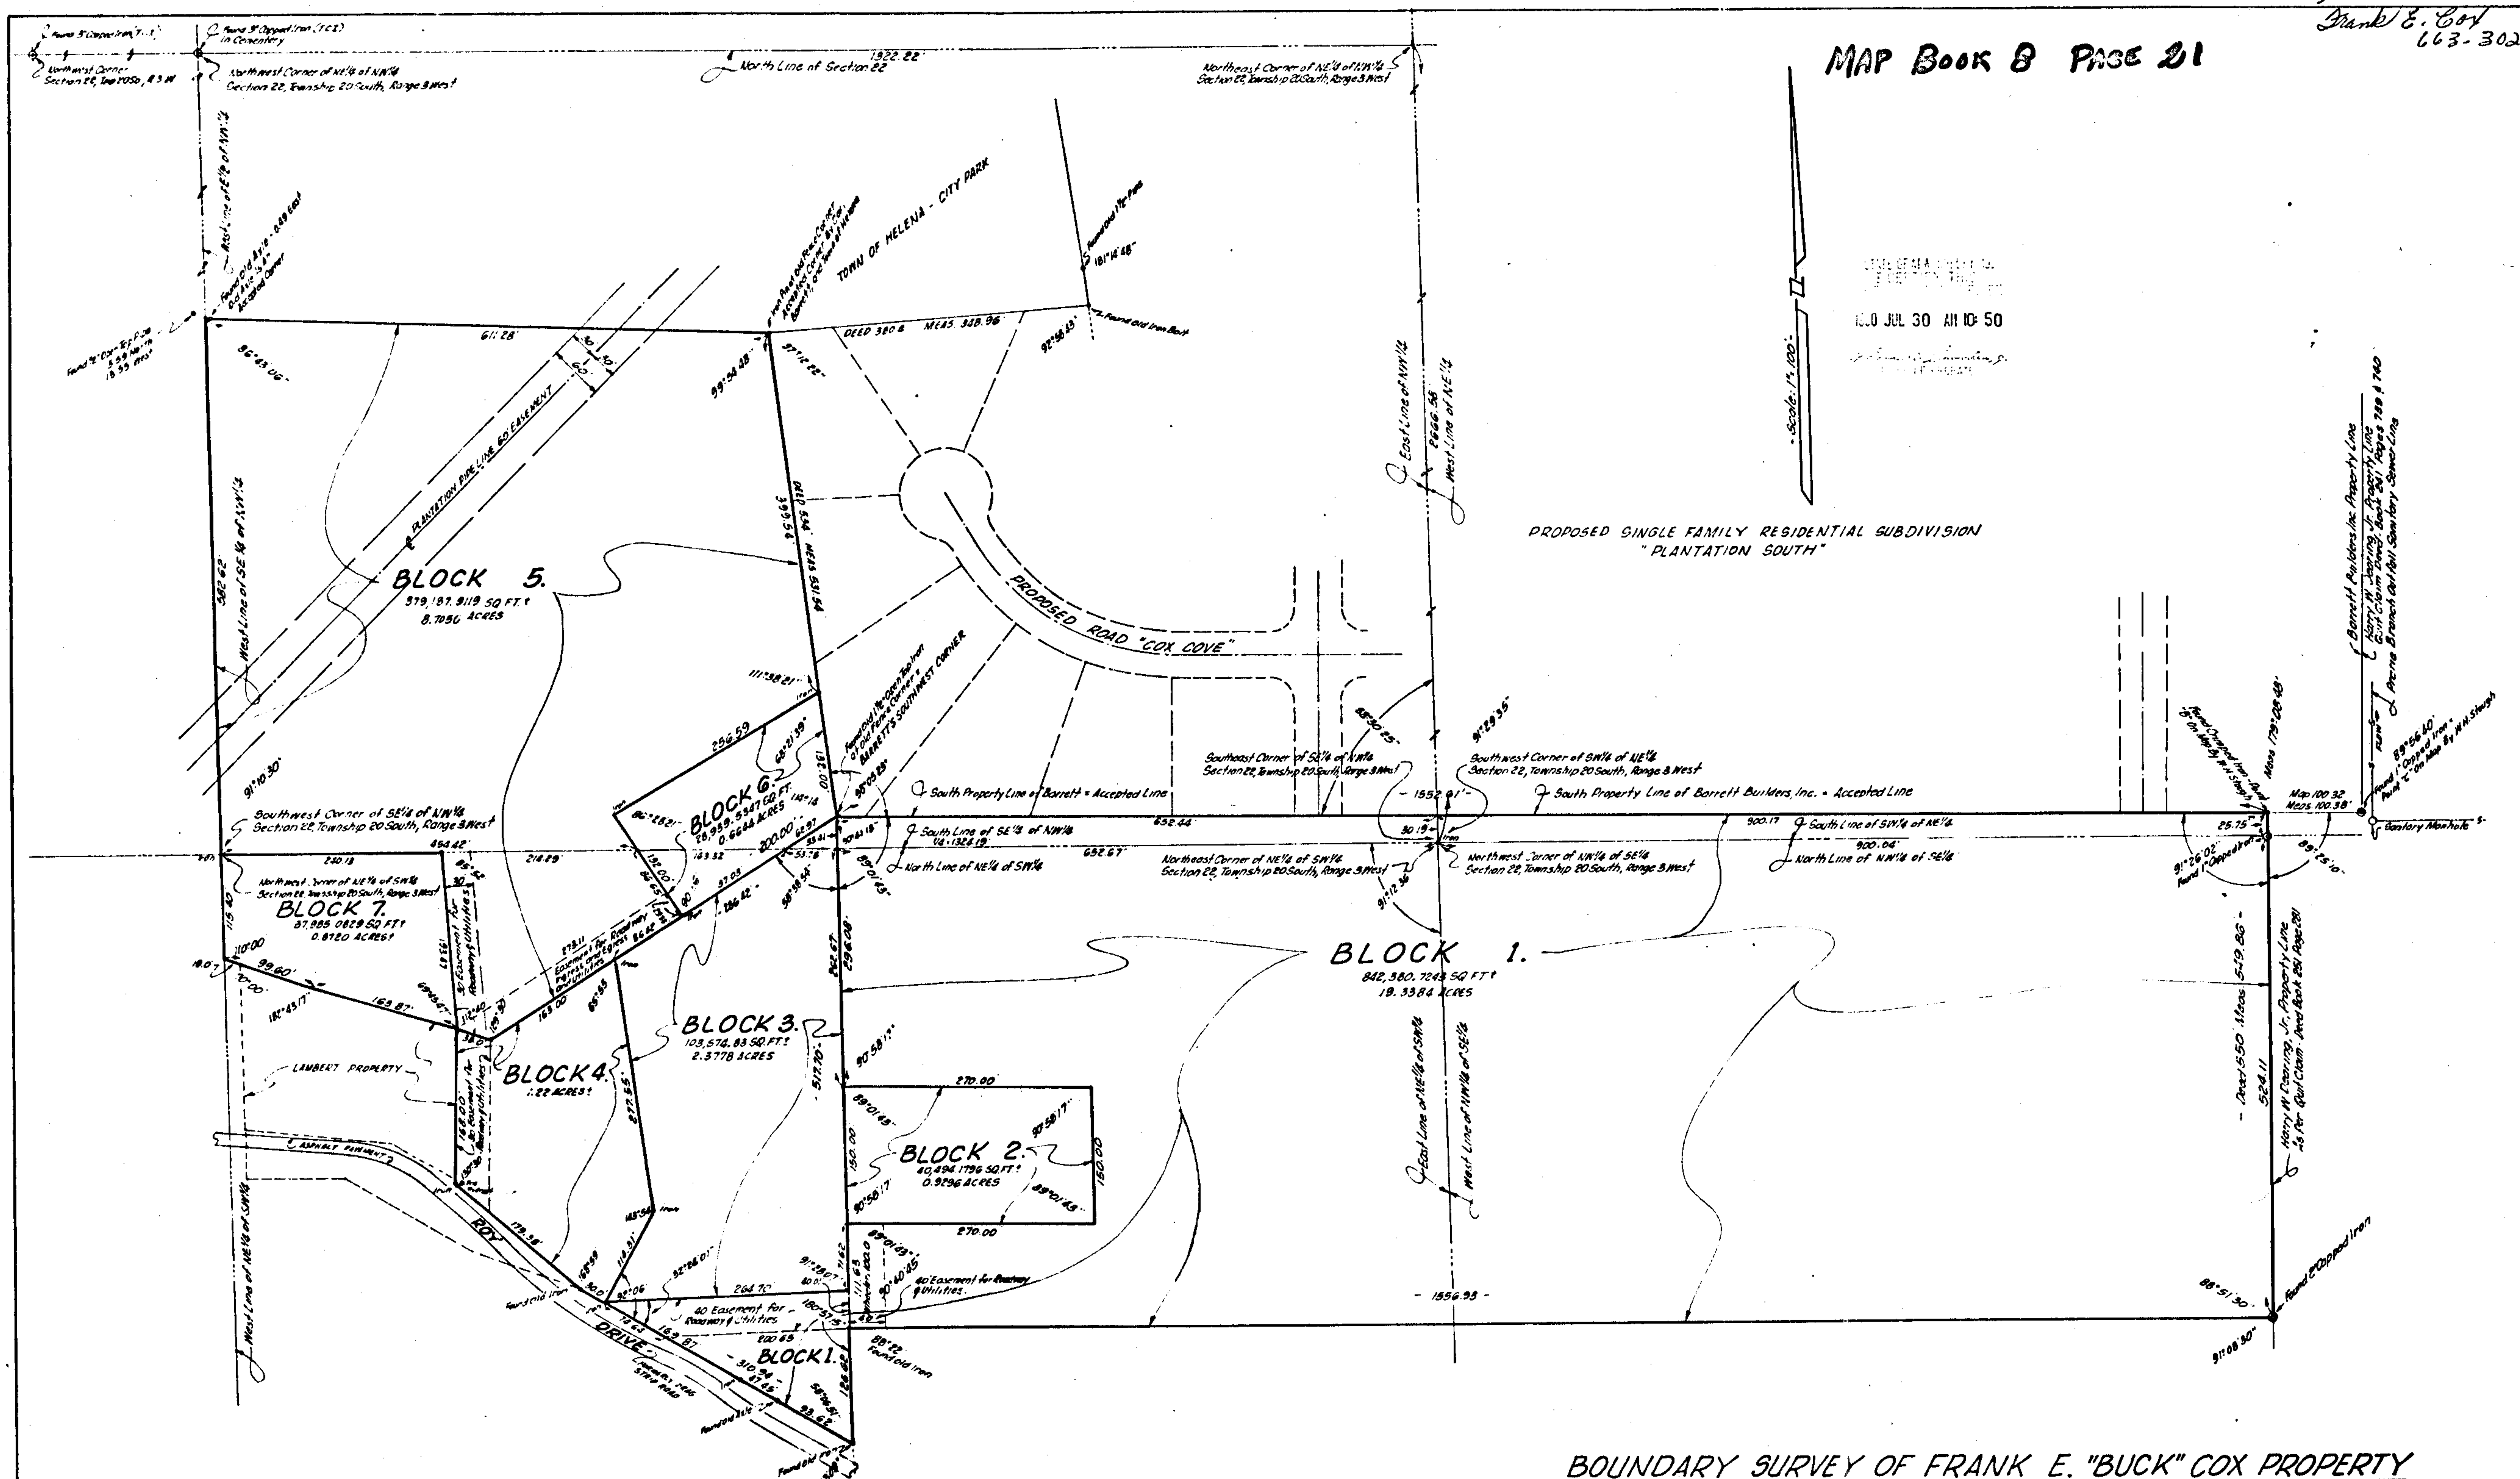

BOUNDARY SURVEY OF FRANK E. "BUCK" COX PROPERTY
TOWN OF HELENA - SHELBY CO. AL.

SITULTED IN PARTS OF THE SE¼ OF THE NW¼, SW¼ OF THE NE¼, NE¼ OF THE SW¼, AND THE NW¼ OF THE SE¼
SECTION 22 TOWNSHIP 20 SOUTH, RANGE 3 WEST, SHELBY CO.

Scale: 1" = 100'

August 1, 1979

J. M. KEEL AND ASSOCIATES
Engineers and Surveyors
1602 Third Avenue North
Birmingham, Alabama 35203
Telephone (205) 322-8686

FRANK E. "BUCK" COX PROPERTY	
BLOCK 1 =	19.3384 ACRES ±
BLOCK 3 =	2.3778 ACRES ±
BLOCK 4 =	1.22 ACRES ±
BLOCK 5 =	8.7050 ACRES ±
BLOCK 7 =	0.8720 ACRES
TOTAL	32.5132 ACRES ±

EXCEPTED PROPERTY	
BLOCK 2 =	0.9296 ACRES ±
BLOCK 6 =	0.6644 ACRES ±
TOTAL	1.5940 ACRES ±