RESTR.—57 pg. 23

MAP BOOK 9 PAGE-6

MEADOW BROOK 11TH SECTOR

SITUATED IN THE NORTH ½ OF SECTION 18, TOWNSHIP 19 SOUTH, RANGE 2 WEST, SHELBY COUNTY, ALABAMA

SCALE 1"=60' 0 30 100 200 300 DATE: FEB. 23, 1984

KENNETH B. WEYGAND
REG. ENGR. - L.S. # 11768

NOTE: THE PURPOSE OF THIS SUBDIVISION IS TO PROVIDE FOR THE CONSTRUCTION OF SINGLE FAMILY RESIDENCES ONLY.

STATE OF ALABAMA)
JEFFERSON COUNTY)

The undersigned, Kenneth B. Weygand, a registered Engineer-Land Surveyor, in the State of Alabama, and H. M. Davis, Jr., John D. Davis, Hamilton Perkins, Jr. and Kenneth B. Weygand of the Meadow Brook Partnership, an Alabama General Partnership, as owners, herby certify that they have had prepared pursuant to a survey made by said Engineer-Surveyor and that the subdivision and dimensions as shown hereon are correct to the best of their knowledge and belief; that all streets, roads, alleys and public grounds shown thereon and known as Meadow Brook 11th Sector are dedicated to the use of the public forever; that all lots created by the subdivision of said lands, giving the length and location of the boundaries of each lot, parcel or tract, and showing the streets, alleys, and public grounds, giving the names, widths, and lengths of each street, as well as the extent of each lot are clearly and correctly platted as shown hereon; that all monuments, both those found on the ground and those set, are correctly shown; that all of the requirements of the subdivision regulations of the governments so vays and that iron pins have been installed at all lot corners and points of curve, and designated by small iron circles on said plat of the subdivision; also hereby that they are the owners of said lands and that the same are not for to any mortgage, except a mortgage held by the following mortgagee: Amsouth Bank, N.A.

Dated: Mar 27, 1984

By: Kenneth B. Weygand
Kenneth B. Weygand
Registered Engineer - L.S. #11768

THE MEADOW BROOK PARTNERSHIP, AN ALABAMA GENERAL PARTNERSHIP

By: _____
H. M. Davis, Jr., Partner

By: _____
Partner

By: _____
Partner

By: Kenneth B. Weygand
Partner

STATE OF ALABAMA)
JEFFERSON COUNTY)

I, _____, as Notary Public in and for said County and State, do hereby certify that Kenneth B. Weygand, whose name is signed to the foregoing certificate as Engineer-Surveyor, who is known to me, acknowledged before me, on this date, that after having been duly informed of the contents of said certificate, he executed same voluntarily as such Engineer-Surveyor and with full authority therefor.

Given under my hand and seal this _____ day of _____, 19__.

By: _____
Notary Public

My commission expires: _____

STATE OF ALABAMA)
JEFFERSON COUNTY)

I, _____, as Notary Public in and for said County and State, do hereby certify that Kenneth B. Weygand, whose name is signed to the foregoing certificate as Partner of the Meadow Brook Partnership, an Alabama General Partnership, who is known to me, acknowledged before me, on this date that after having been duly informed of said certificate, he executed same voluntarily as such partner and with full authority therefor.

Given under my hand and seal this _____ day of _____, 19__.

By: _____
Notary Public

My commission expires: _____

STATE OF ALABAMA)
JEFFERSON COUNTY)

I, _____, as Notary Public in and for said County and State, do hereby certify that H. M. Davis, Jr., John D. Davis, and Hamilton Perkins, Jr., whose names are signed to the foregoing certificate as Partners of the Meadow Brook Partnership, an Alabama General Partnership, who are known to me, acknowledged before me, on this date, that after having been duly informed of the contents of said certificate, they executed same voluntarily as such Partners and with full authority therefor.

Given under my hand and seal this _____ day of _____, 19__.

By: _____
Notary Public

My commission expires: _____

STATE OF ALABAMA)
JEFFERSON COUNTY)

I, _____, as Notary Public in and for said County and State, do hereby certify that _____ whose name is signed to the foregoing certificate as _____ for Amsouth Bank, N.A., mortgagee, who is known to me, acknowledged before me, on this date, that after having been duly informed of the contents of said certificate, _____ executed same voluntarily as such _____ and with full authority therefor.

Given under my hand and seal this _____ day of _____, 19__.

By: _____
Notary Public

☆ INDICATES LOTS WITHHELD PENDING INDIVIDUAL HEALTH DEPT. APPROVAL

Lots 50 and 61 are restricted to three bedrooms.
Lots 14 and 58 are required to have field lines at a depth of 24"

STATE OF ALA. SHELBY CO.
I CERTIFY THIS INSTRUMENT WAS FILED
84 JAN -6 AM 10:02
JUDGE OF PROBATE

1984006800012051O 1/2 $.00
Shelby Cnty Judge of Probate,AL
06/08/1984 12:00:00AM FILED/CERT

19840608000120510 2/2 $.00
Shelby Cnty Judge of Probate,AL
06/08/1984 12:00:00AM FILED/CERT

6-B

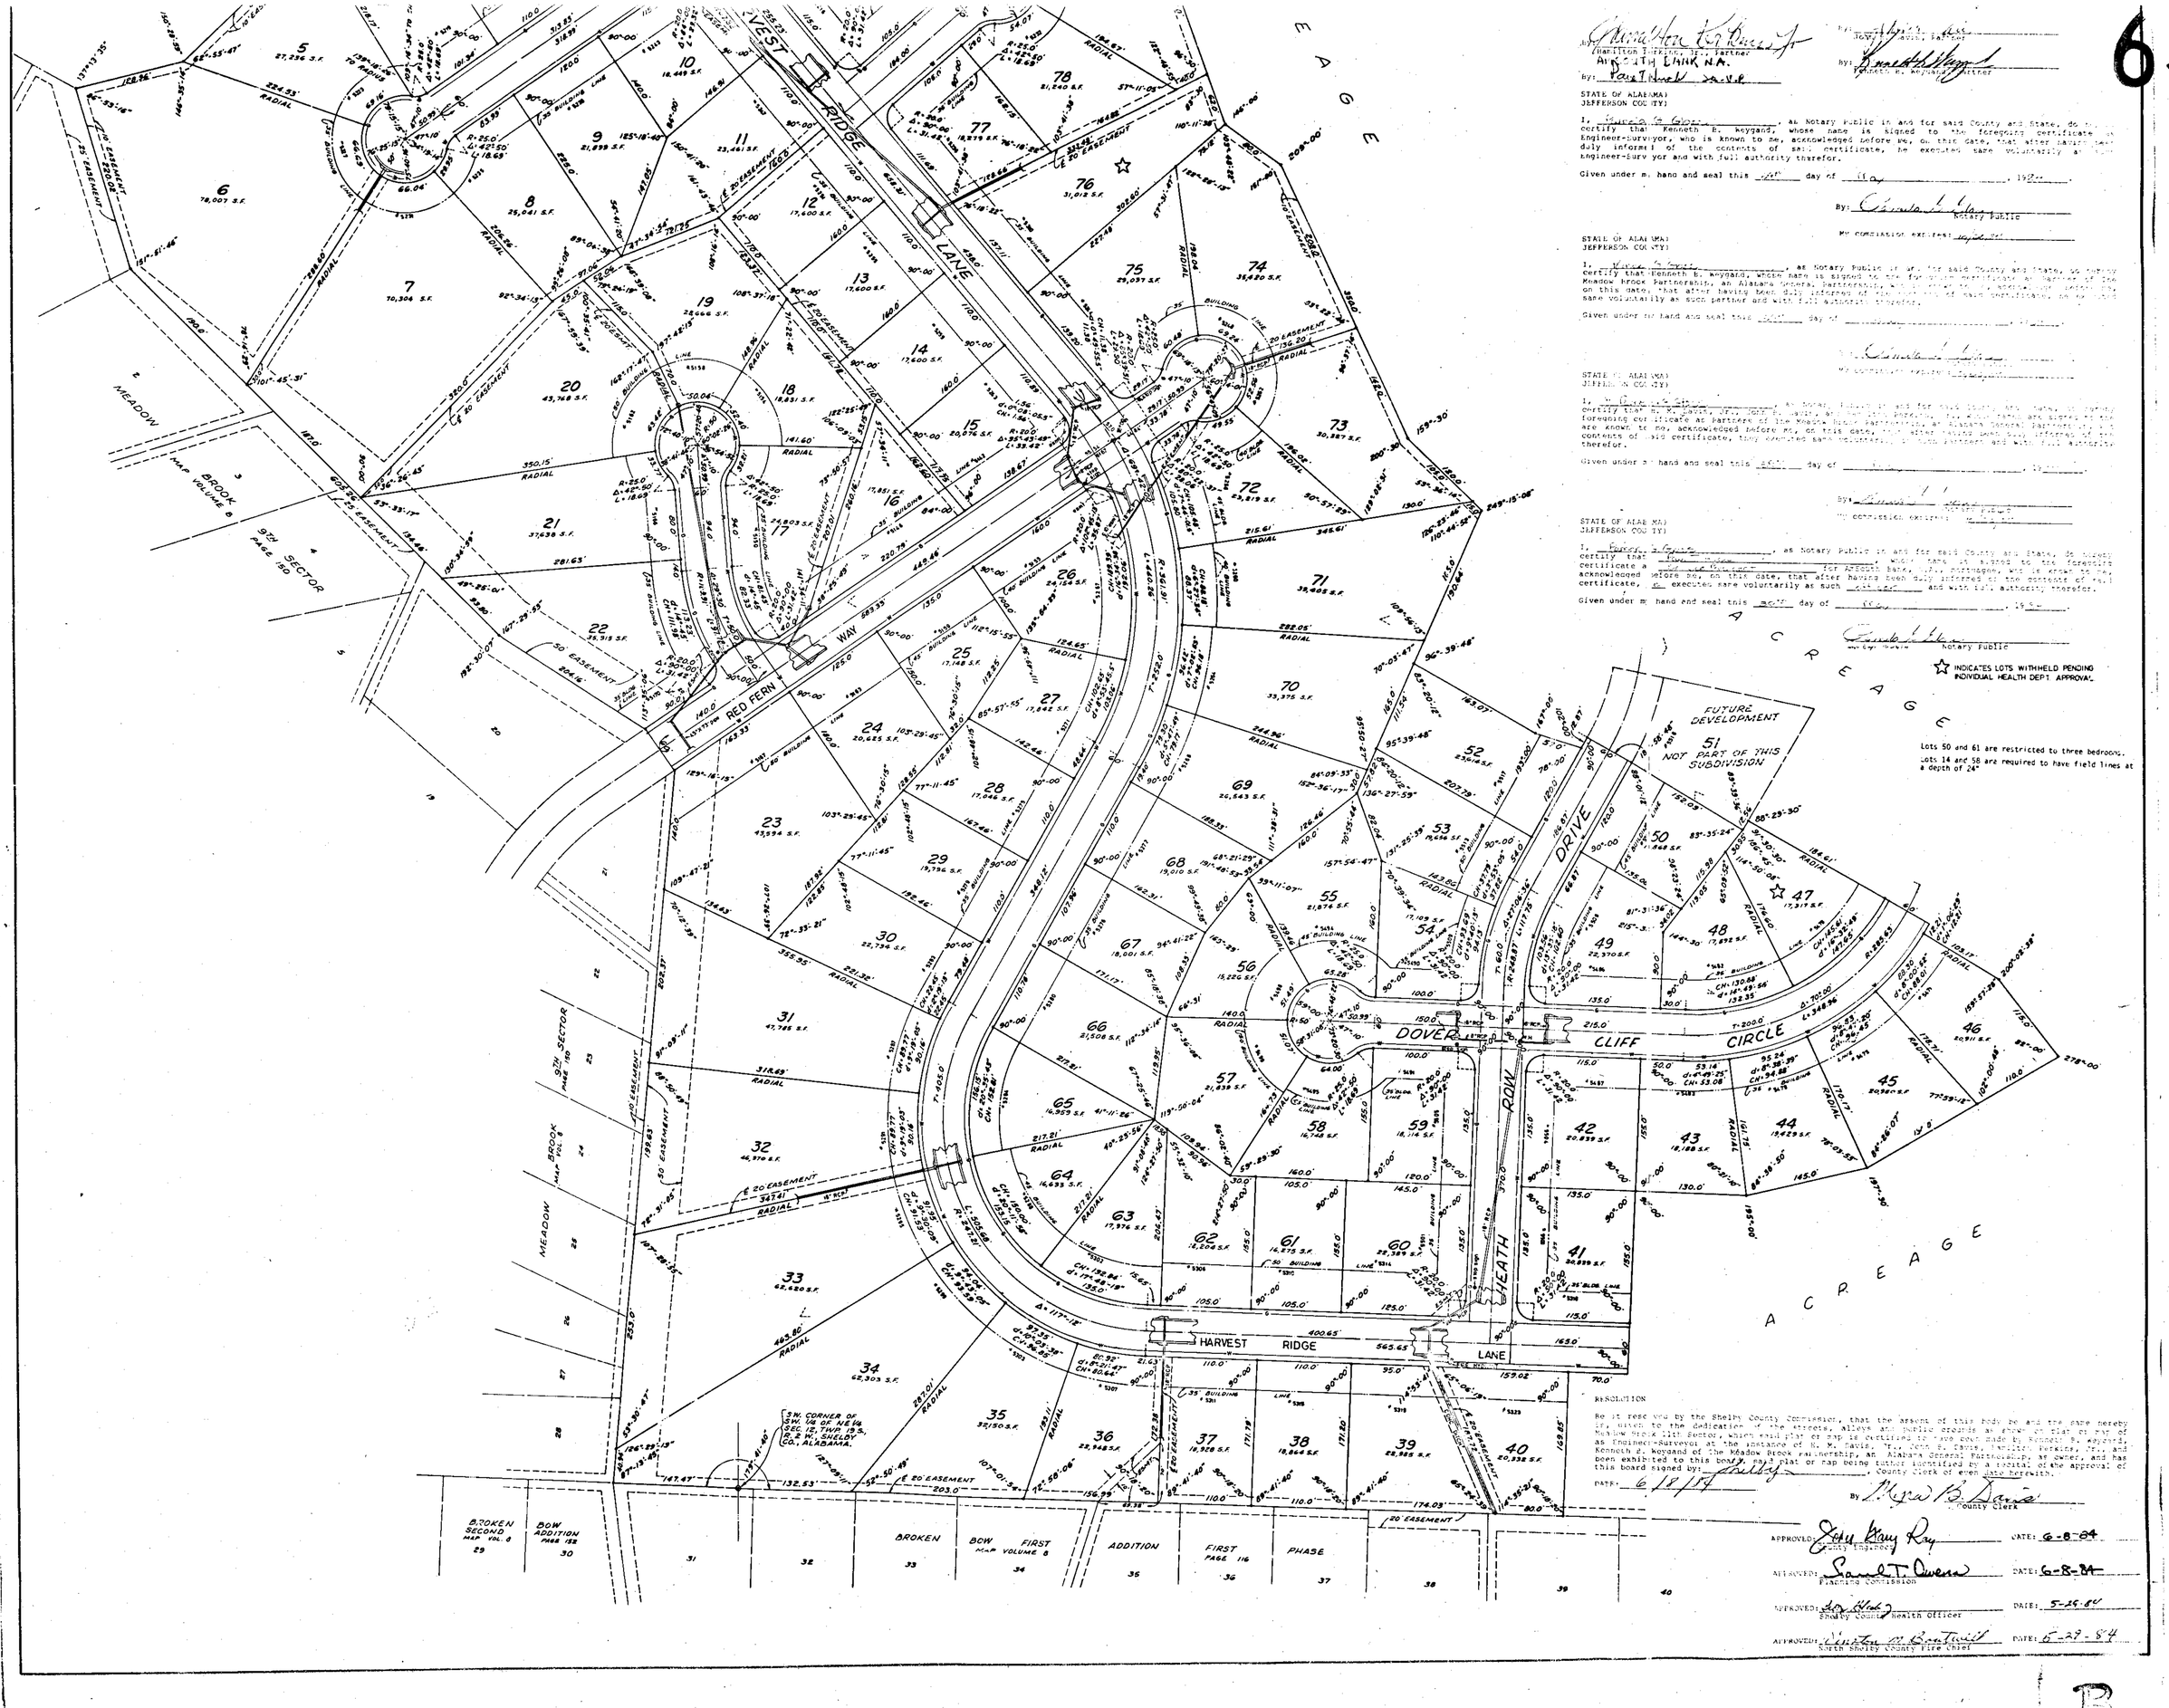

STATE OF ALABAMA)
JEFFERSON COUNTY)

I, Notary Public in and for said County and State, do hereby certify that Kenneth B. Keygard, whose name is signed to the foregoing certificate as Engineer-surveyor, who is known to me, acknowledged before me, on this date, that after having been duly informed of the contents of said certificate, he executed same voluntarily as such Engineer-surveyor and with full authority therefor.

Given under my hand and seal this ____ day of _____, 19__.

By: _____
Notary Public

My commission expires: _____

STATE OF ALABAMA)
JEFFERSON COUNTY)

I, _____, as Notary Public in and for said County and State, do hereby certify that Kenneth B. Keygard, whose name is signed to the foregoing certificate as partners of the Meadow Brook Partnership, an Alabama General Partnership, and who are known to me, acknowledged before me, on this date, that after having been duly informed of the contents of said certificate, they executed same voluntarily as such partners and with full authority therefor.

Given under my hand and seal this ____ day of _____, 19__.

By: _____
Notary Public

My commission expires: _____

STATE OF ALABAMA)
JEFFERSON COUNTY)

I, _____, as Notary Public in and for said County and State, do hereby certify that _____, whose name is signed to the foregoing certificate as _____ for _____, and who is known to me, acknowledged before me, on this date, that after having been duly informed of the contents of said certificate, _____ executed same voluntarily as such _____ and with full authority therefor.

Given under my hand and seal this ____ day of _____, 19__.

By: _____
Notary Public

STATE OF ALABAMA)
JEFFERSON COUNTY)

I, _____, as Notary Public in and for said County and State, do hereby certify that _____, whose name is signed to the foregoing certificate as _____ for _____, and who is known to me, acknowledged before me, on this date, that after having been duly informed of the contents of said certificate, _____ executed same voluntarily as such _____ and with full authority therefor.

Given under my hand and seal this ____ day of _____, 19__.

By: _____
Notary Public

☆ INDICATES LOTS WITHHELD PENDING INDIVIDUAL HEALTH DEPT. APPROVAL

Lots 50 and 61 are restricted to three bedrooms.
Lots 14 and 58 are required to have field lines at a depth of 24".

RESOLUTION

Be it resolved by the Shelby County Commission, that the assent of this body be and the same hereby is, given to the dedication of the streets, alleys and public grounds as shown on plat or map of Meadow Brook 9th Sector, which said plat or map is certified to the said County Commission as Engineer-Surveyor at the instance of H. M. Davis, Jr., Jerry E. Davis, Jr., Carole Davis, Jr., and Kenneth B. Keygard of the Meadow Brook Partnership, an Alabama General Partnership, as owner, and has been exhibited to this board, said plat or map being further identified by a recital of the approval of this board signed by the _____, County Clerk of even date herewith.

DATE: 6/18/84

BY _____
County Clerk

APPROVED: _____ DATE: 6-8-84
County Engineer

APPROVED: _____ DATE: 6-8-84
Planning Commission

APPROVED: _____ DATE: 5-29-84
Shelby County Health Officer

APPROVED: _____ DATE: 5-29-84
Shelby County Fire Chief

B