19840614000124580 1/1 $.00
Shelby Cnty Judge of Probate,AL
06/14/1984 12:00:00AM FILED/CERT

K.B. WEYGAND - 939-0446

731

MAP. BK. 9 PAGE 9

RESURVEY OF LOTS 77 THROUGH 80 AND LOTS 83 THROUGH 85, MEADOW BROOK 5th SECTOR 1st PHASE, AS RECORDED IN THE OFFICE OF THE JUDGE OF PROBATE IN SHELBY COUNTY, AL. IN MAP BOOK 8 ON PAGE 109.

SITUATED IN THE S 1/2 OF SECTION 1 AND THE N 1/2 OF SECTION 12 ALL BEING IN TOWNSHIP 19 SOUTH, RANGE 2 WEST, SHELBY COUNTY, ALABAMA.

DATE: MAY 30, 1984 SCALE: 1" 100'

KENNETH B. WEYGAND REG. ENGINEER-SURVEYOR #11768

STATE OF ALA. SHELBY CO.
I CERTIFY THIS INSTRUMENT WAS FILED
1984 JUN 14 AM 11:11
JUDGE OF PROBATE

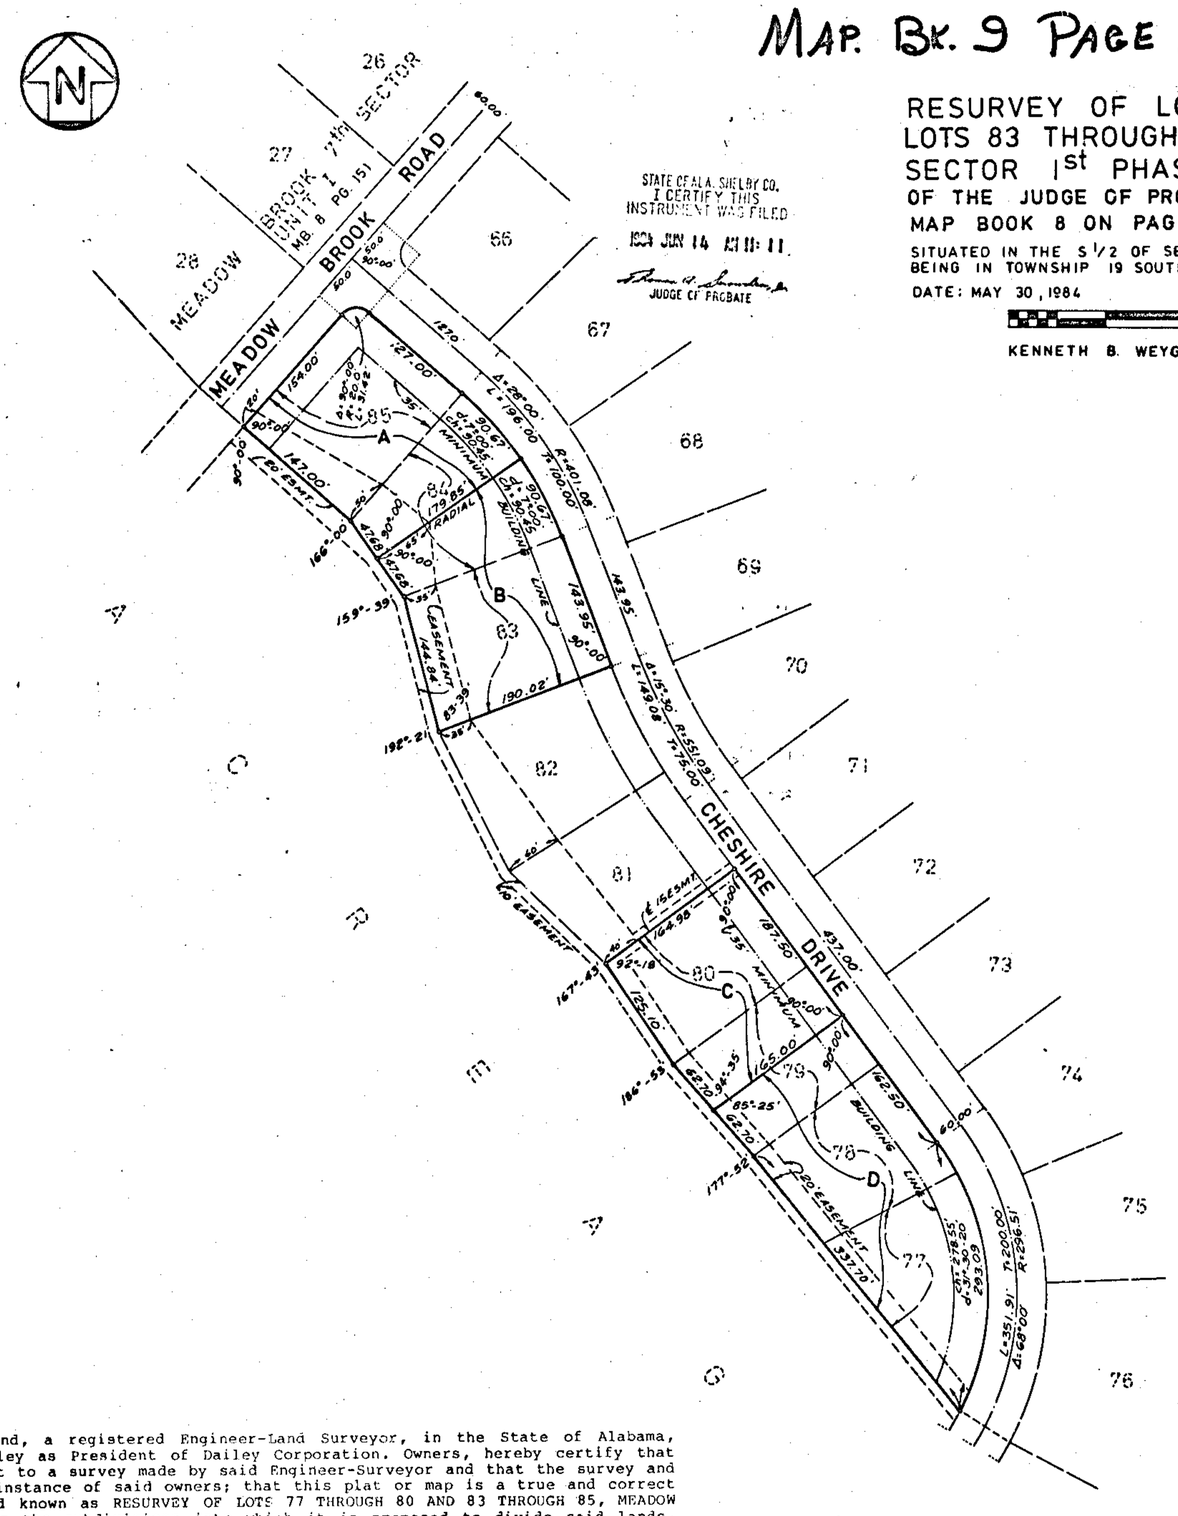

STATE OF ALABAMA)
JEFFERSON COUNTY)

The undersigned, Kenneth B. Weygand, a registered Engineer-Land Surveyor, in the State of Alabama, Billy D. Eddleman, and Hershel Dailey as President of Dailey Corporation. Owners, hereby certify that this plat or map was made pursuant to a survey made by said Engineer-Surveyor and that the survey and this plat or map were made at the instance of said owners; that this plat or map is a true and correct map of the lands shown therein and known as RESURVEY OF LOTS 77 THROUGH 80 AND 83 THROUGH 85, MEADOW BROOK 5TH SECTOR 1ST PHASE; showing the subdivisions into which it is proposed to divide said lands, giving the length and bearings of the boundaries of each lot and its number, showing the streets, alleys, and public grounds, giving the bearings, width, length and name of each street, as well as the number of each lot and block, and showing the relation of the lands to the map of Meadow Brook 5th Sector 1st Phase as recorded in Map Volume 8 on Page 109 in the Office of the Judge of Probate, Shelby County, Alabama; and that iron pions have been installed at all lot corners and curve points as shown and designated by small open circles on said plat or map. Said owner also certifies that he is the owner of said lands and that the same are not subject to any mortgage.

Date: June 8, 1984

BY: Kenneth B. Weygand
Kenneth B. Weygand, Reg. Engr.-L.S.#11768

BY: Billy D. Eddleman
Billy D. Eddleman, Owner

DAILEY CORPORATION

BY: Hershel Dailey
Hershel Dailey, President

STATE OF ALABAMA)
JEFFERSON COUNTY)

I, Pamela G. Glass, as Notary Public in and for said County and State, do hereby certify that Kenneth B. Weygand, whose name is signed to the foregoing certificate as Engineer-Surveyor, who is known to me, acknowledged before me, on this date, that after having been duly informed of the contents of said certificate, he executed same voluntarily as such Engineer-Surveyor and with full authority therefor.

Given under my hand and seal this 8th day of June, 1984.

BY: Pamela G. Glass
Notary Public
My commission expires: 10/28/87

STATE OF ALABAMA)
JEFFERSON COUNTY)

I, Pamela G. Glass, as Notary Public in and for said County and State, do hereby certify that Billy D. Eddleman, whose name is signed to the foregoing certificate as Owner, who is known to me, acknowledged before me, on this date, that after having been duly informed of the contents of said certificate, he executed same voluntarily as such owner and with full authority therefor.

Given under my hand and seal this 11th day of June, 1984.

BY: Pamela G. Glass
Notary Public
My commission expires: 10/28/87

STATE OF ALABAMA)
JEFFERSON COUNTY)

I, Pamela G. Glass, as Notary Public in and for said County and State, do hereby certify that Hershel Dailey, whose name is signed to the foregoing certificate as President of Dailey Corporation, who is known to me, acknowledged before me, on this date, that after having been duly informed of the contents of said certificate, he executed same voluntarily as such officer and with full authority therefor.

Given under my hand and seal this 8th day of June, 1984.

BY: Pamela G. Glass
Notary Public
My commission expires: 10/28/87

APPROVED: John Gary Ray
COUNTY ENGINEER
DATE: 6-14-84

APPROVED: Samuel T. Owen
PLANNING COMMISSION
DATE: 6-14-84

APPROVED: Roy Black
SHELBY COUNTY HEALTH OFFICER
DATE: 6-15-84

NOTE: ALL EASEMENTS ON THIS MAP ARE FOR PUBLIC UTILITIES, SANITARY SEWERS, STORM DITCHES, AND MAY BE USED FOR SUCH PURPOSES TO SERVE PROPERTY BOTH WITHIN AND WITHOUT THIS SUBDIVISION.

PHONE 822-3122
ROBERTS & SON, INC.
PRINTERS — BOOKBINDERS — LITHOGRAPHERS
MICROFILMING AND MICRO-REPRODUCTIONS
P. O. BOX 1582 BIRMINGHAM, ALABAMA

6