MAP BOOK 9 PAGE 109

Emmett Clark
487-0419

1985102200023384 0 1/1 $.00
Shelby Cnty Judge of Probate, AL
10/22/1985 12:00:00AM FILED/CERT

EAGLE FARMS

NO LOT MAY BE SUBDIVIDED

BEING A SUBDIVISION OF A PART OF THE S.W. ¼ OF SECTION 8, TOWNSHIP 20 SOUTH, RANGE 1 WEST
A PART OF THE S.E. ¼ OF THE S.E. ¼ OF SECTION 7, TOWNSHIP 20 SOUTH, RANGE 1 WEST
SHELBY COUNTY, ALABAMA
SCALE: 1"=100'
SEPTEMBER, 1985

WALTER SCHOEL ENGINEERING CO.
BIRMINGHAM, ALABAMA

GRAPHIC SCALE

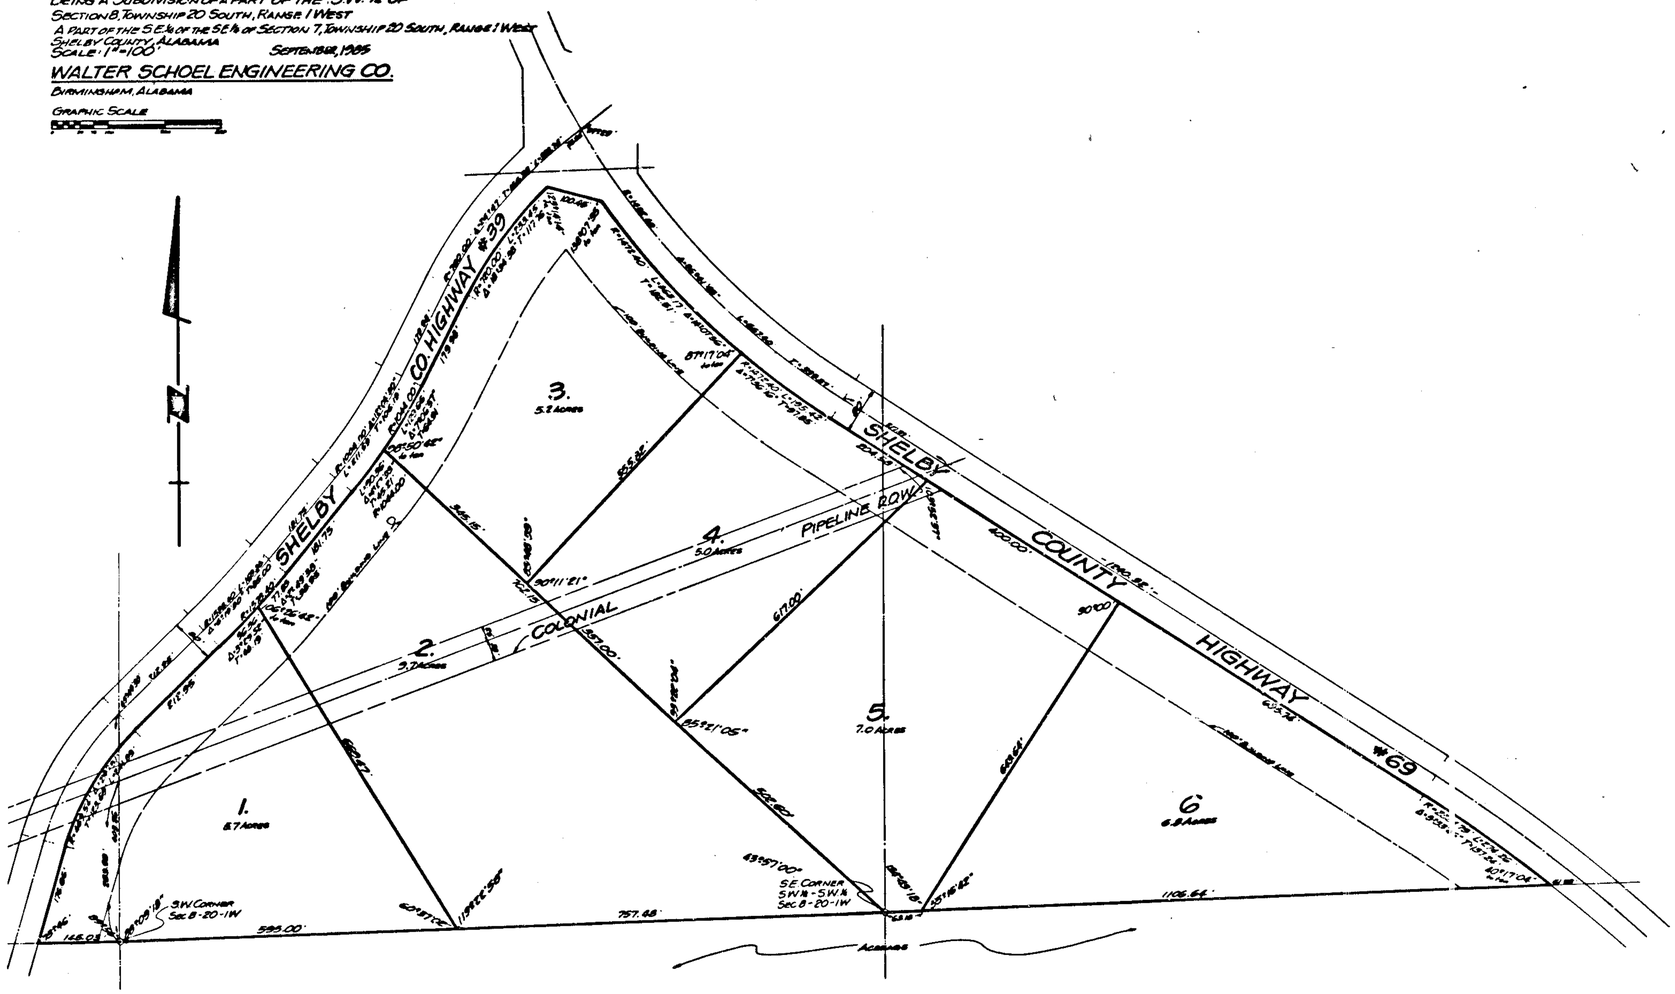

STATE OF ALABAMA
SHELBY COUNTY

The undersigned Walter Schoel, Jr., a registered Land Surveyor, State of Alabama and Jefferson Land Services, Inc., Owner, hereby certify that this plat or map was made pursuant to a survey made by said Surveyor and this plat or map was made at the instance of said Owner; that this plat or map is a true and correct map of lands shown therein and known as EAGLE FARMS, showing the subdivisions into which it is proposed to divide said lands, giving the length and bearings of the boundaries of each lot and it number, showing the streets, alleys and public grounds; giving the bearings, length, width and name of each street as well as the number of each lot and block, and showing the relation of the lands to the government survey of ~~the SE¼ of Sec 7 the SW¼ of Section 8~~, Township 20 South, Range 1 West, and that iron pins have been installed at all lot corners and curve points as shown and designated by small open circles on said plat or map. Said Owner also certifies that it is the Owner of said lands and that the same are not subject to any mortgage.

IN WITNESS WHEREOF WE HAVE HERESUNTO SET OUR HANDS THIS 1st day of October, 1985.

JEFFERSON LAND SERVICES, INC.

F. B. Weilding, Jr., President

Murrell Kearns, Secretary-Treasurer

WALTER SCHOEL ENGINEERING COMPANY

Walter Schoel, Jr.
Walter Schoel, Jr., Ala. Reg. No. 3092

STATE OF ALABAMA
SHELBY COUNTY

I, JERRY W. HARKINS, as Notary Public in and for said County and State, do hereby certify that Walter Schoel, Jr., whose name is signed to the foregoing certificate as Surveyor, who is known to me, acknowledged before me, on this date, that after having been duly informed of the contents of said certificate, he executed same voluntarily as such individual with full authority therefor.

Given under my hand and seal this 26TH day of SEPTEMBER, 1985.

Jerry W. Harkins
Notary Public

STATE OF ALABAMA
SHELBY COUNTY

I, Paula S. Brown, as Notary Public in and for said County and State, do hereby certify that F. B. Weilding, Jr. and Murrell Kearns, whose names are signed to same as President and Secretary-Treasurer respectively of Jefferson Land Services, Inc., who are known to me, acknowledged before me, on this date, that afte having been duly informed of the contents of said certificate, they executed same voluntarily as such officers in their representative capacities with full authority therefor.

Given under my hand and seal this 1st day of October, 1985.

Paula S. Brown
Notary Public

BE IT RESOLVED by the Shelby County Commission that the assent of this body be, and the same hereby is given to the dedication of the streets, alleys and public grounds as shown on plant or map of EAGLE FARM, which said plat or map is certified to have been made by Walter Schoel, Jr., Surveyor, at the instance of Jefferson Land Services, Inc., as Owner, and has been exhibited to this Board, said plat or map being further identified by a recital of the approval of this Board signed by Carlton Franks, County Clerk, of even date herewith.

Carlton Franks
County Clerk

APPROVED: Stuart T. Parker 10-21-85
Shelby County Planning Commission

APPROVED: John Hallman Jr. 10-15-85
Shelby County Health Officer

APPROVED: John Barry Ray 10-21-85
County Engineer

ROBERTS & SON, INC.
PRINTING
PHONE 205-822-2122