19981122000330920 1/1 $ 00
Shelby Cnty Judge of Probate,AL
11/22/1998 12:00:00AM FILED/CERT

Bk# Curr
CC4-8498

MAP BOOK 13 PAGE 138 (1384)

I CERTIFY THIS INSTRUMENT WAS FILED
98 NOV 22 AM 9:56
JUDGE OF PROBATE

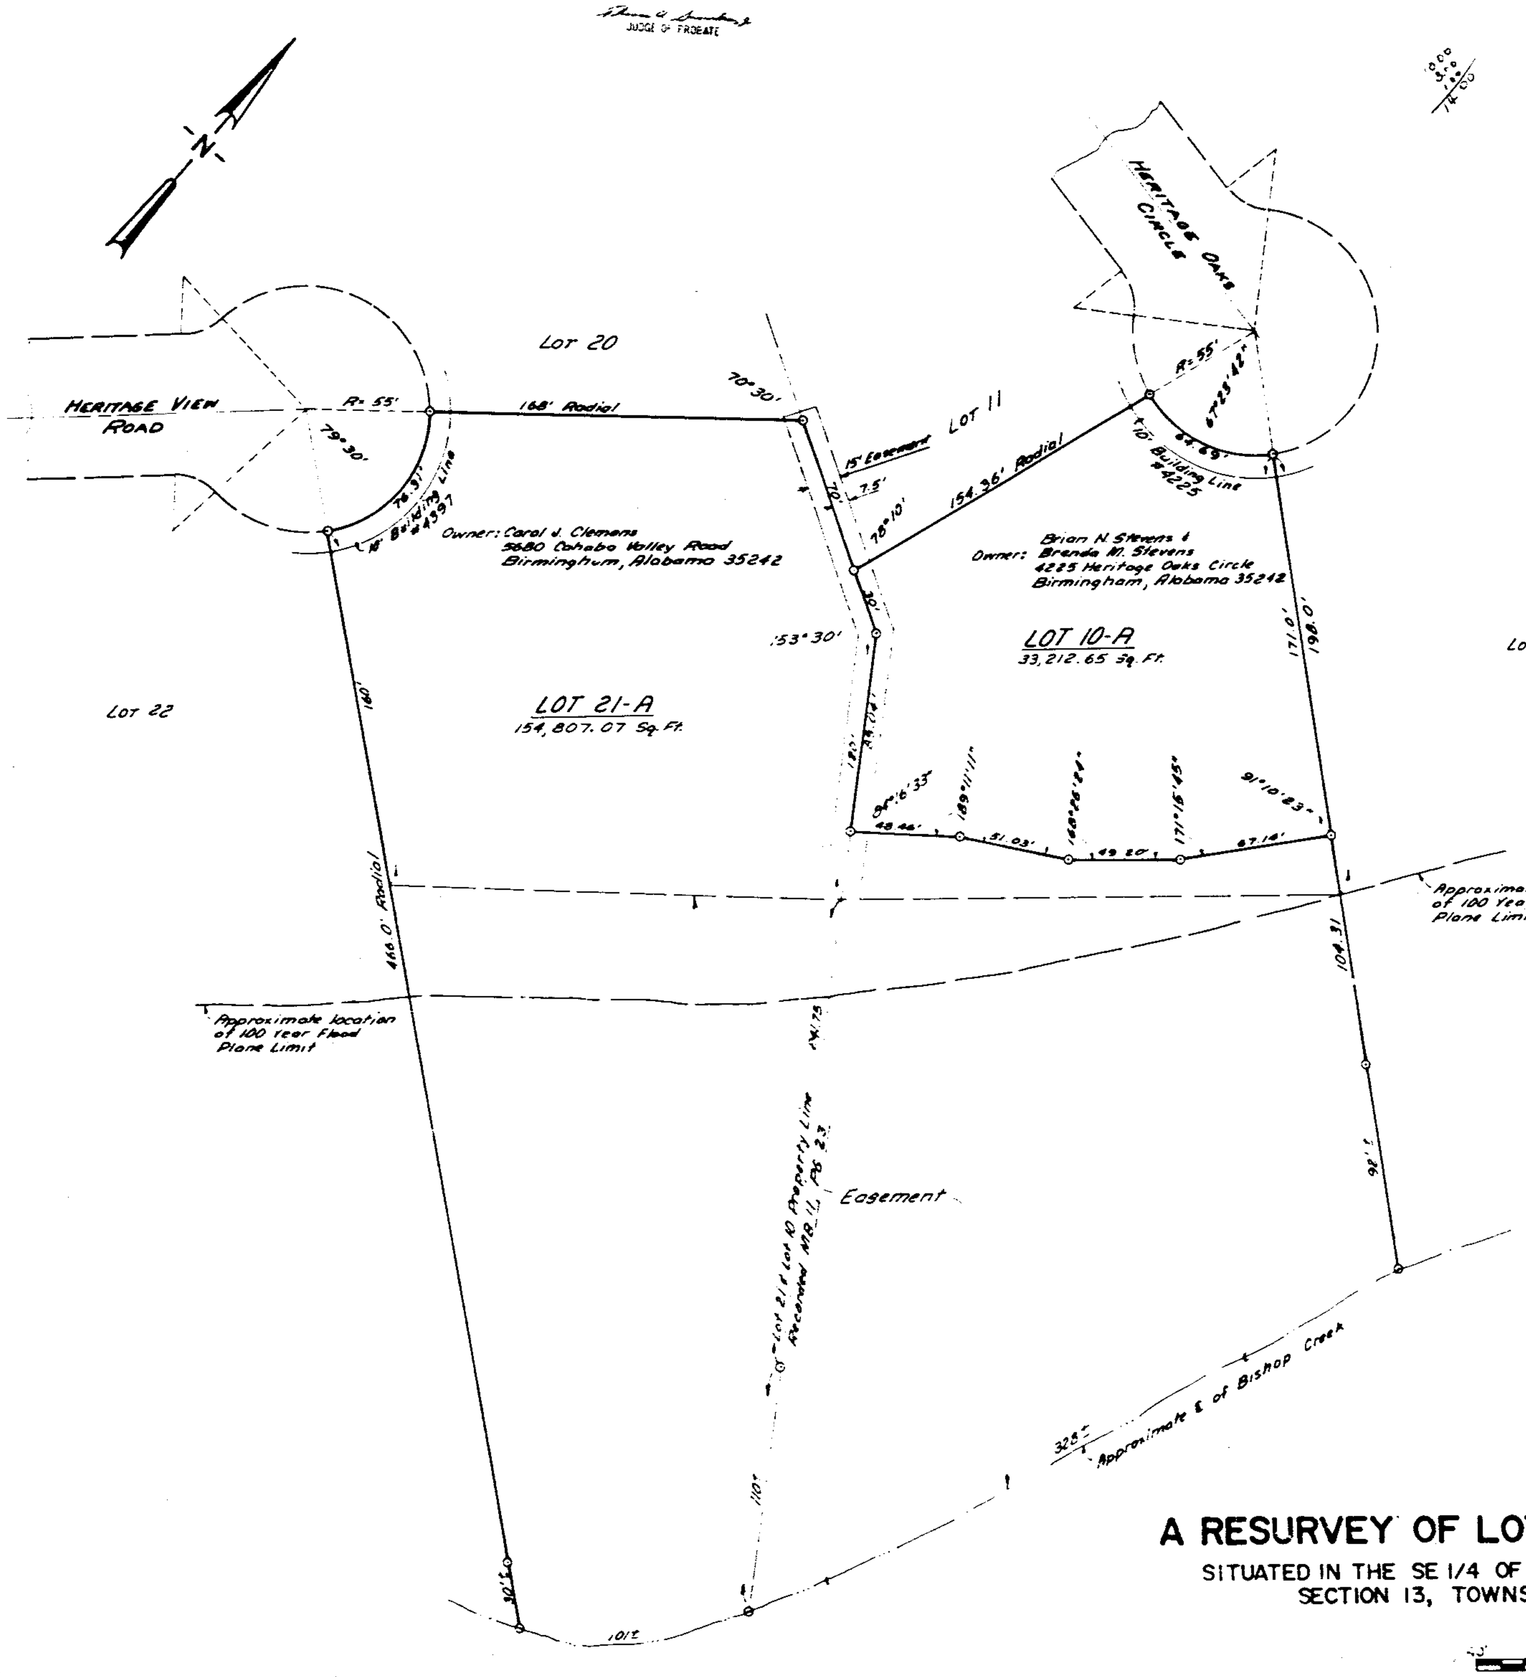

STATE OF ALABAMA)
SHELBY COUNTY)

I Barton F. Carr, a Registered Surveyor of the State of Alabama, Carol J. Clemons (Owner of Lot 21), Brian N. Stevens and Brenda M. Stevens (Owner of Lot 10) and AG Lien (Mortgage holder of Lot 10), do hereby certify that this is a true and correct map or plat of a survey made by said Land Surveyor of the property shown hereon; showing the streets, avenues and other public ways and giving the names and width of each street and avenue and the number and dimensions of each lot and block and showing the relation of the lands so platted to the government survey of land situated in the West 1/2 of the Southeast 1/4 of Section 8, Township 19 South, Range 2 West, Jefferson County, Alabama, and that iron pins correctly designate all lot corners and curve points on this map, and that the same are not subject to any mortgage except the mortgage held by the aforementioned mortgage holder.

BY: _____
Barton F. Carr, P.L.S. (AL #16485)

BY: _____
Designated Office of
Mortgage Holder of Lot 10

BY: Carol J. Clemons
Carol J. Clemons (Owner of Lot 21)

BY: Brian N. Stevens
Brian N. Stevens (Owner of Lot 10)

BY: Brenda M. Stevens
Brenda M. Stevens (Owner of Lot 10)

STATE OF ALABAMA)
SHELBY COUNTY)

I, _____, a Notary Public in and for said County and State hereby certify that Barton F. Carr, whose name is signed to the foregoing certificate as a Land Surveyor and who is known to me, acknowledged before me on this date, that after having been duly informed of the contents of said certificate, he executed same voluntarily and with full authority therefor.

Given under my hand and seal this the 14th day of November, 19 98.

Notary Public
My commission expires: 3-10-99

STATE OF ALABAMA)
SHELBY COUNTY)

I, _____, a Notary Public in and for said County and State hereby certify that Carol J. Clemons, whose name is signed to the foregoing certificate as Owner of Lot 21 and who is known to me, acknowledged before me on this date, that after having been duly informed of the contents of said certificate, he executed same voluntarily and with full authority therefor.

Given under my hand and seal this the 2nd day of September, 19 98.

Notary Public
My commission expires: June 7, 1999

MARIAN E. MILAZZO
Notary Public, Nassau State of LA
My Commission Expires June 7, 1999

STATE OF ALABAMA)
SHELBY COUNTY)

I, _____, a Notary Public in and for said County and State hereby certify that Brian N. Stevens and Brenda M. Stevens, whose name is signed to the foregoing certificate as Owner of Lot 10 and who is known to me, acknowledged before me on this date, that after having been duly informed of the contents of said certificate, he executed same voluntarily and with full authority therefor.

Given under my hand and seal this the 17th day of November, 19 98.

Notary Public
My commission expires: 3-10-99

APPROVED BY: _____
SHELBY COUNTY PLANNING COMMISSION — Date

APPROVED BY: _____ 11-21-89
SHELBY COUNTY ENGINEER — Date

APPROVED BY: _____
SHELBY COUNTY HEALTH OFFICE — Date

Note: 1) Lot 10A is subject to the Restrictions appearing of record in Real: 151 page 457, in the Probate Office of Shelby County, Alabama. Lot 21A is subject to the same Restrictions as amended by Amendment to Restrictions recorded in Real: 192, Page 93

A RESURVEY OF LOTS 10 AND 21 OF HERITAGE OAKS (MB 11, PG 23)

SITUATED IN THE SE 1/4 OF SECTION 14 AND THE W 1/2 OF THE SW 1/4
SECTION 13, TOWNSHIP 19 SOUTH, RANGE 2 WEST

0' 20' 40' 80'
SCALE: 1" = 40'

CAE FIELD BOOK NO. 141 & 146

PETE CLEMENS

RESURVEY OF LOTS 10 & 21
HERITAGE OAKS

CAE — CARR & ASSOCIATES ENGINEERS, INC.
COMPLETE ENGINEERING SERVICES
PELHAM, AL.

DRAWN L.L.M.	DATE AUGUST 25, 1989	SHEET 1 OF 1	
CHECKED B.C.		DWG NO 99	
APPROVED B.C.	SCALE 1" = 40'		