1990062700018659O 1/2 $.00
Shelby Cnty Judge of Probate,AL
06/27/1990 12:00:00AM FILED/CERT

STATE OF ALA. SHELBY C
I CERTIFY THIS
INSTRUMENT WAS FILED
90 JUN 27 PM 12:28

NOTES:

1. THIS SUBDIVISION IS FOR THE CONSTRUCTION OF SINGLE FAMILY RESIDENCES ONLY.
2. ALL EASEMENTS SHOWN ON THIS MAP ARE FOR PUBLIC UTILITIES, PRIVATE TELEVISION CABLE SYSTEMS, SANITARY SEWERS, STORM SEWERS, STORM DITCHES, AND GENERAL ACCESS, AND MAY BE USED FOR SUCH PURPOSES TO SERVE PROPERTY BOTH WITHIN AND WITHOUT THIS SUBDIVISION.

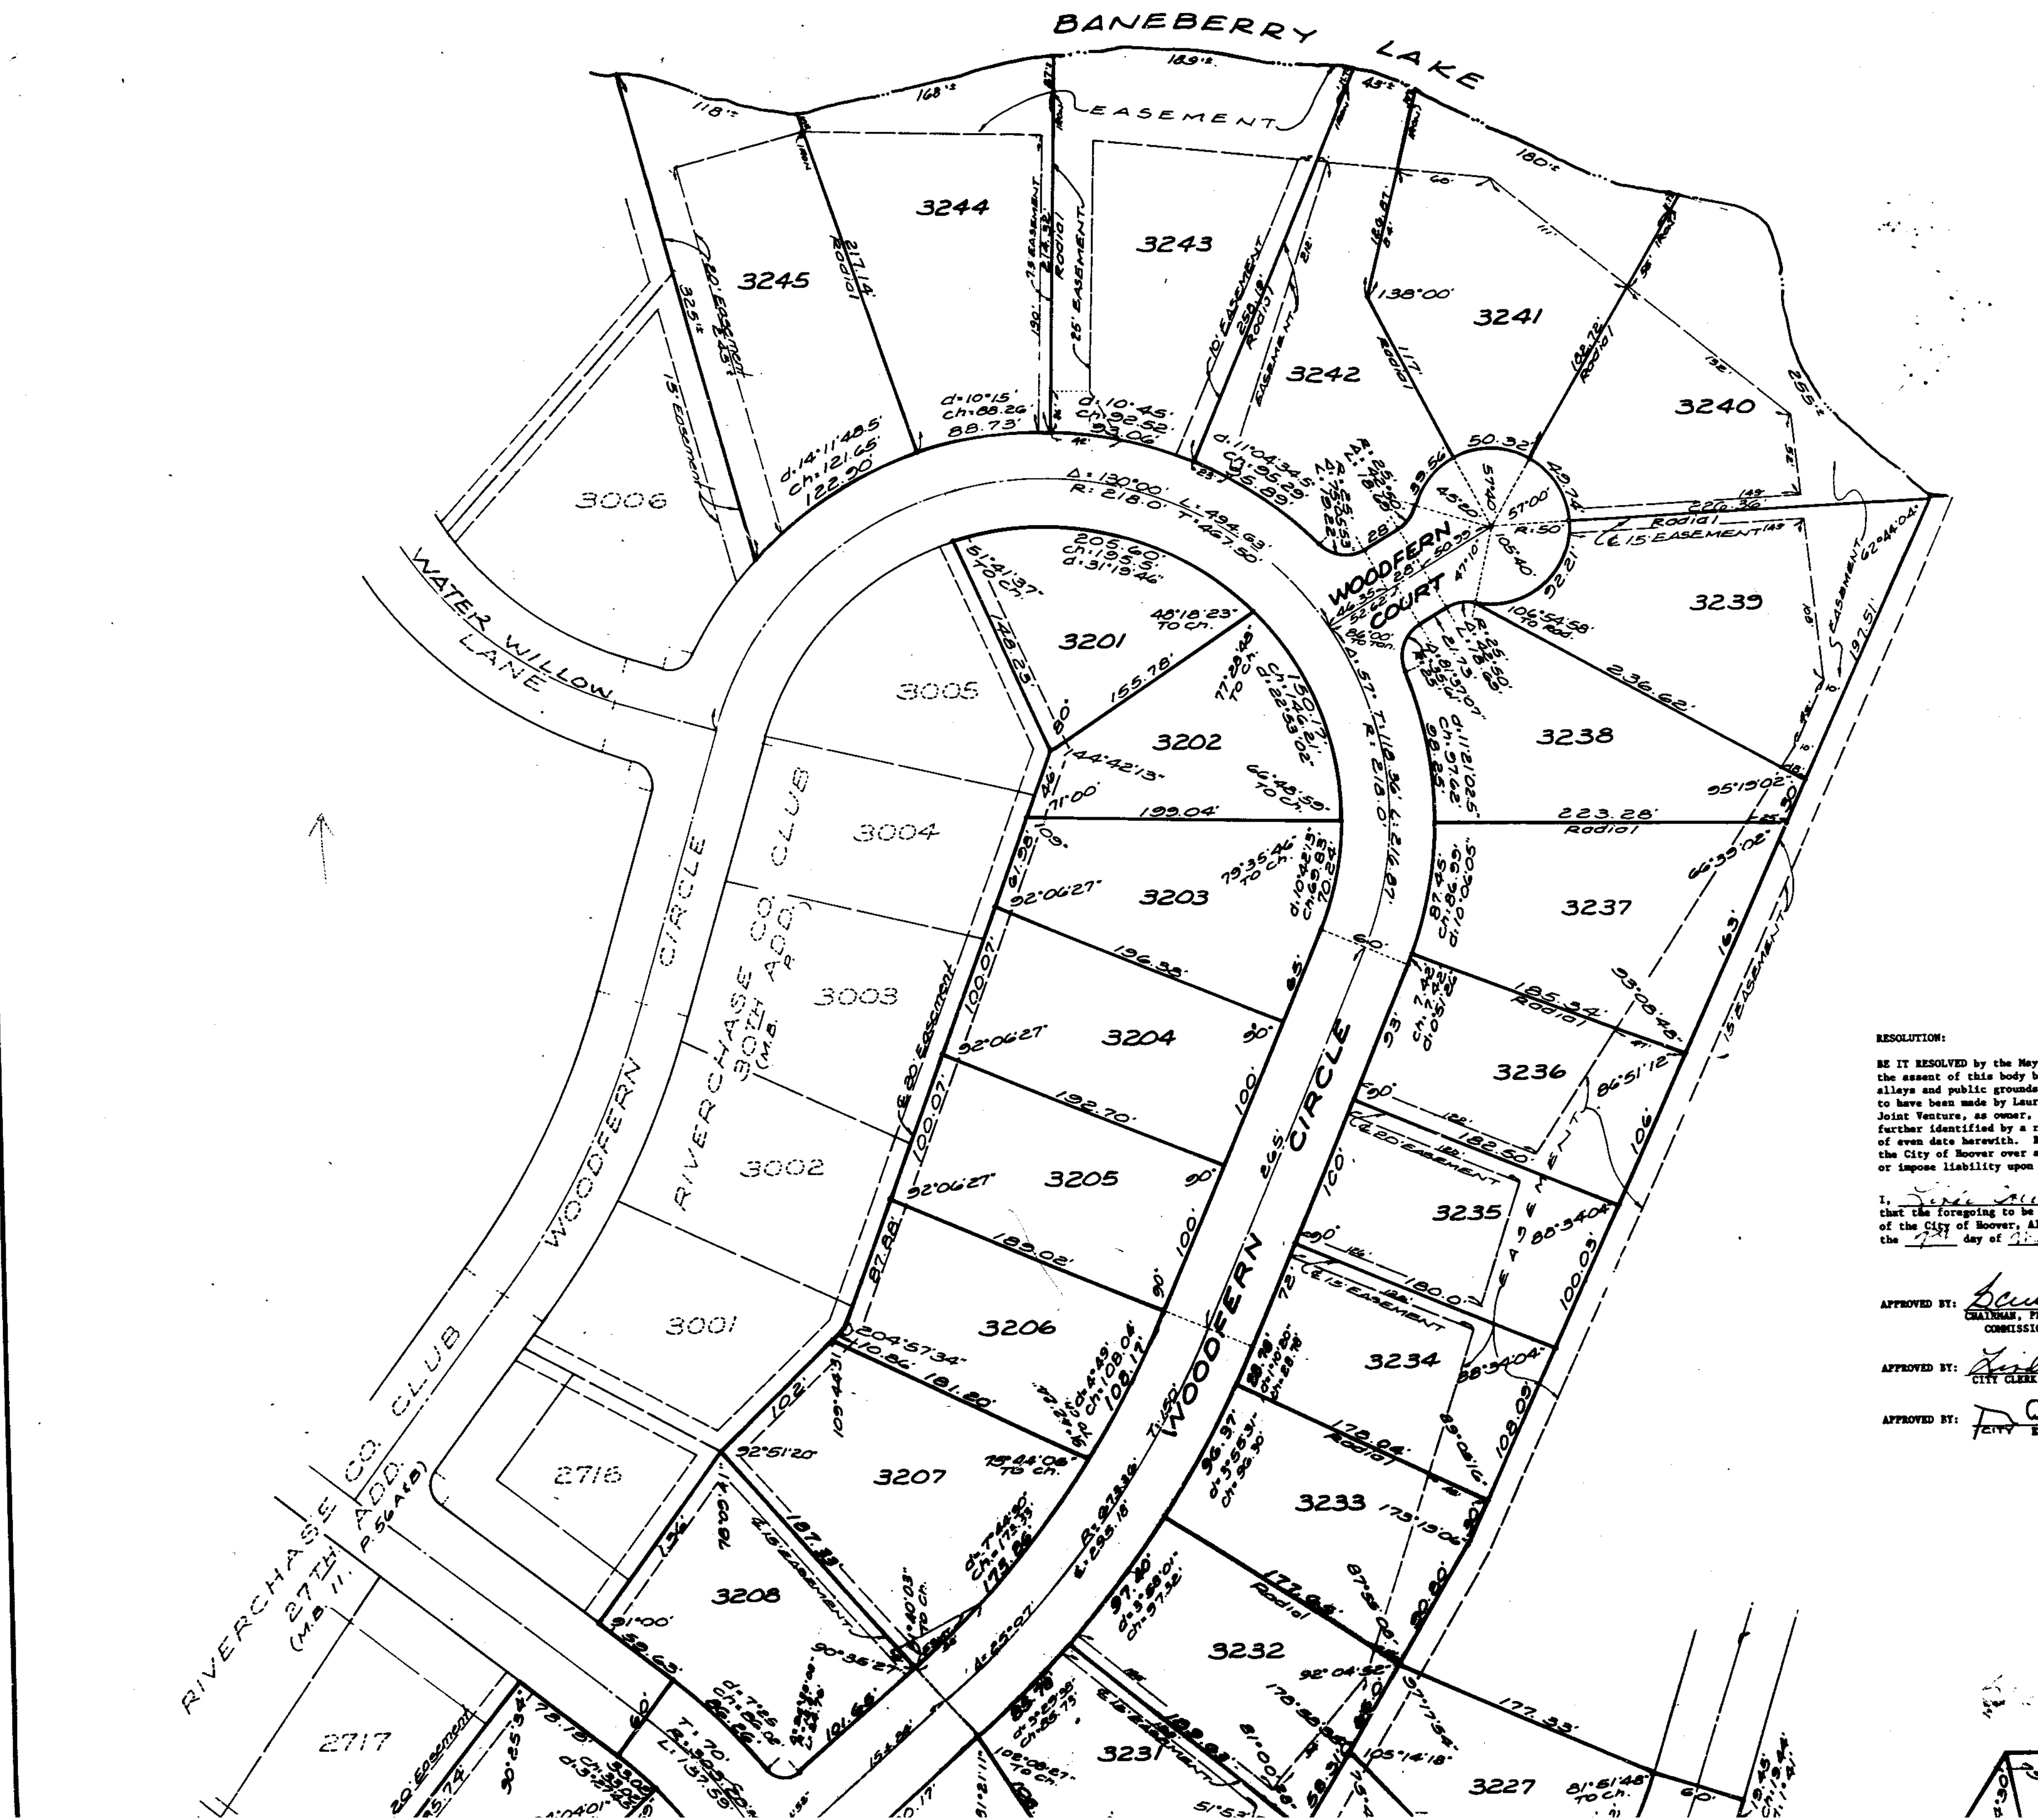

STATE OF ALABAMA)
JEFFERSON COUNTY)

The undersigned, Laurence D. Weygand, Registered Engineer-Land Surveyor, State of Alabama, and Harbert-Equitable, Joint Venture, Owner, hereby certify that this plat or map was made pursuant to a survey made by said surveyor and that said survey and this plat or map were made at the instance of said owner; that this plat or map is a true and correct map of lands shown therein and known or to be known as RIVERCHASE COUNTRY CLUB 32ND ADDITION, showing the subdivisions into which it is proposed to divide said lands, giving the length and angles of the boundaries of each lot and its number, showing the streets, alleys and public grounds, giving the length, width and name of each street, as well as the number of each lot and block, and showing the relations of the lands to the government survey, and that iron pins have been installed at all lot corners and curve points as shown and designated by small open circles on said plat or map. Said owner also certifies that it is the owner of said lands, and that the same are not subject to any mortgage.

IN WITNESS WHEREOF, We have hereunto set our hands, this the 21st day of May, 1990.

BY: [signature]
Laurence D. Weygand
Reg. P.E. & L.S. #10373

HARBERT-EQUITABLE JOINT VENTURE, OWNER

BY: [signature]

BY: [signature]

STATE OF ALABAMA)
JEFFERSON COUNTY)

I, Jaye T. Marks, a Notary Public in and for said County and State hereby certify that Laurence D. Weygand, whose name is signed to the foregoing certificate as Engineer-Land Surveyor and who is known to me, acknowledged before me on this date, that after having been duly informed of the contents of said certificate, he executed same voluntarily and with full authority therefor.

Given under my hand and seal this the 21st day of May, 1990.

[signature]
Notary Public
My commission expires: 5-23-93

STATE OF ALABAMA)
JEFFERSON COUNTY)

I, Jada R. Hilyer, a Notary Public in and for said County and State, hereby certify that Robert E. Thrower and Barnes O. Backe, whose names are signed to the foregoing certificate as qualified officers of Harbert-Equitable Joint Venture, Owner, and who are known to me, acknowledged before me on this date, that after having been duly informed of the contents of said certificate, they executed same voluntarily and with full authority therefor.

Given under my hand and seal this the 27th day of June, 1990.

[signature]
Notary Public
My Commission expires: 12-14-93

RESOLUTION:

BE IT RESOLVED by the Mayor and the City Council of the City of Hoover, Alabama, that the assent of this body be, and the same hereby is given to the dedication of the streets, alleys and public grounds as shown on this plat or map, which said plat or map is certified to have been made by Laurence D. Weygand, as surveyor, at the instance of Harbert-Equitable Joint Venture, as owner, and has been exhibited to this Council, said plat or map being further identified by a recital of the approval of this Council, signed by the City Clerk of even date herewith. But this shall not be construed as an assumption of dominion by the City of Hoover over any street, alley or public grounds shown on said plat or map or impose liability upon the City of Hoover for the upkeep of same.

I, [signature], City Clerk of the City of Hoover, Alabama, hereby certify that the foregoing to be a true and correct resolution that the Mayor and City Council of the City of Hoover, Alabama, have duly adopted at a meeting of said Council on this the ___ day of ___, 1990.

APPROVED BY: [signature] — CHAIRMAN, PLANNING & ZONING COMMISSION OF HOOVER — DATE: 5/14/90

APPROVED BY: [signature] — CITY CLERK OF HOOVER — DATE: 6-27-90

APPROVED BY: [signature] — CITY ENGINEER — DATE: 6/22/90

53B

that the foregoing to be a true and correct resolution that the Mayor and City Council of the City of Hoover, Alabama, have duly adopted at a meeting of said Council on this the 1st day of June, 1990.

APPROVED BY: Barksdale — DATE: 5/14/90
CHAIRMAN, PLANNING & ZONING COMMISSION OF HOOVER

APPROVED BY: Judi Cleary — DATE: 6-27-90
CITY CLERK OF HOOVER

APPROVED BY: D. Mac — DATE: 6/11/90
CITY ENGINEER

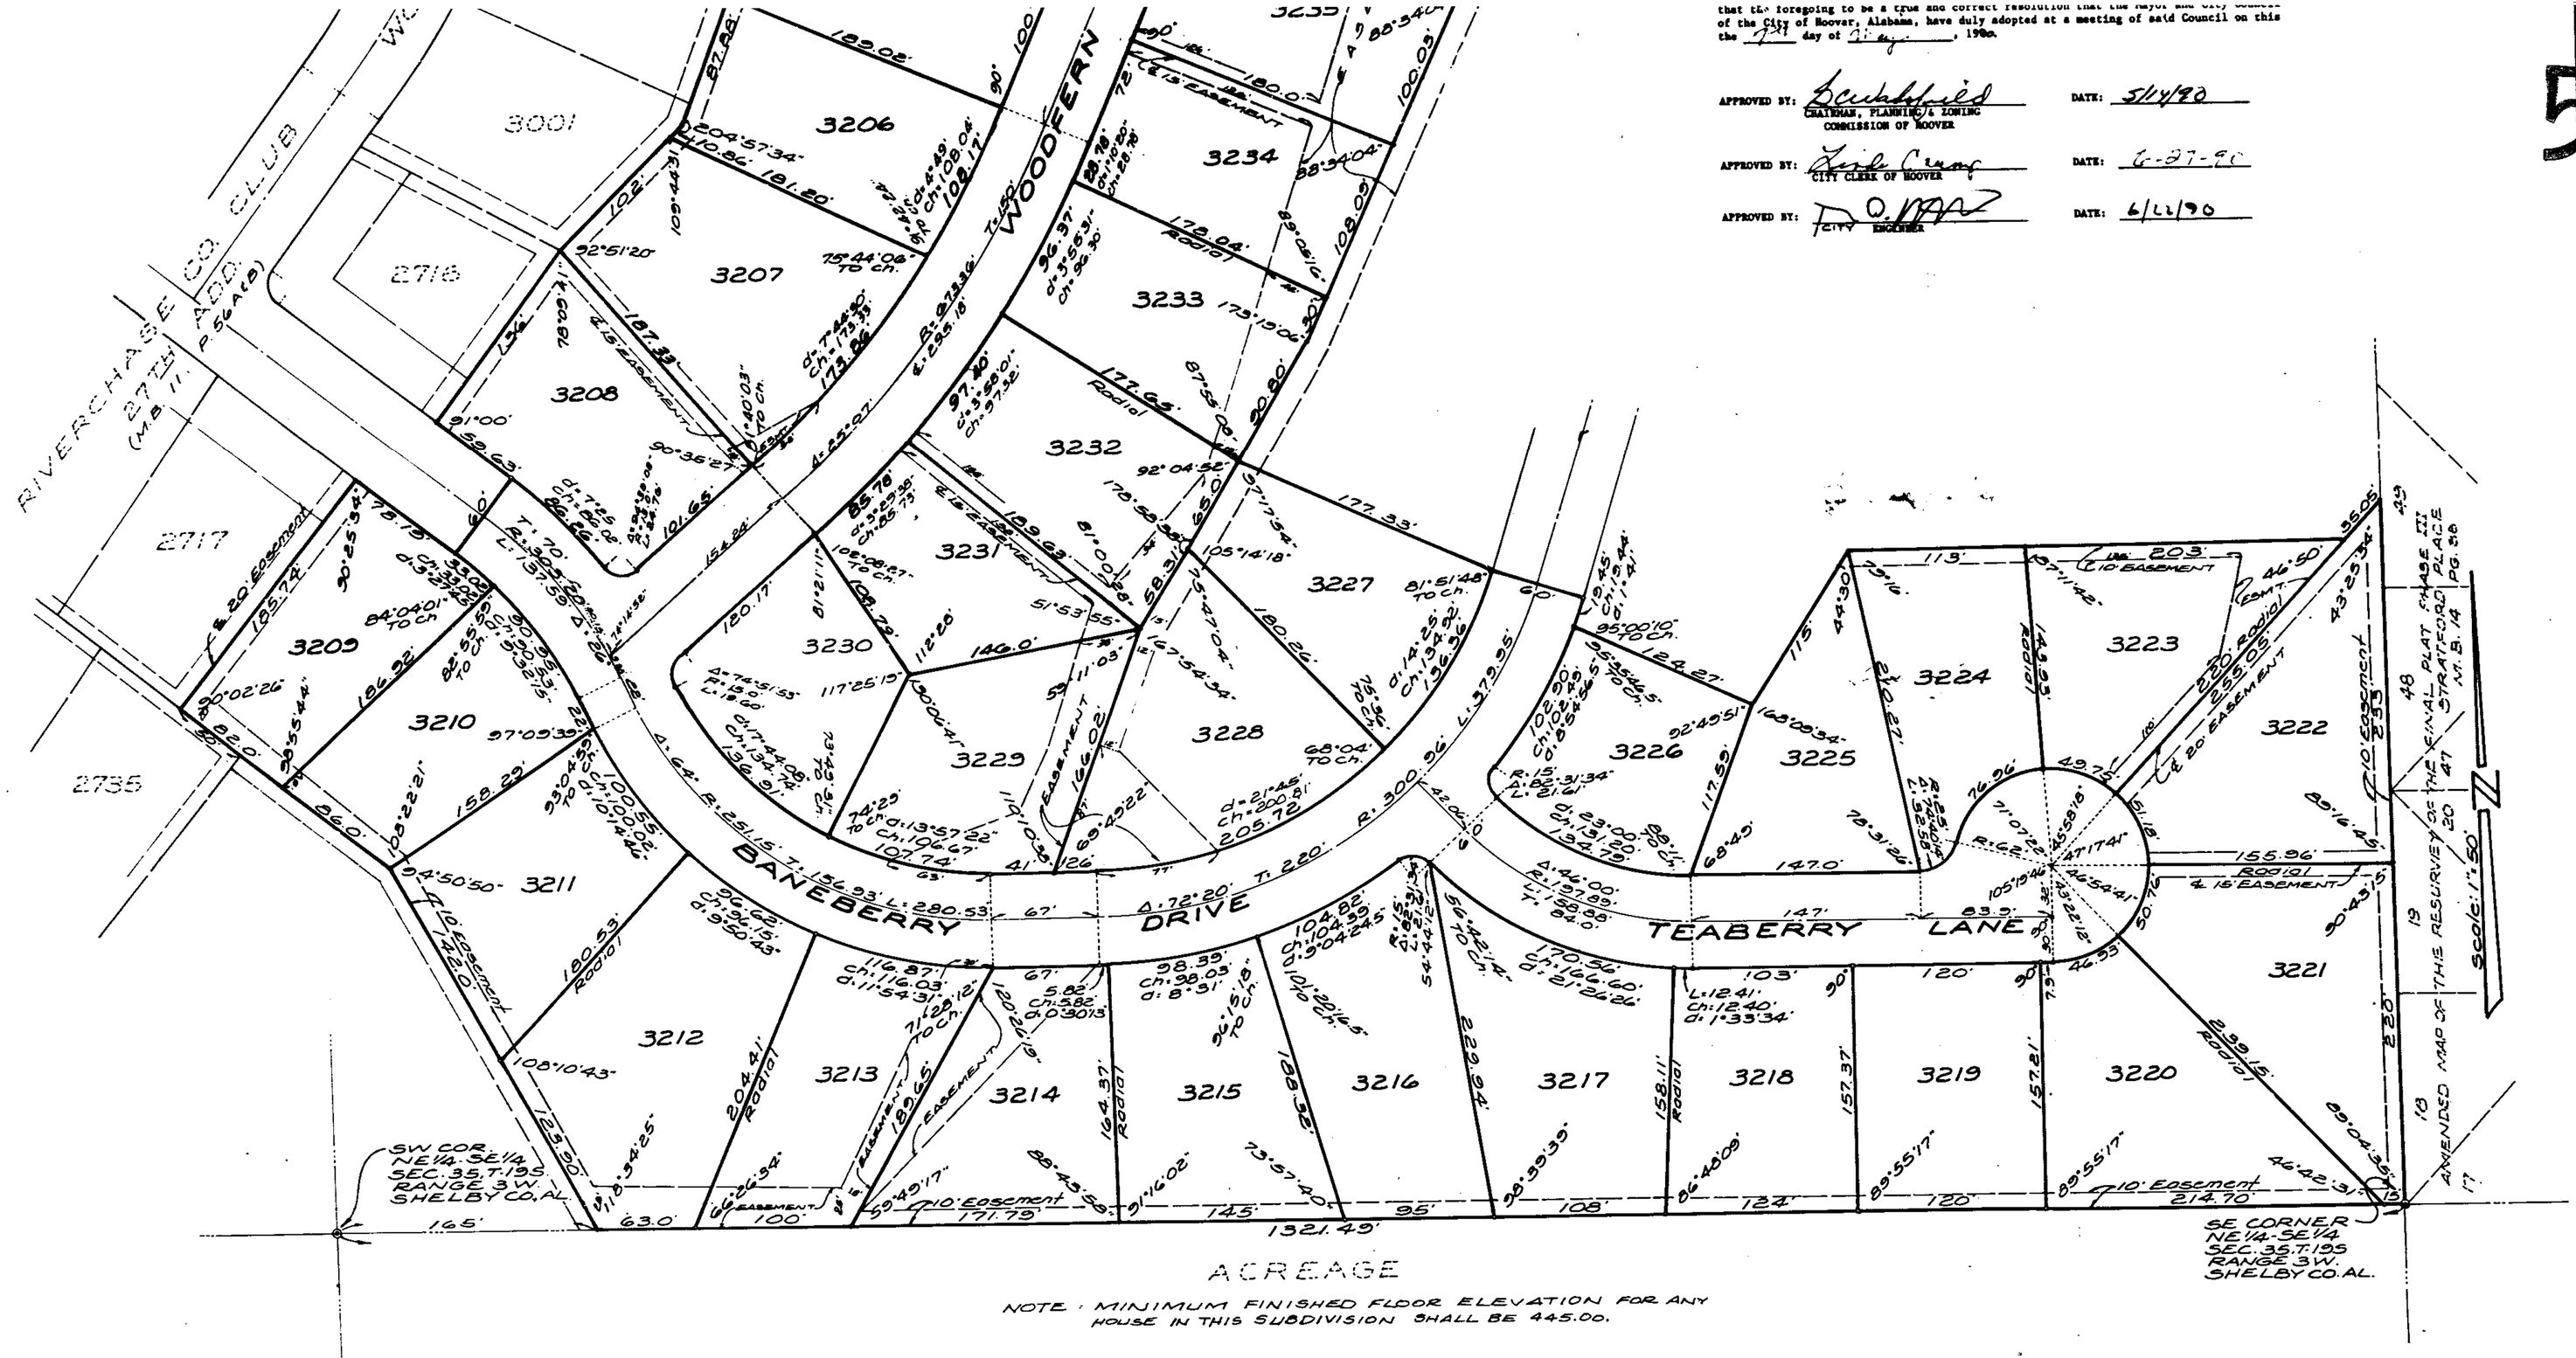

NOTE : MINIMUM FINISHED FLOOR ELEVATION FOR ANY HOUSE IN THIS SUBDIVISION SHALL BE 445.00.

RIVERCHASE COUNTRY CLUB

32ND ADDITION

SITUATED IN THE S.E. 1/4 OF THE N.E. 1/4 AND THE NORTH 1/2 OF THE SE. 1/4, SEC. 35, T-19S, RANGE 3W. SHELBY COUNTY, ALABAMA

SCALE: 1" = 50' OCT., 1989

0 0 25 50 100 200

LAURENCE D. WEYGAND
P.E. & L.S. REG. NO. 10373
1700 SOUTH 25TH COURT
BIRMINGHAM, AL 35209
871-7620

BUSINESS RECORDS CORPORATION

1990062700019859O 2/2 $ .00
Shelby Cnty Judge of Probate,AL
06/27/1990 12:00:00AM FILED/CERT