MAP BOOK 16 PAGE 36 -

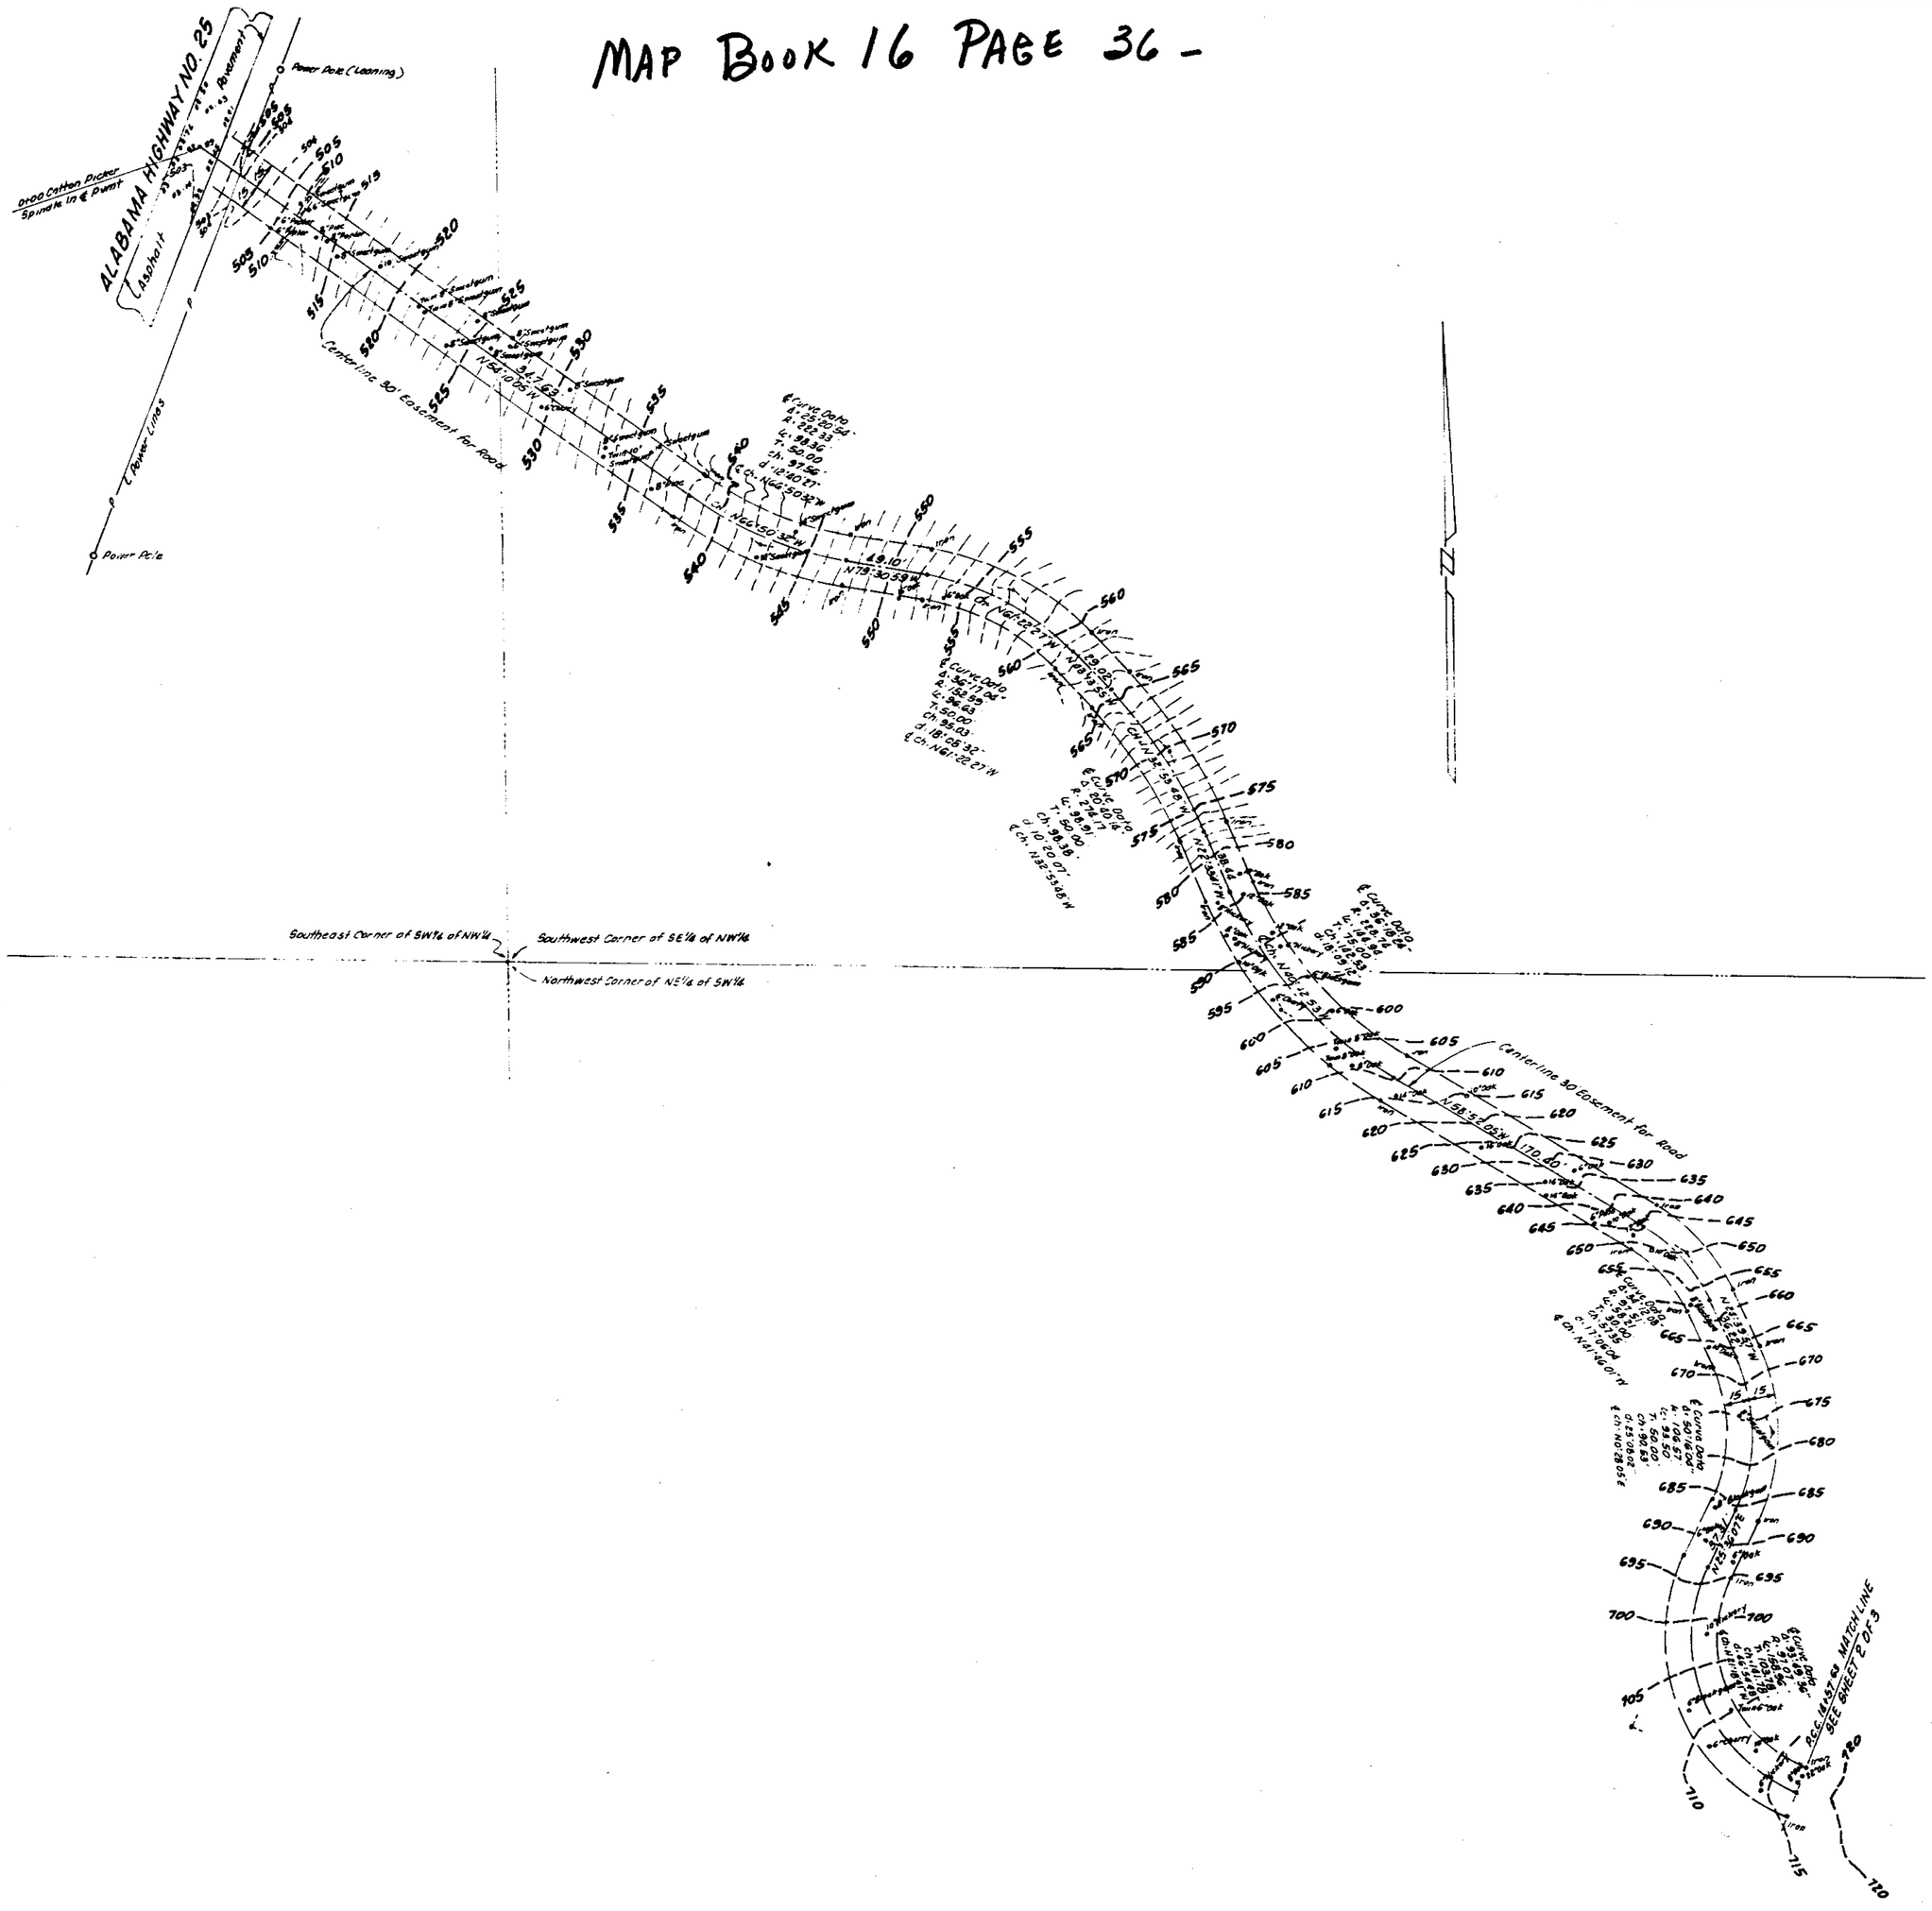


04/20/1992-5075
09:55 AM CERTIFIED
SHELBY COUNTY JUDGE OF PROBATE
001 MTG 11.00

04/20/1992-5076
09:55 AM CERTIFIED

TOPOGRAPHIC SURVEY FOR

**BELLSOUTH MOBILITY, INC.**

BELLSOUTH MOBILITY: BIRMINGHAM CM SITE
COLUMBIANA, ALABAMA

SITE SITUATED IN THE SW¼ OF THE NE¼ OF SECTION 18, TOWNSHIP 21 SOUTH, RANGE 1 EAST SHELBY COUNTY, ALABAMA

J.M. Reed and Associates
Engineers and Surveyors
1692 Third Avenue North
Birmingham, Alabama 35203
Telephone: (205) 322-8686

| SCALE: 1" = 50' | SHEET 3 OF 3 | JULY 8, 1991 |
|---|---|---|

1992042000050761 1/1 $.00
Shelby Cnty Judge of Probate, AL
04/20/1992 09:55:37 AM FILED/CERT

BUSINESS RECORDS CORPORATION