MAP Book 17 PAGE 92

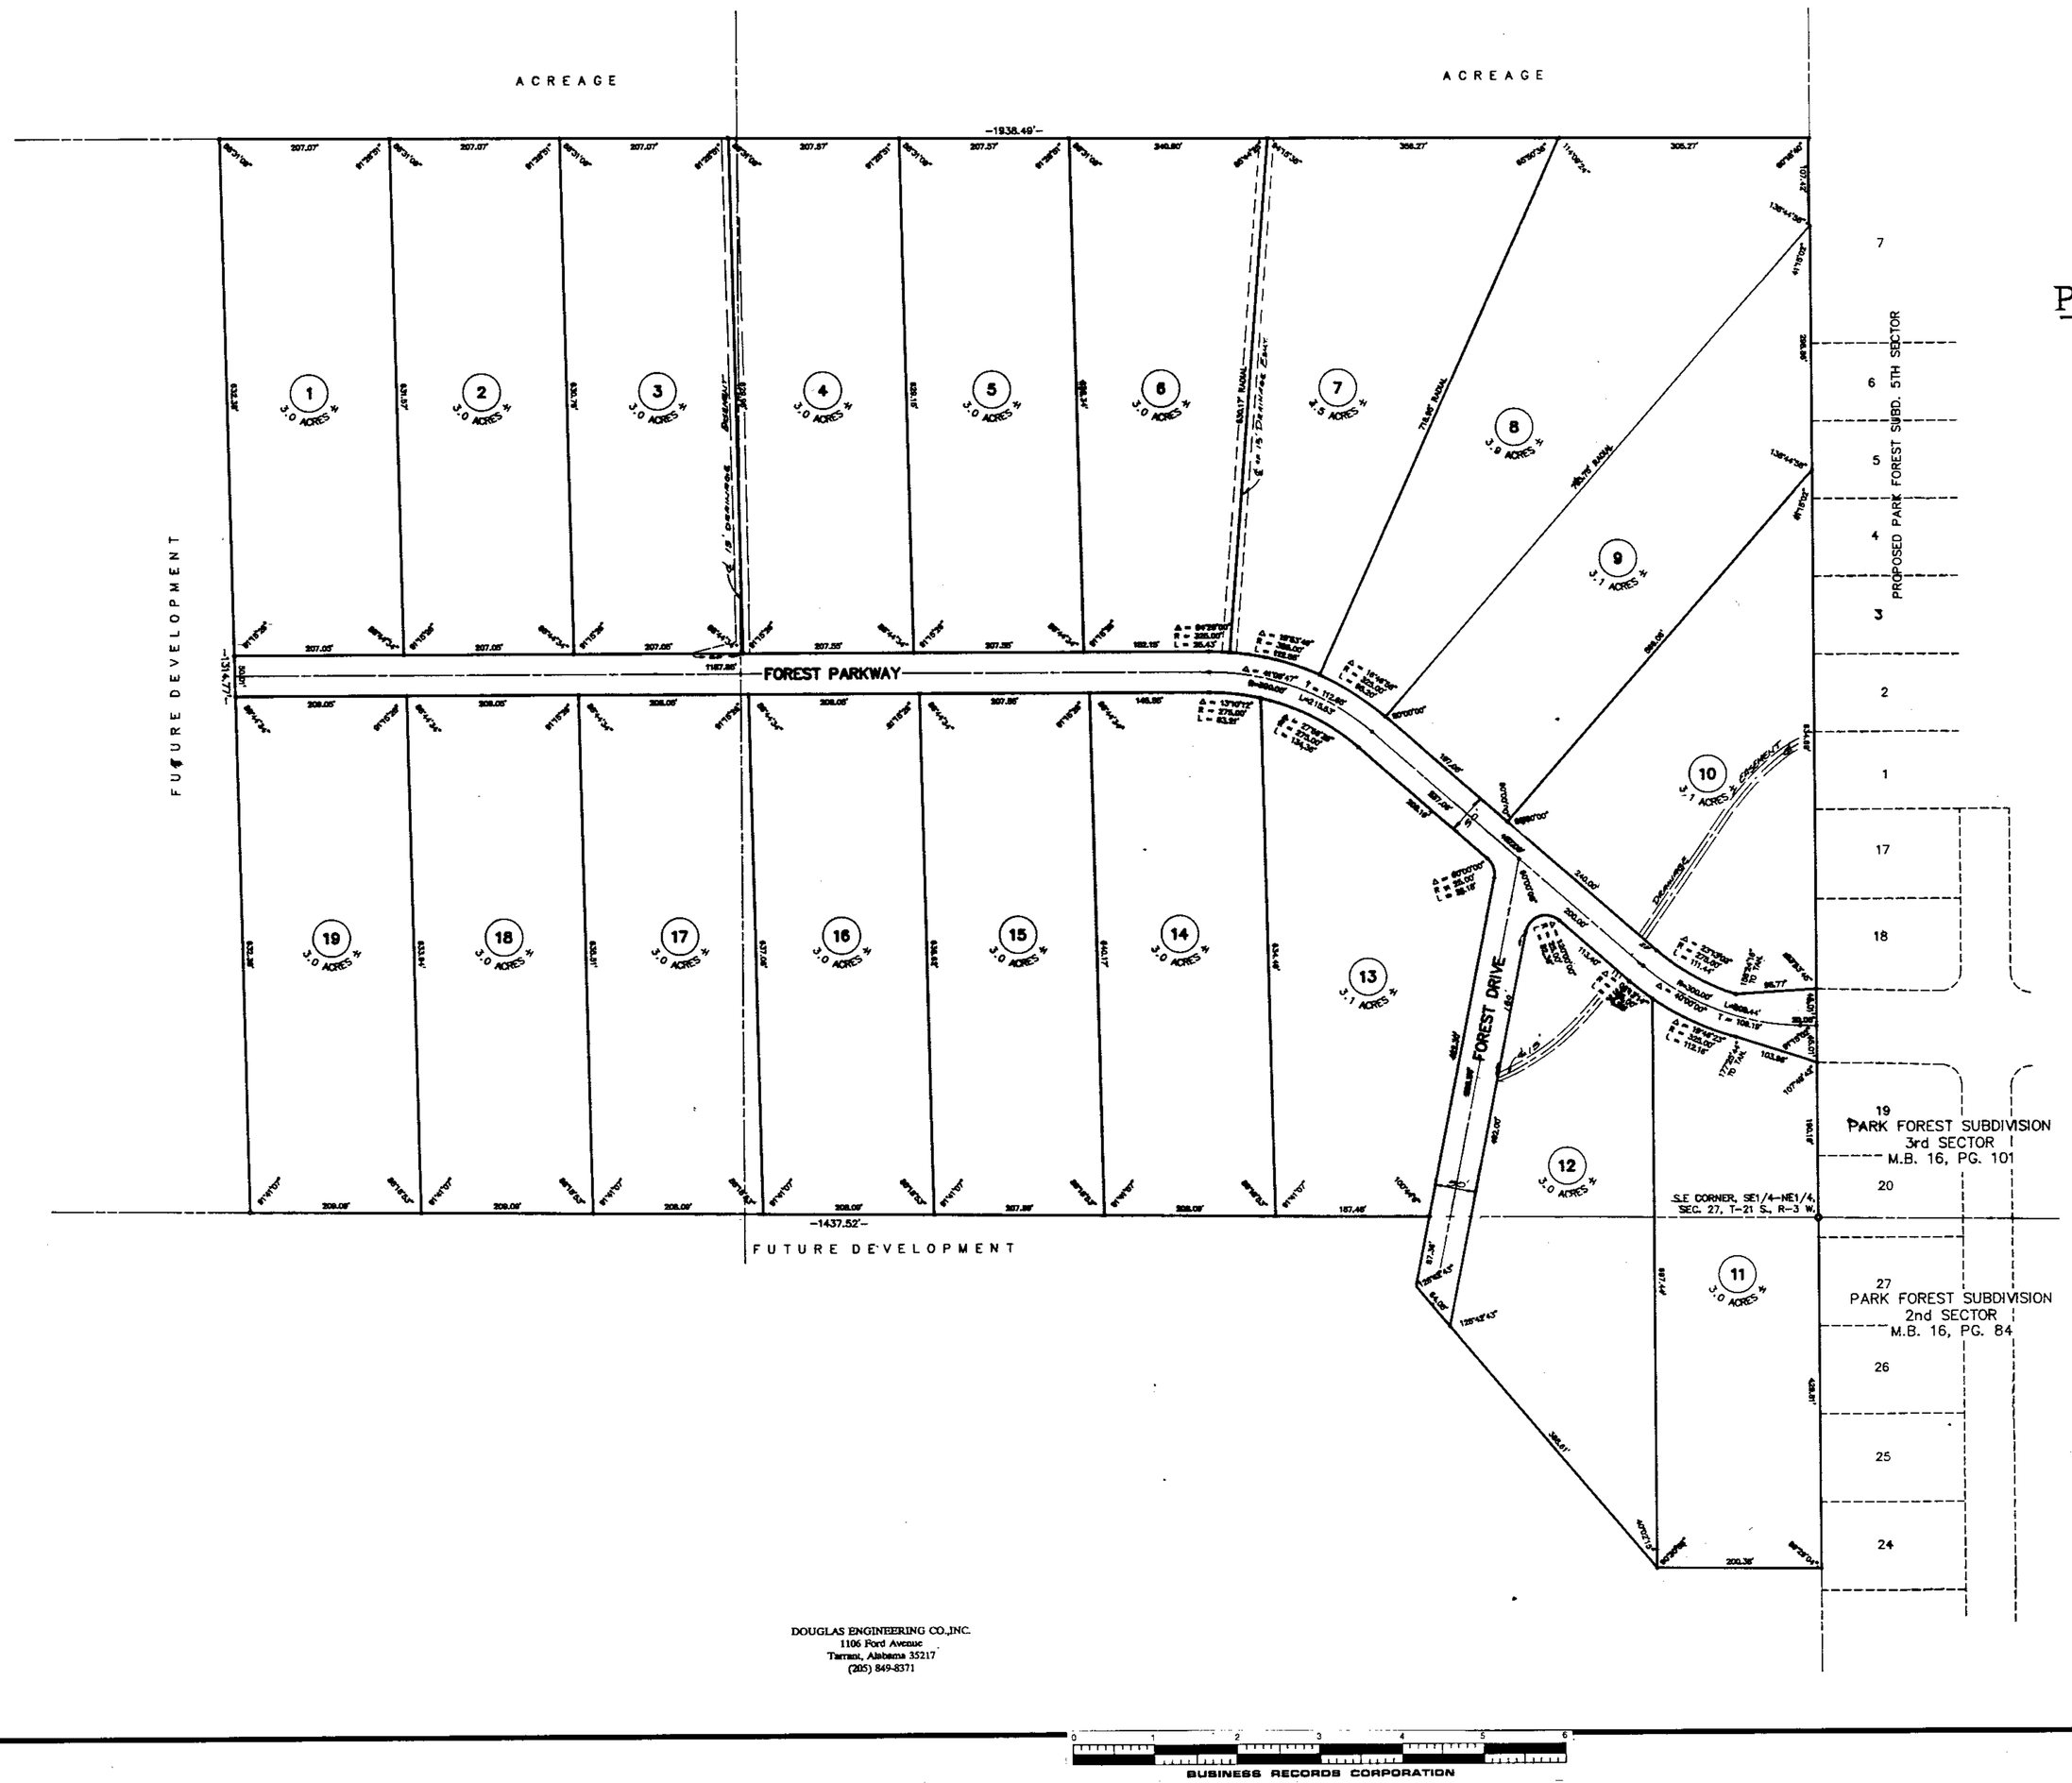

N

PARK FOREST SUBDIVISION

6th Sector

SITUATED IN THE EAST 1/2 OF THE SW 1/4 OF THE NE 1/4, AND THE SE 1/4 OF THE NE 1/4, AND IN THE NE 1/4 OF THE NE 1/4 OF THE SE 1/4, IN SECTION 27, TOWNSHIP 21 SOUTH, RANGE 3 WEST, IN SHELBY COUNTY, ALABAMA.

GRAPHIC SCALE

100 0 100 200 400

(IN FEET)
1 inch = 100 ft.

STATE OF ALABAMA
SHELBY COUNTY

We undersigned, Thomas L. Douglas, a Registered Land Surveyor, and Roy Martin Construction , Inc, as owner, hereby certify that this map or plat was made pursuant to a survey and that said surveyor and this map or plat were made at the instance of said owner; That this map or plat is a true and correct map of lands shown therein and known as Park Forest Subdivision , 6th Sector, showing the subdivisions into which it is proposed to divide such lands, giving the length and bearings of the boundaries of each lot and its number, showing the street, alleys and public grounds, giving the bearings, length, width, and name of each street, as well as the number of each block, and showing the relation of said lands to the government survey; and that iron pins have been installed at all lot corners and curve points as shown and designated by small open circles on said map or plat. In witness whereof the aforementioned have caused these to be executed in their behalf, this the 2nd day of July 1993.

Thomas L. Douglas Reg. # 5044

Roy Martin, President

STATE OF ALABAMA
SHELBY COUNTY

I, the undersigned a Notary Public in and for said County and State do hereby certify that Thomas L. Douglas a Registered Land Surveyor, whose name is signed to the foregoing certificate, and who is known to me, acknowledged before me on this date that having been duly informed of the contents of said certificate, he executed the same voluntarily as such individual with full authority for and as the act of same. Given under my hand and seal this the 2nd day of July , 1993.

Notary Public
My commission expires 4/97

STATE OF ALABAMA
SHELBY COUNTY

I, the undersigned a Notary Public in and for said County and State do hereby certify that , Roy Martin as President of Roy Martin Construction, Inc. as Owner, whose name is signed to the foregoing certificate, and who is known to me, acknowledged before me on this date that having been duly informed of the contents of said certificate, he executed the same voluntarily as such individual with full authority for and as the act of same. Given under my hand and seal this the 2 day of Aug , 1993.

Notary Public
My commission expires Nov 1996

APPROVED BY:
ALABASTER PLANNING COMMISSION

BY:

APPROVED: Mayor

ATTEST: City Clerk

APPROVED BY:
SHELBY COUNTY DEPT. OF HEALTH

BY: 9-7-93

APPROVED:

-NOTE-
All easements shown on this map are for Public utilities, sanitary sewers, storm sewers, and drainage ditches, and may be used for such purposes to serve properties within and without this subdivision.

-NOTE-
All lots to approved on an individual basis by Shelby County Department of Health.

DOUGLAS ENGINEERING CO.,INC.
1106 Ford Avenue
Tarrant, Alabama 35217
(205) 849-8371

0 1 2 3 4 5 6

BUSINESS RECORDS CORPORATION

1993093000072030 1/1 $8.00
Shelby Cnty Judge of Probate, AL
09/09/1993 02:21:33PM FILED/CERT