PHASE I
FIELDSTONE PARK
THIRD SECTOR

SITUATED IN THE SE 1/4 - SW 1/4 & SW 1/4 - SE 1/4, AND RESURVEY OF LOTS 33, 35 & 36, SECOND SECTOR FIELDSTONE PARK, MB. 16, PG. 14, ALL IN SECTION 21, TOWNSHIP 20S, RANGE 3W, SHELBY COUNTY, AL

SCALE: 1" = 50' DATE MAY, 1994

100 50 0 100

Laurence D. Weygandt, Reg. PE & L.S. No. 10373 942-0086

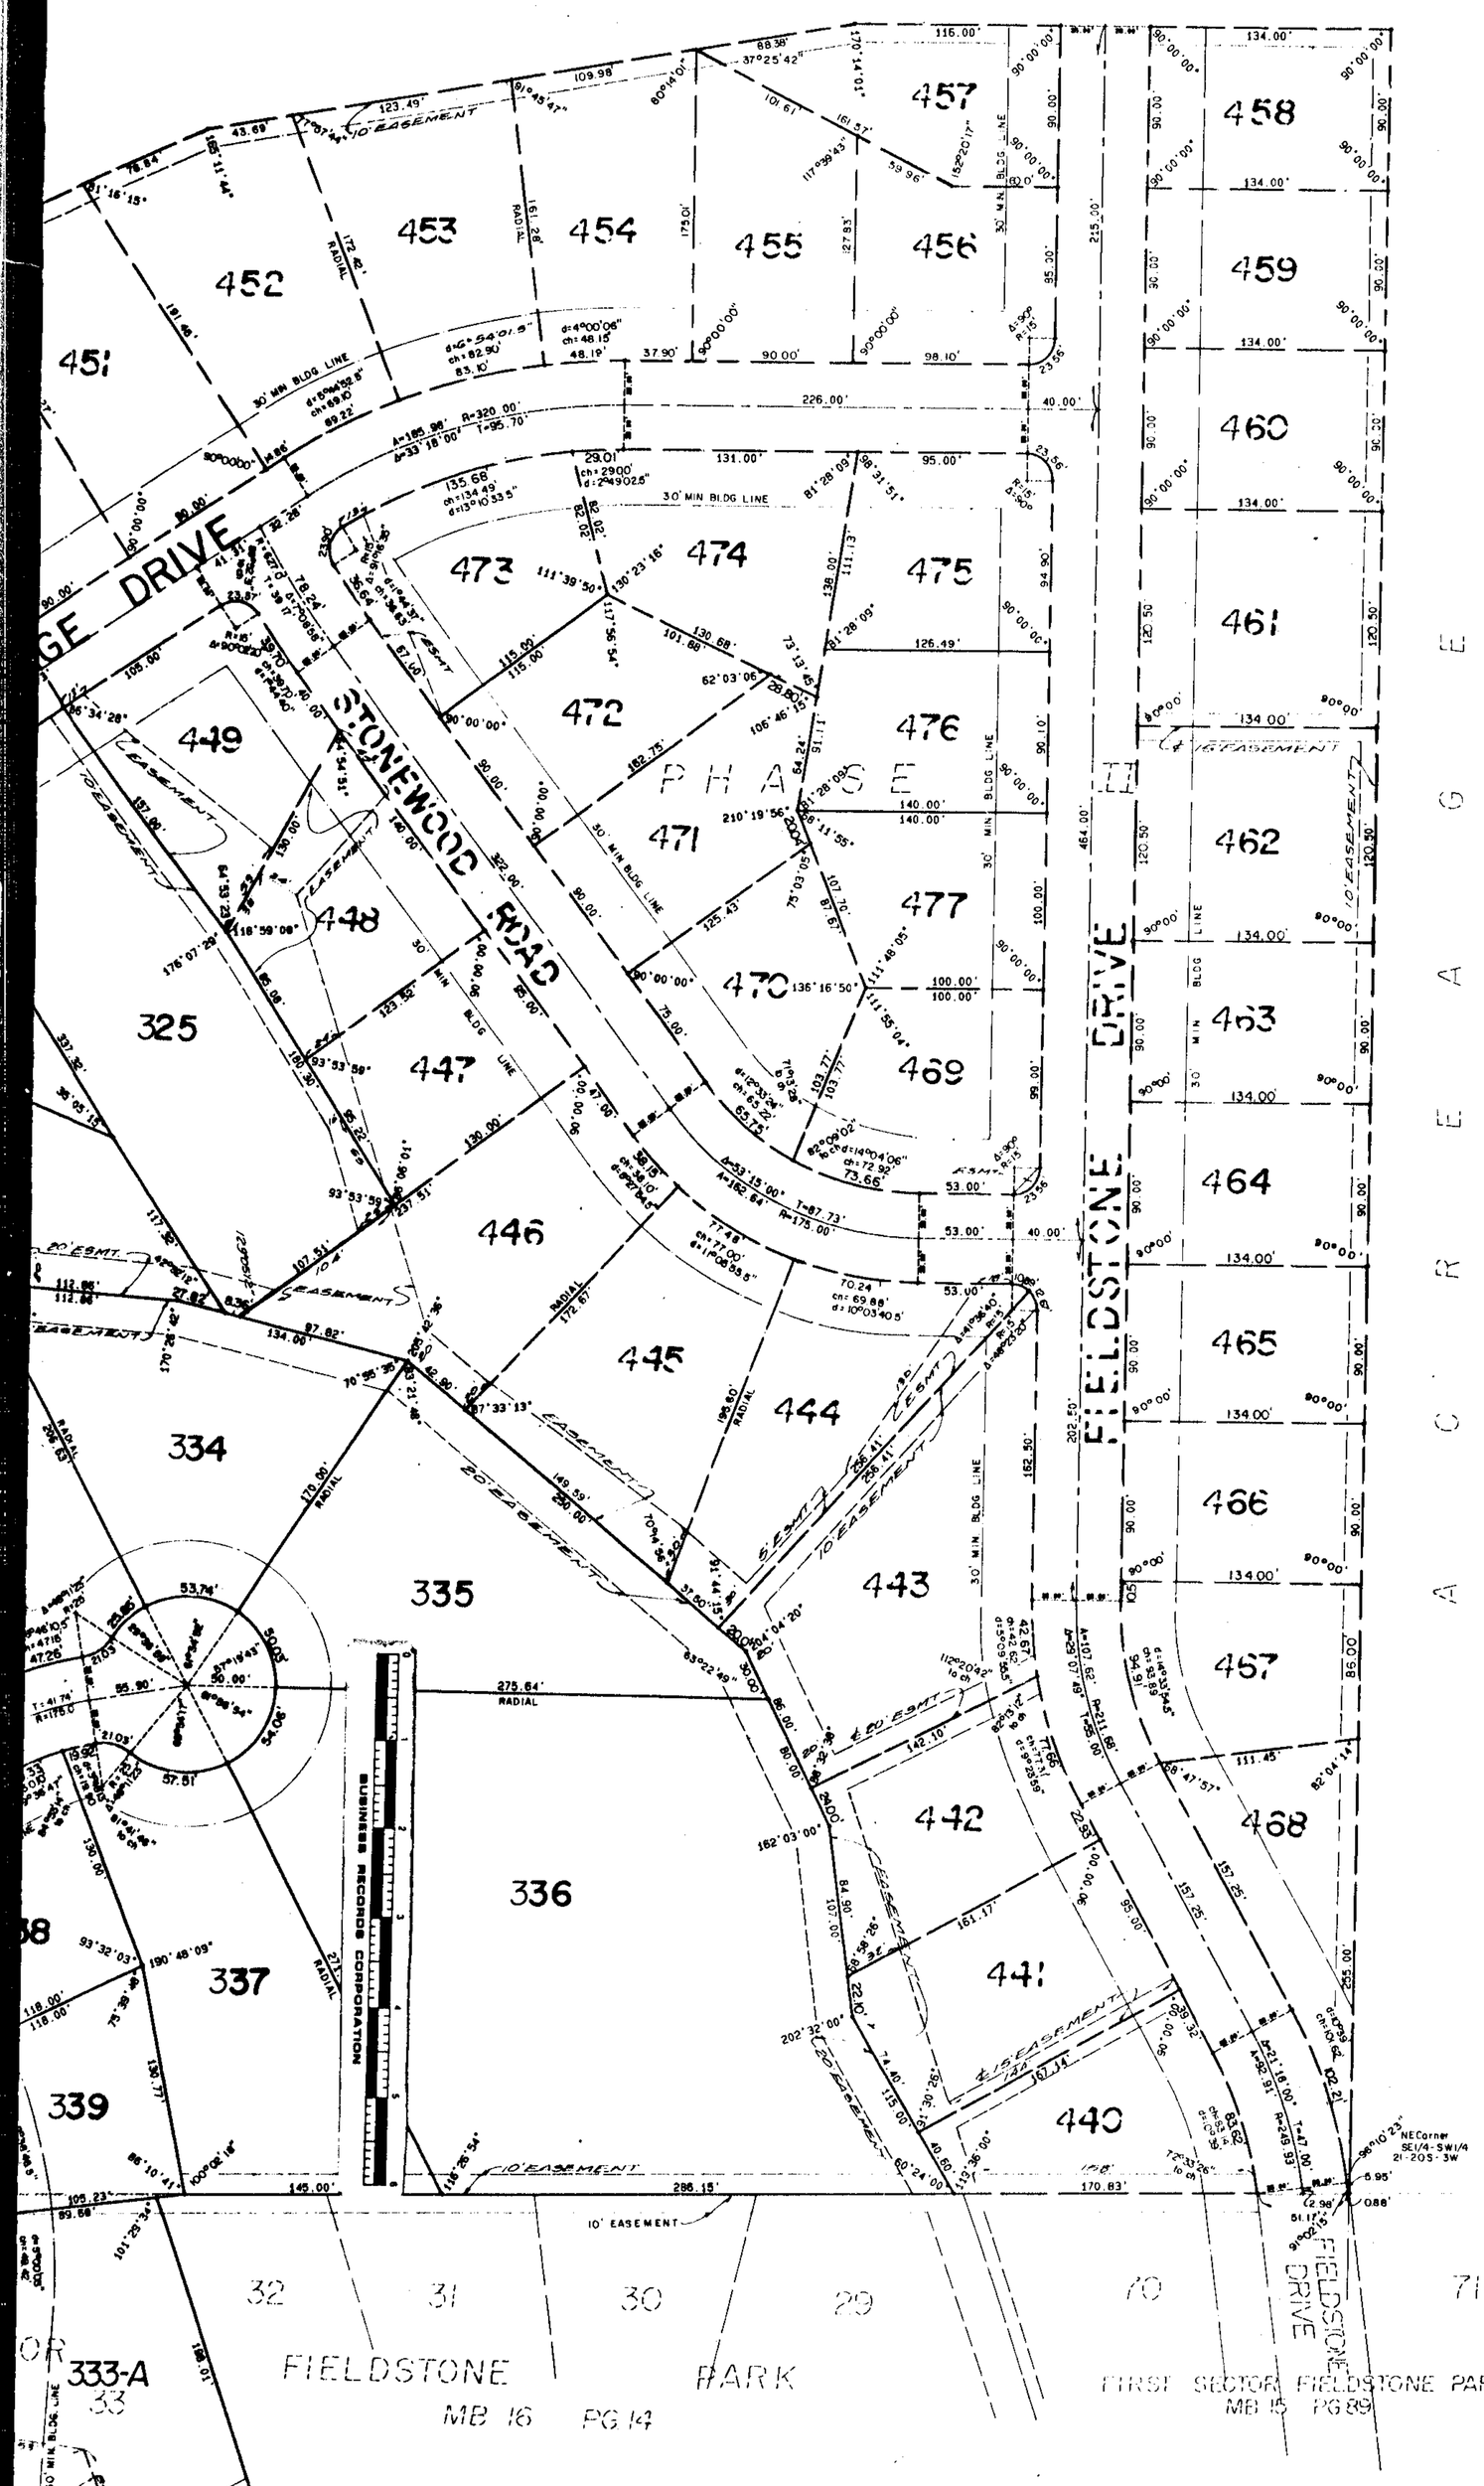

STATE OF ALABAMA)
SHELBY COUNTY)

The undersigned, Laurence D. Weygand, a Registered Engineer-Land Surveyor, State of Alabama, and B. J. Harris and Denney E. Barrow, President and Vice President, respectively of Harbar Homes, Inc., Owner, hereby certify that this plat or map was made pursuant to a survey made by said surveyor and that said survey and this plat or map were made at the instance of said owner; that this plat or map is a true and correct map of land shown therein and known or to be known as PHASE I FIELDSTONE PARK THIRD SECTOR, showing the subdivisions into which it is proposed to divide said lands, giving the length and angles of the boundaries of each lot and its number, showing the streets, alleys and public grounds, giving the length, width and name of each street, as well as the number of each lot and block, and showing the relation of the lands to the government survey and that iron pins have been installed at all lot corners and curve points as shown and designated by small open circles on said plat or map. Said owner also certifies that it is the owner of said lands and that the same are not subject to any mortgage.

Date: MAY 18, 1994

By: Laurence D. Weygand
Laurence D. Weygand
Reg. P.E. & L.S. #10373

Owner: Harbar Homes, Inc.

By: B. J. Harris, President

By: Denney E. Barrow, Vice President

STATE OF ALABAMA)
SHELBY COUNTY)

I, Pamela B. Glass, a Notary Public in and for said County and State hereby certify that Laurence D. Weygand, whose name is signed to the foregoing certificate as Engineer-Land Surveyor and who is known to me, acknowledged before me on this date, that after having been duly informed of the contents of said certificate, he executed same voluntarily and with full authority therefor.

Given under my hand and seal this the 18th day of May, 1994.

Pamela B. Glass
Notary Public - My commission expires: 5-17-97

STATE OF ALABAMA)
SHELBY COUNTY)

I, Barbara S. Hildebrandt, a Notary Public in and for said County and State hereby certify that B. J. Harris and Denney E. Barrow, whose names are signed to the foregoing certificate as President and Vice President, respectively of Harbar Homes, Inc., Owner, and who are known to me, acknowledged before me on this date, that after having been duly informed of the contents of said certificate, they executed same voluntarily and with full authority therefore.

Given under my hand and seal this the 18th day of May, 1994.

Barbara S. Hildebrandt
Notary Public - My commission expires: 12/7/97

APPROVED BY:

B. D. Hobbs, Mayor
Mayor of the City of Helena — Date 6/22/94

Charles Decker
Engineer, City of Helena — Date 6/23/94

Dennis Parrish
City Clerk, City of Helena — Date

Fleming E. Young 6/22/94

RESOLUTION: Chairman Planning Commission — Date

BE IT RESOLVED by the Helena City Council that the ascent of this body be, and the same hereby is given to the streets, alleys and public grounds as shown on this map of Fieldstone Park Third Sector, which map is certified to have been made by Laurence D. Weygand, an Engineer-Land Surveyor, at the instance of B. J. Harris and Denney E. Barrow, President and Vice President, respectively of Harbar Homes, Inc., Owner, and has been exhibited to this Board; said map being further identified by a recital of the approval of this Board, signed by the Mayor, City Engineer, and City Clerk of even date herewith.

Chairman Planning Commission

NOTE:
ALL EASEMENTS SHOWN ON THIS MAP ARE FOR PUBLIC UTILITIES, PRIVATE TELEVISION CABLE SYSTEMS, SANITARY SEWERS, STORM SEWERS, STORM DITCHES, AND MAY BE USED FOR SUCH PURPOSES TO SERVE PROPERTY BOTH WITHIN AND WITHOUT THIS SUBDIVISION.

All parts of this map have been completed in accordance with the requirements of the Minimum Technical Standards for the Practice of Land Surveying in the State of Alabama.

07/18/1994-22332
MAP CERTIFIED
DB 31 PG 1994
SHELBY COUNTY, ALABAMA
JUDGE OF PROBATE

19940718000223321 1/2 $.00
Shelby Cnty Judge of Probate,AL
07/18/1994 08:31:11AM FILED/CERT

MAP BOOK 18 PAGE 113

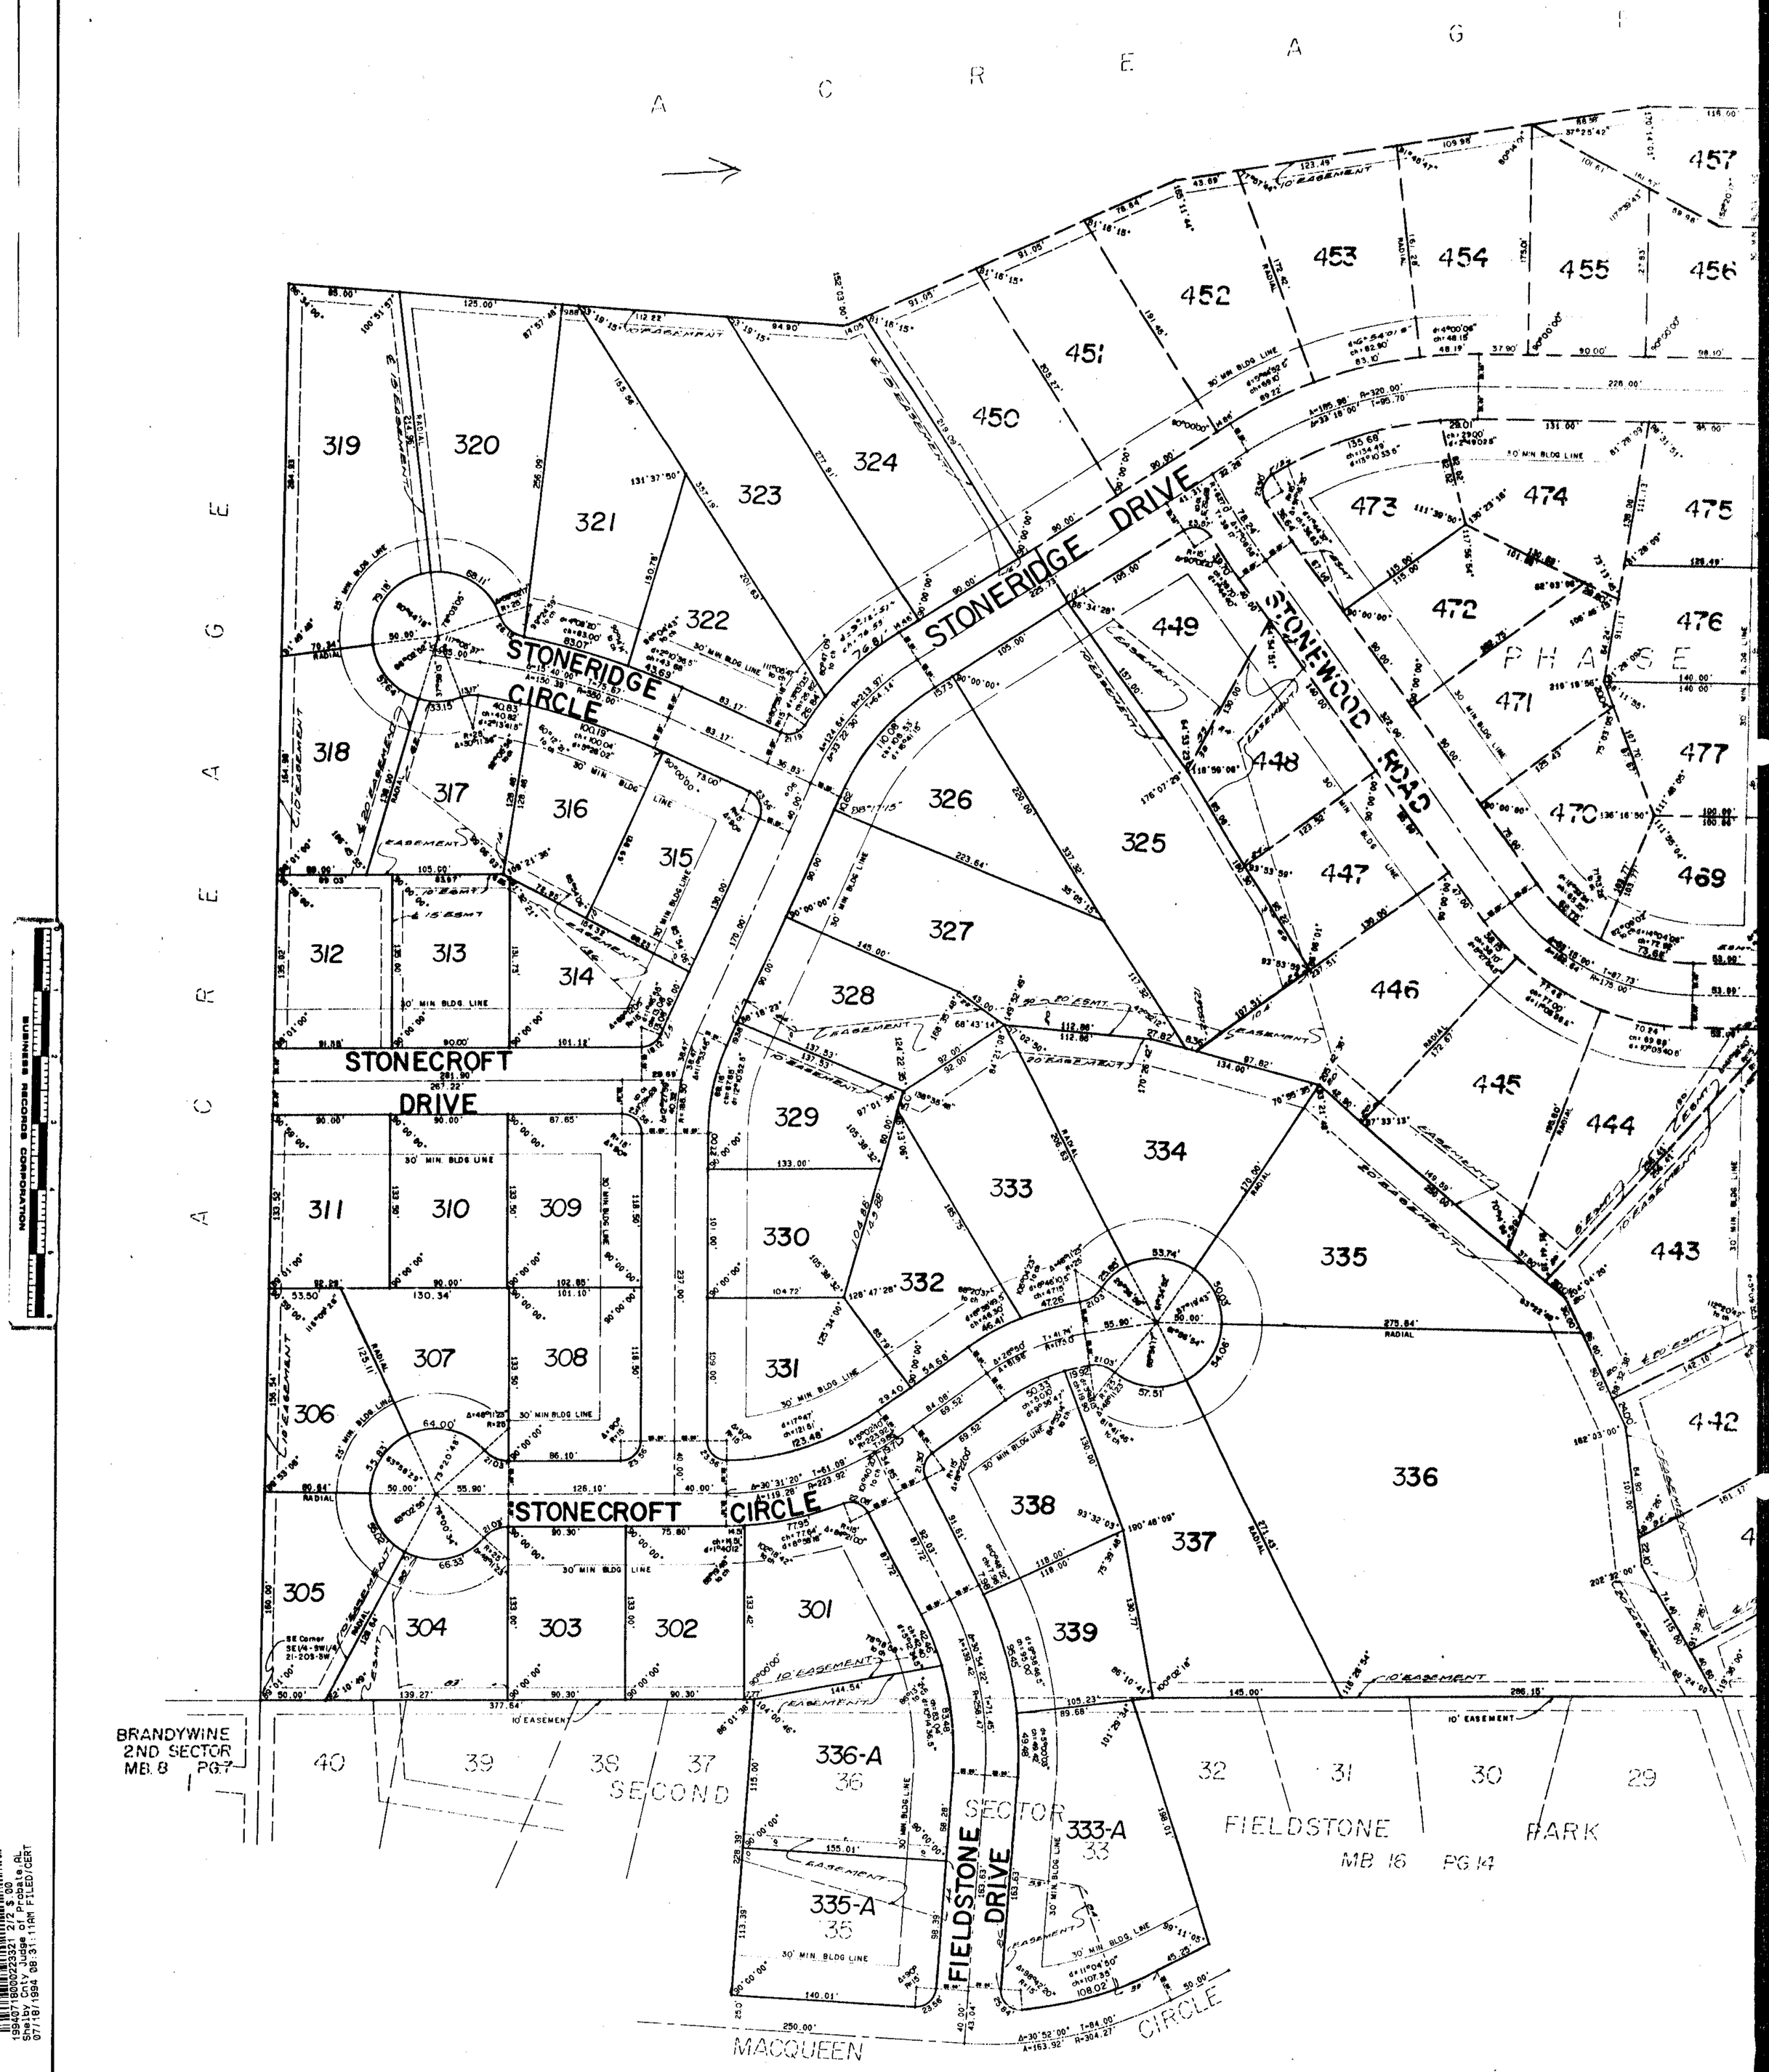

19940718000223321 2/2 $.00
Shelby Cnty Judge of Probate, AL
07/18/1994 08:31:11AM FILED/CERT

113 B