MB 29 PG 111

CURVE TABLE

CURVE N°	RADIUS	DELTA ANGLE	LENGTH
C5	563.11'	65°12'00"	640.79
C11	66.00'	129°45'04"	149.46'
C12	66.00'	81°21'56"	93.73'
C13	35.00'	49°56'25"	30.51'
C14	270.00'	28°21'27"	133.63'
C15	345.00'	41°00'00"	246.88'
C16	50.00'	86°59'17"	75.91
C17	1472.39'	1°45'55"	45.37'

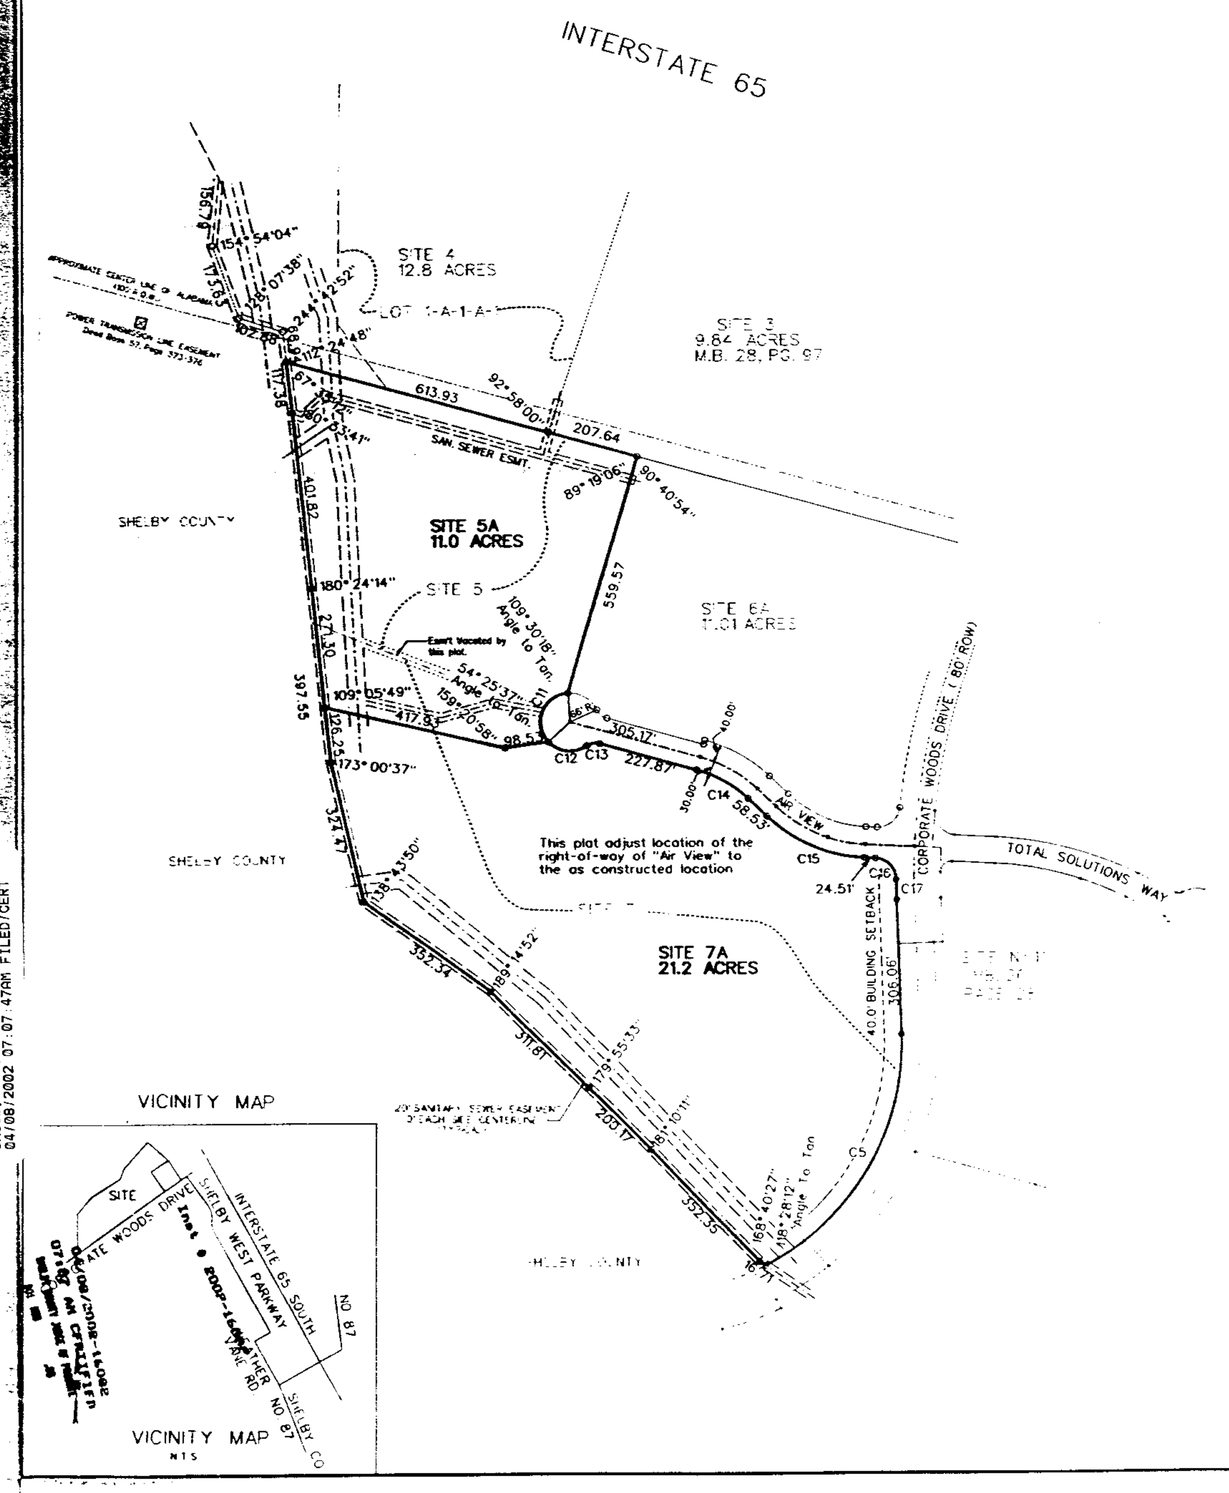

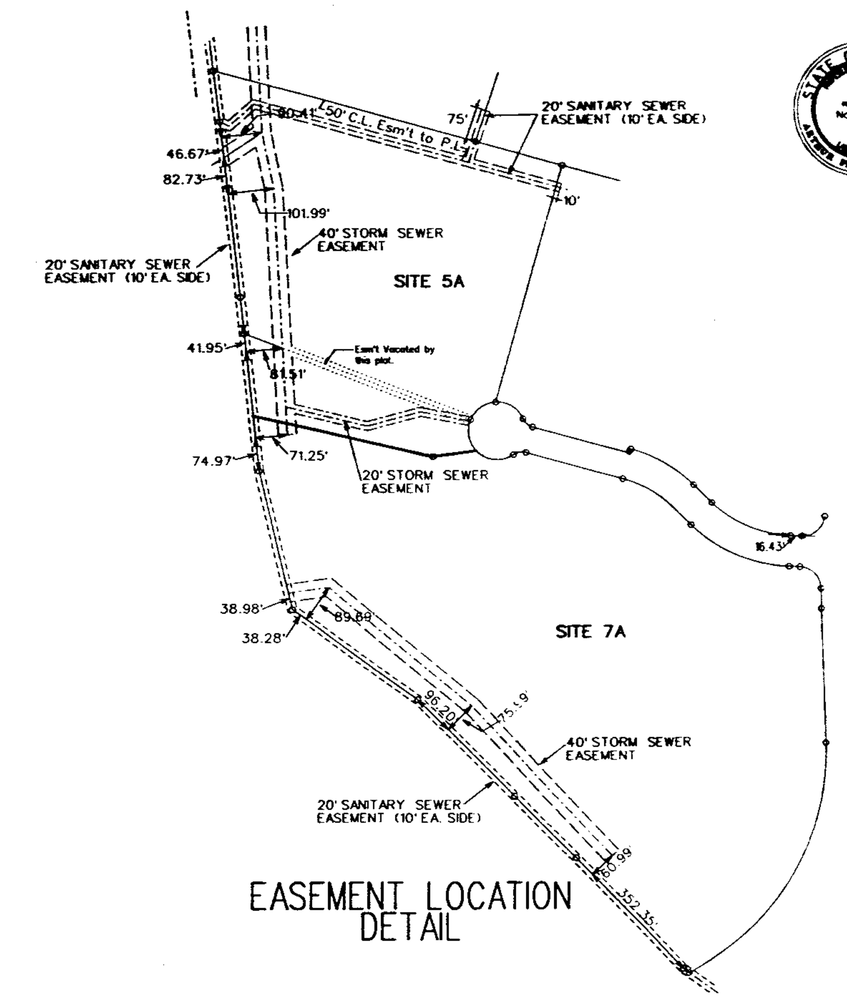

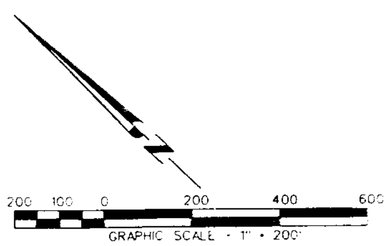

STATE OF ALABAMA
SHELBY COUNTY

The undersigned, A. Frasier Christy, an Engineer and Land Surveyor and Alex Budcheck, as County Manager for Shelby County, hereby certify that this plat or map was made pursuant to a survey made by said surveyor and that said survey and this plat or map were made at the instance of said owner; that this plat or map is a true and correct plat or map of lands shown thereon and known or to be known as RESURVEY OF SITES 5A AND 7A, showing the subdivisions into which it is proposed to divide said lands giving the length and bearings of the boundaries of each lot and its number, showing the streets, alleys and public grounds, giving the bearings length, width and name of each street, as well as the number of each lot and showing the relation to Shelby West Corporate Park, Surveyor of SITES 4,5,6A &7 as recorded in Map Book 28, Page 30 and that iron pins have been installed at all lot corners and curve points as shown hereon, designated by small dark circles on said plat or map. Said owners also certifies that he is a representative of the Owner of said land and that the same are not subject to any mortgage. Said surveyor dedicate streets, alleys and public grounds as shown by said plat or map. Said surveyor further certifies that all parts of this survey and drawing have been prepared in accordance with the requirements of the "Minimum Technical Standards for the Practice of Land Surveying in the State of Alabama."

For Paragon Engineering, Inc
an Alabama Corporation

BY _____
A. Frasier Christy
AL. P.E. & P.L.S. N° 10264
Paragon Engineering

STATE OF ALABAMA
REGISTERED
No 10264
A. FRASIER CHRISTY

For Owner

BY _____
Alex Budcheck

STATE OF ALABAMA
SHELBY COUNTY

I, Shirley B Heavey, as Notary Public in and for said County and State, do hereby certify that A. Frasier Christy, whose name is signed to the foregoing certificate as Surveyor, as Vice President of Paragon Engineering, Inc. an Alabama Corporation, and who is known to me, acknowledged before me, on this date, that after having been duly informed of the contents of said certificate, he executed same voluntarily with full authority therefor

_____
Shirley B Heavey

My Commission expires October 22, 2005

STATE OF ALABAMA
SHELBY COUNTY

I, Reese Bearden, as Notary Public in and for said County and State, do hereby certify that Alex Budcheck, County Manager for Shelby County, whose name is signed to the foregoing certificate and who is known to me, acknowledges before me, on this date, that after having been duly informed of the contents of said certificate, he executed same for and on as act of said County

_____

My Commission expires 9-25-05

APPROVED _____ City Clerk _____ Date

APPROVED _____ City Engineer _____ Date

APPROVED _____ City Planning & Zoning Commission _____ Date

NOTES

1. Sources of data for this survey were the Record Plat for Shelby West Corporate Park, as recorded in Map Book 27, Page 65, in the Judge of Probate Office of Shelby County, Alabama, plans found information provided by the Shelby County Commission's Representative
2. Subject property is located in Zone "C" according to the Federal Emergency Management Map of flood prone areas. This is not a flood hazard area, Community Panel Number 010191 0135, Dated Sept. 16, 1982
3. This plat makes no warranty or guarantee as to the existence of any easements of any type. No title or abstract research was performed by the undersigned for this survey.
4. Subdivison Lots to be served by Alabaster sanitary sewer
5. Land shown hereon SUBJECT TO Covenants Recorded in Instrument 1996-3871

RESURVEY OF SITES 5A AND 7A

BEING A RESURVEY OF PART OF SITES 4, 5, 6A, and 7
BEING A RESURVEY OF SITE 6 and LOT 1-A-1-A-1
SHELBY WEST CORPORATE PARK
AS RECORDED IN MAP BOOK 29, PAGE 30
AND ADDITIONAL ACREAGE
LOCATED PARTIALLY IN
SECTIONS 19 AND 30, TOWNSHIP 21 SOUTH,
RANGE 2 WEST, SHELBY COUNTY ALABAMA

PROJECT FILE 94-16.4
MicroStation File "SA-ARM.DGN"

PARAGON ENGINEERING, INC.
P A R A G O N
ENGINEERING, INC.
SUITE 230
2320 HIGHLAND AVENUE SOUTH
BIRMINGHAM, ALABAMA 35205
(205) 939-1119

20020408000160821 1/1 $ 00
Shelby Cnty Judge of Probate AL
04/08/2002 07:07:47PM FILED/CERT

BUSINESS RECORDS CORPORATION