Map Book 32 pg. 147

BUCK CREEK PLANTATION

LOCATED IN THE
NORTH 1/2 OF THE SOUTHWEST 1/4
SEC. 02, T-21-S, R-3-W
CITY OF ALABASTER
SHELBY COUNTY, ALABAMA

LOT 1 (DIST.)	
L1	44.26'
L2	54.24'
L3	20.96'
L4	21.73'
L5	35.02'
L6	38.07'
L7	126.91'
L8	61.35'

LOT 1 (ANGLE)	
A1	102°00'00"
A2	168°57'24"
A3	159°06'32"
A4	147°06'25"
A5	141°57'25"
A6	172°30'38"
A7	86°40'50"
A8	101°40'35"

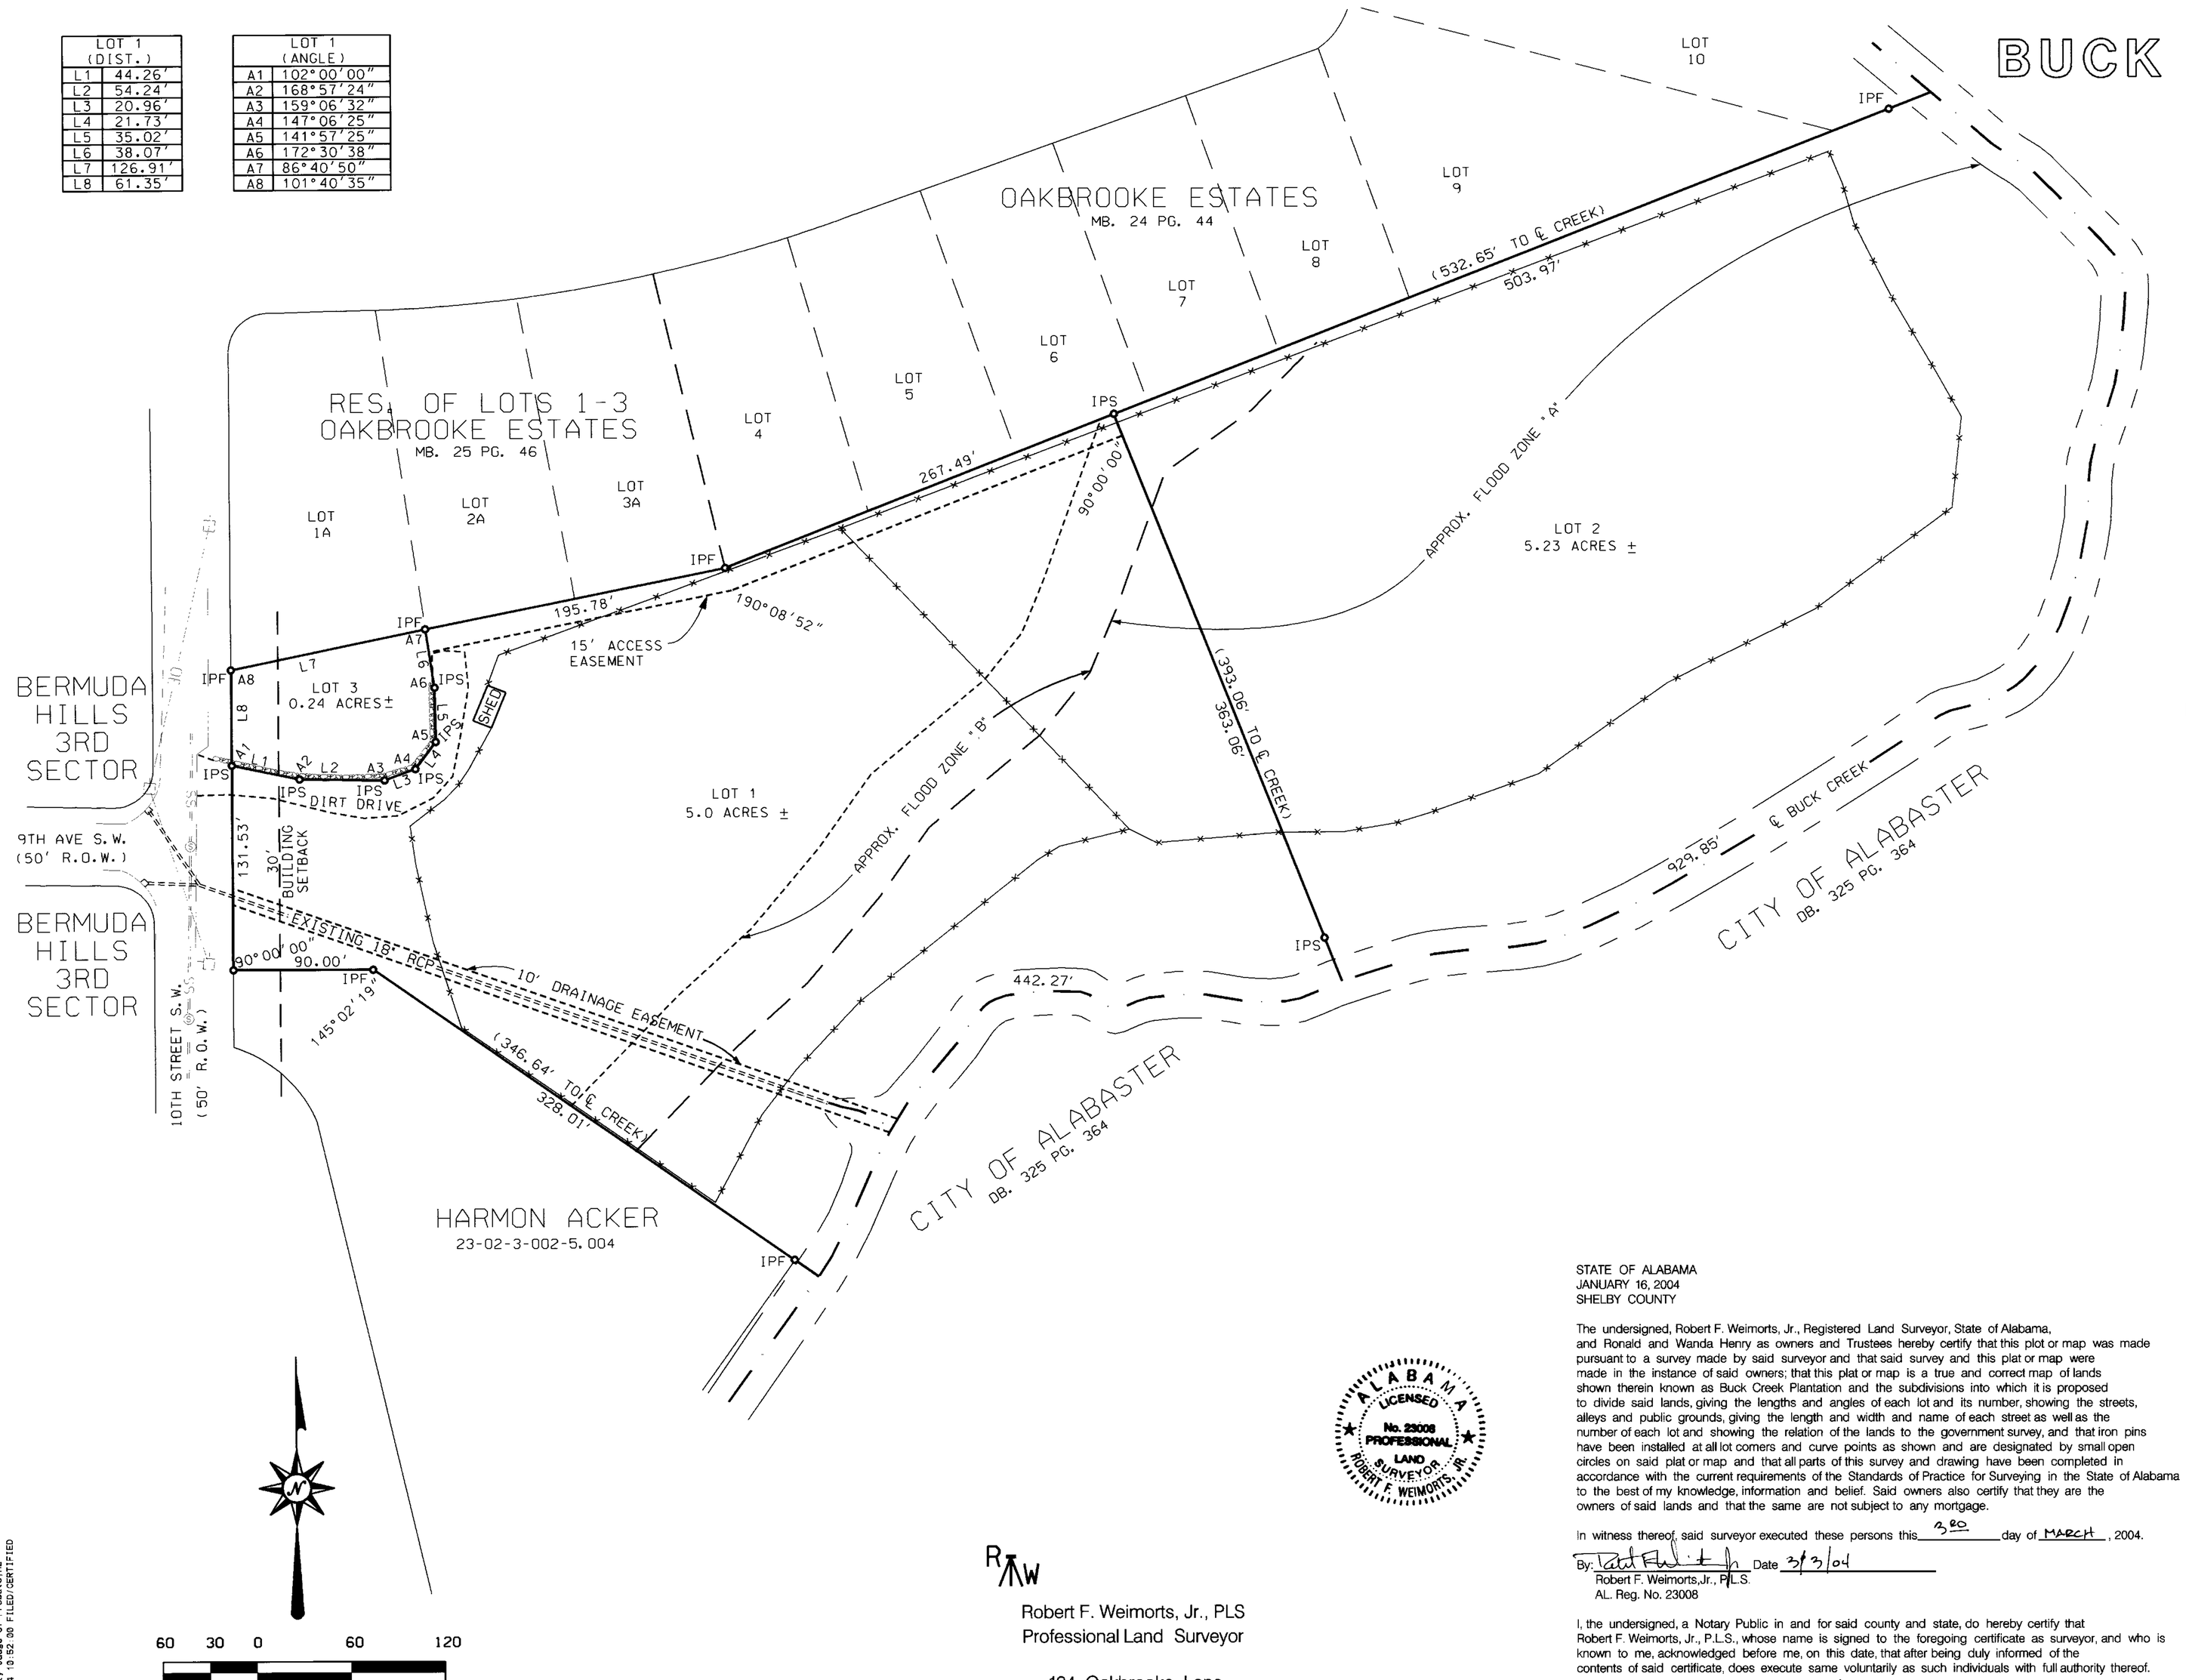

LOCATION MAP

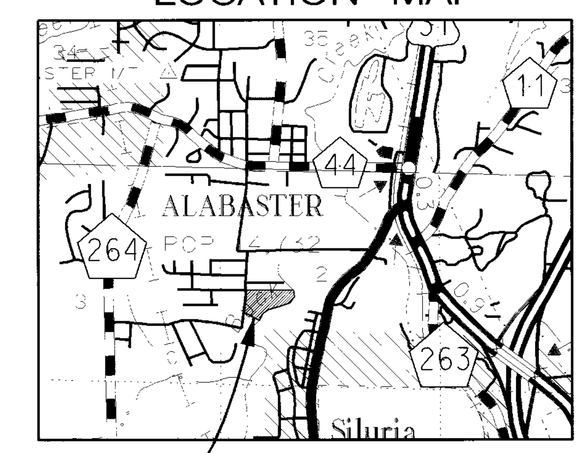

BUCK CREEK PLANTATION

60 30 0 60 120
SCALE IN FEET
(1 IN = 60 FT)

Robert F. Weimorts, Jr., PLS
Professional Land Surveyor

124 Oakbrooke Lane
Alabaster, Alabama 35007
(205) 621-1406

ALABAMA LICENSED No. 23008 PROFESSIONAL LAND SURVEYOR ROBERT F. WEIMORTS, JR.

STATE OF ALABAMA
JANUARY 16, 2004
SHELBY COUNTY

The undersigned, Robert F. Weimorts, Jr., Registered Land Surveyor, State of Alabama, and Ronald and Wanda Henry as owners and Trustees hereby certify that this plot or map was made pursuant to a survey made by said surveyor and that said survey and this plat or map were made in the instance of said owners; that this plat or map is a true and correct map of lands shown therein known as Buck Creek Plantation and the subdivisions into which it is proposed to divide said lands, giving the lengths and angles of each lot and its number, showing the streets, alleys and public grounds, giving the length and width and name of each street as well as the number of each lot and showing the relation of the lands to the government survey, and that iron pins have been installed at all lot corners and curve points as shown and are designated by small open circles on said plat or map and that all parts of this survey and drawing have been completed in accordance with the current requirements of the Standards of Practice for Surveying in the State of Alabama to the best of my knowledge, information and belief. Said owners also certify that they are the owners of said lands and that the same are not subject to any mortgage.

In witness thereof, said surveyor executed these persons this 3rd day of MARCH, 2004.

By: Robert F. Weimorts, Jr. Date 3/3/04
Robert F. Weimorts, Jr., P.L.S.
AL. Reg. No. 23008

I, the undersigned, a Notary Public in and for said county and state, do hereby certify that Robert F. Weimorts, Jr., P.L.S., whose name is signed to the foregoing certificate as surveyor, and who is known to me, acknowledged before me, on this date, that after being duly informed of the contents of said certificate, does execute same voluntarily as such individuals with full authority thereof.

Given under by hand and seal this the 3rd day of March, 2004.

Sheila J. Green My Commission Expires
Notary Public

Sheila J. Green
Notary Public, Alabama State at Large
My Commission Expires October 26, 2004

By: Ronald Henry Date 3-2-2004
Ronald Henry

I, the undersigned, a Notary Public in and for said county and state, do hereby certify that Ronald Henry, whose name is signed to the foregoing certificate as owner, and who is known to me, acknowledged before me, on this date, that after being duly informed of the contents of said certificate, does execute same voluntarily as such individuals with full authority thereof.

Given under by hand and seal this the 2nd day of March, 2004.

Sheila J. Green My Commission Expires
Notary Public

Sheila J. Green
Notary Public, Alabama State at Large
My Commission Expires October 26, 2004

By: Wanda Henry Date
Wanda Henry

I, the undersigned, a Notary Public in and for said county and state, do hereby certify that Wanda Henry, whose name is signed to the foregoing certificate as owner, and who is known to me, acknowledged before me, on this date, that after being duly informed of the contents of said certificate, does execute same voluntarily as such individuals with full authority thereof.

Given under by hand and seal this the 2nd day of March, 2004.

Sheila J. Green My Commission Expires
Notary Public

Sheila J. Green
Notary Public, Alabama State at Large
My Commission Expires October 26, 2004

Mayor, City of Alabaster Date 3/3/04

Alabaster Planning Commission Date 3/5/04

Alabaster City Engineer Date 4 MARCH 2004

BE IT RESOLVED, by the City of Alabaster, that the assent of the body be, and the same hereby is, given to the dedication of the streets, alleys, and public grounds as shown on plat of map of Buck Creek Plantation which said plat or map is certified to have been made by Robert F. Weimorts, Jr. as surveyor, at the instance of Ronald and Wanda Henry owners and has been exhibited to this Board; said plat or map being further identified by a recital of the approval of this Board signed by Marsha Massey, City Clerk, of even date herewith.

Marsha Massey Date 3/9/04
Marsha Massey
Alabaster City Clerk

20040310000122710 Pg 1/1 29.00
Shelby County, Alabama
03/10/2004 13:52:26 FILED/CERTIFIED