10/10/200507:00:44

Map Book 35 Page 138

EXHIBIT "A"

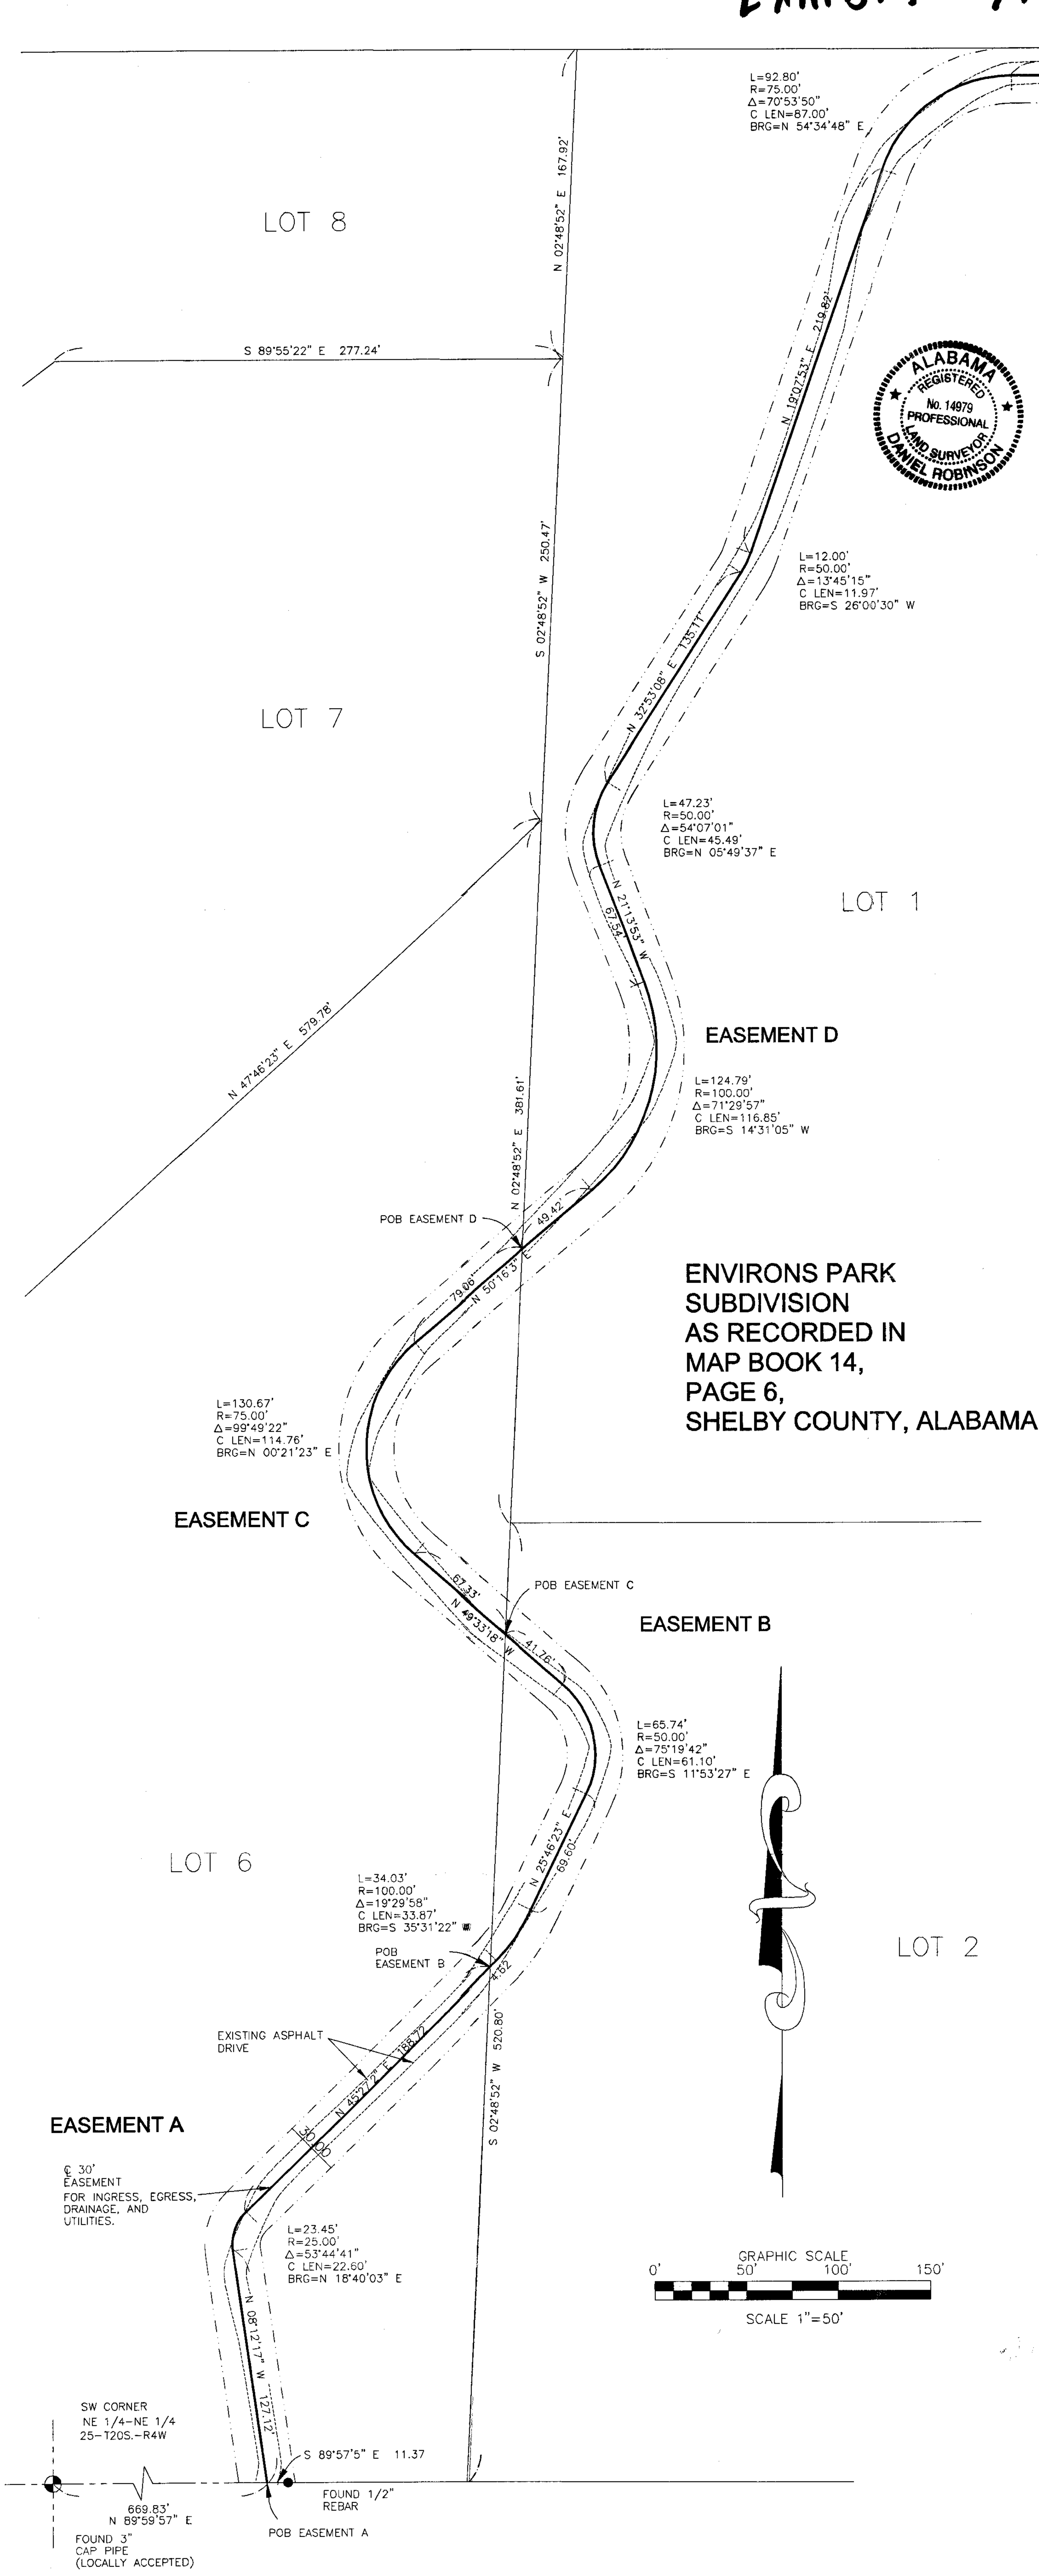

STATE OF ALABAMA
SHELBY COUNTY

We the undersigned, Daniel Robinson, a Professional Surveyor in the State of Alabama, Charles and Wendy McKenna as owners of Lot 2, Allen and Antionette Uffinger as owners of Lot 6, and Elaine Woolsy as accountant of International Expeditions, owner of Lot 1, do here by state that the foregoing is a true and correct map of a survey of an easement, 30 feet in width, for ingress, egress, drainage, and utilities.

By: *Daniel Robinson* Date *Oct. 11, 2005*
Daniel Robinson, P.L.S.
Al Reg No 14979

I, the undersigned, a Notary Public in and for said county and state, do hereby certify that Daniel Robinson, whose name is signed to the foregoing certificate as surveyor, and who is known to me, acknowledged before me, on this date, that after being duly informed of the contents of said certificate, does execute same voluntarily as such individuals with full authority thereof.

Given under my hand and seal this the *11th* day of *October*, 2005.

Judy Craft My Commission Expires *6-28-09*
Notary Public

PARCEL A
An easement, 30 feet in width, for ingress, egress, drainage, and utilities, lying 15 feet each side of the following described line:

Commence at the SW Corner of the Northeast quarter of the Northeast quarter of Section 25 Township 20 South Range 4 West; thence N.89°59'57"E., a distance of 669.83 feet to the point of beginning of said easement; thence N.08°12'17"W., a distance of 127.12 feet to a point of curve to the right having a radius of 25.00 feet and a central angle of 53°44'41"; thence northerly along the arc a distance of 23.45 feet; thence N.45°27'02"E., a distance of 188.72 feet to the end of said easement.

PARCEL B
An easement for ingress, egress, drainage,and utilities, 30 feet in width, lying 15 feet each side of the following described line:

Commence at the Southwest corner of the Northeast quarter of the Northeast quarter of Section 25 Township 20 South Range 4 West; thence N.89°59'57"E., a distance of 669.83 feet; thence N.08°12'17"W., a distance of 127.12 feet to a point of curve to the right having a radius of 25.00 feet and a central angle of 53°44'41"; thence northerly along the arc a distance of 23.45 feet; thence N.45°27'02"E., a distance of 188.72 feet to the point of beginning of said easement; thence continue northeasterly along last described course, a distance of 4.62 feet to the point of curve of a non tangent curve to the left, of which the radius point lies N.44°43'39"W., a radial distance of 100.00 feet; thence northeasterly along the arc, through a central angle of 19°29'58", a distance of 34.03 feet; thence N.25°46'23"E., a distance of 69.60 feet to a point of curve to the left having a radius of 50.00 feet and a central angle of 75°19'42"; thence northerly along the arc a distance of 65.74 feet; thence N.49°33'18"W., a distance of 41.76 feet to the end of said easement.

PARCEL C
An easement, 30 feet in width, for ingress, egress, drainage, and utilities, lying 15 feet each side of the following described line:

Commence at the Southwest corner of the Northeast quarter of the Northeast quarter of Section 25 Township 20 South Range 4 West; thence N.89°59'57"E., a distance of 669.83 feet; thence N.08°12'17"W., a distance of 127.12 feet to a point of curve to the right having a radius of 25.00 feet and a central angle of 53°44'41"; thence northerly along the arc a distance of 23.45 feet; thence N.45°27'02"E., a distance of 188.72 feet; thence continue northeasterly along said line, a distance of 4.62 feet to the point of curve of a non tangent curve to the left, of which the radius point lies N.44°43'39"W., a radial distance of 100.00 feet; thence northeasterly along the arc, through a central angle of 19°29'58", a distance of 34.03 feet; thence N.25°46'23"E., a distance of 69.60 feet to a point of curve to the left having a radius of 50.00 feet and a central angle of 75°19'42"; thence northerly along the arc a distance of 65.74 feet; thence N.49°33'18"W., a distance of 41.76 feet to the point of beginning of said easement; thence continue northwesterly along said line, a distance of 67.33 feet to a point of curve to the right having a radius of 75.00 feet and a central angle of 99°49'22"; thence northerly along the arc a distance of 130.67 feet; thence N.50°16'03"E., a distance of 79.06 feet to the end of said easement.

. PARCEL D
An easement, 30 feet in width, for ingress, egress, drainage, and utilities, lying 15 feet each side of the following described line:

Commence at the Southwest corner of the Northeast quarter of the Northeast quarter of Section 25 Township 20 South Range 4 West; thence N.89°59'57"E., a distance of 669.83 feet; thence N.08°12'17"W., a distance of 127.12 feet to a point of curve to the right having a radius of 25.00 feet and a central angle of 53°44'41"; thence northerly along the arc a distance of 23.45 feet; thence N.45°27'02"E., a distance of 188.72 feet; thence continue northeasterly along said line, a distance of 4.62 feet to the point of curve of a non tangent curve to the left, of which the radius point lies N.44°43'39"W., a radial distance of 100.00 feet; thence northeasterly along the arc, through a central angle of 19°29'58", a distance of 34.03 feet; thence N.25°46'23"E., a distance of 69.60 feet to a point of curve to the left having a radius of 50.00 feet and a central angle of 75°19'42"; thence northerly along the arc a distance of 65.74 feet; thence N.49°33'18"W., a distance of 41.76 feet; thence continue northwesterly along said line, a distance of 67.33 feet to a point of curve to the right having a radius of 75.00 feet and a central angle of 99°49'22"; thence northerly along the arc a distance of 130.67 feet; thence N.50°16'03"E., a distance of 79.06 feet to the point of beginning of said easement; thence continue northeasterly along said line, a distance of 49.42 feet to a point of curve to the left having a radius of 100.00 feet and a central angle of 71°29'57"; thence northerly along the arc a distance of 124.79 feet; thence N.21°13'53"W., a distance of 67.54 feet to a point of curve to the right having a radius of 50.00 feet and a central angle of 54°07'01"; thence northerly along the arc a distance of 47.23 feet; thence N.32°53'08"E., a distance of 135.11 feet to a point of curve to the left having a radius of 50.00 feet and a central angle of 13°45'15"; thence northeasterly along the arc a distance of 12.00 feet; thence N.19°07'53"E., a distance of 219.82 feet to a point of curve to the right having a radius of 75.00 feet and a central angle of 70°53'50"; thence northeasterly along the arc a distance of 92.80 feet; thence S.89°58'17"E., a distance of 217.55 feet to a point of curve to the left having a radius of 75.00 feet and a central angle of 36°52'10"; thence easterly along the arc a distance of 48.26 feet to the end of said easement

By: *Charles McKenna* DATE *10-11-05*
Charles McKenna, as owner Lot 2.

I, the undersigned, a Notary Public in and for said county and state, do hereby certify that Charles McKenna, whose name is signed to the foregoing certificate as owner of Lot 2, and who is known to me, acknowledged before me, on this date, that after being duly informed of the contents of said certificate, does execute same voluntarily as such individuals with full authority thereof.

Given under my hand and seal this the *11th* day of *October*, 2005.

[signature] My Commission Expires *3/1/08*

By: *Wendy McKenna* DATE *10-11-05*
Wendy McKenna, as owner Lot 2

I, the undersigned, a Notary Public in and for said county and state, do hereby certify that Wendy McKenna, whose name is signed to the foregoing certificate as owner of Lot 2, and who is known to me, acknowledged before me, on this date, that after being duly informed of the contents of said certificate, does execute same voluntarily as such individuals with full authority thereof.

Given under my hand and seal this the *11th* day of *October*, 2005.

[signature] My Commission Expires *3/1/08*

By: *Antoinette Uffinger* DATE *10-11-05*
Antionette Uffinger, as owner Lot 6

I, the undersigned, a Notary Public in and for said county and state, do hereby certify that Antionette Uffinger, whose name is signed to the foregoing certificate as owner of Lot 6, and who is known to me, acknowledged before me, on this date, that after being duly informed of the contents of said certificate, does execute same voluntarily as such individuals with full authority thereof.

Given under my hand and seal this the *11th* day of *October*, 2005.

[signature] My Commission Expires *3/1/08*

By: *[signature]* DATE *10-11-05*
Allen Uffinger, as owner Lot 6.

I, the undersigned, a Notary Public in and for said county and state, do hereby certify that Allen Uffinger, whose name is signed to the foregoing certificate as owner of Lot 6, and who is known to me, acknowledged before me, on this date, that after being duly informed of the contents of said certificate, does execute same voluntarily as such individuals with full authority thereof.

Given under my hand and seal this the *11th* day of *October*, 2005.

[signature] My Commission Expires *3/1/08*

By: *Elaine Woolsey* DATE *10-11-05*
Elaine Woolsey, accountant for Internation Expeditions.

I, the undersigned, a Notary Public in and for said county and state, do hereby certify that Elaine Woolsey, whose name is signed to the foregoing certificate as accountant for Internationial Expeditions, and who is known to me, acknowledged before me, on this date, that after being duly informed of the contents of said certificate, does execute same voluntarily as such individuals with full authority thereof.

Given under my hand and seal this the *11th* day of *October*, 2005.

[signature] My Commission Expires *3/1/08*

20051013000534030 1/1 $23.00
Shelby Cnty Judge of Probate,AL
10/13/2005 01:06:38PM FILED/CERT

SURVEY FOR: RICHARD RYLES, RONNIE MORTON
REQUESTED BY: RONNIE MORTON
TYPE OF SURVEY: EASEMENT DATE OF FIELD SURVEY: 10/7/05

LEGEND

- ● - IRON PIN FOUND 1/2" OUTSIDE DIAMETER
- CONCRETE MONUMENT FOUND.
- PK NAIL FOUND
- RAILROAD SPIKE FOUND.
- # 5 REBAR SET WITH CAP STAMPED.
- 4"X 4" CONCRETE MONUMENT SET STAMPED.
- PK NAIL SET WITH DISK STAMPED.
- TRAVERSE POINT.
- UTILITY POLE.
- PP - PINCHED PIPE.
- I.P.S.- IRON PIN SET
- ROW - RIGHT OF WAY.
- —U— - OVERHEAD UTILITY LINE(S).
- —X— - FENCE.
- CONCRETE.
- REC. - RECORDED
- NOT TO SCALE.
- AC. - ACRES.
- ℄ - CENTERLINE
- D.B. - DEED BOOK.
- M.B. - MAP BOOK
- P.B. - PLAT BOOK
- PG. - PAGE.
- ESM'T - EASEMENT.
- M B L MINIMUM BUILDING LINE
- REF. MON. - REFERENCE MONUMENT.

BASIS OF BEARING USED: MAGNETIC
SOURCE OF INFORMATION USED IN MAKING THIS SURVEY IS:

JOB # 10320
Drawing: S:\DAN\10320\10320
DATE DRAWN: 10/10/05
DRAWN BY: DR
F.C.:
CHECKED BY: RCF
CREW CHIEF: B
FIELD BOOK # 431 PAGE
SHEET NO of

I HEREBY STATE THAT ALL PARTS OF THIS SURVEY AND DRAWING HAVE BEEN COMPLETED IN ACCORDANCE WITH THE CURRENT REQUIREMENTS OF THE STANDARDS OF PRACTICE FOR SURVEYING IN THE STATE OF ALABAMA TO THE BEST OF MY KNOWLEDGE, INFORMATION AND BELIEF.

PREPARED BY:
R. C. Farmer and ASSOCIATES, INC.
246 YEAGER PARKWAY
PELHAM, ALABAMA
35124
TEL-205-664-2566
FAX-205-664-2616

NOT VALID UNLESS SEALED WITH EMBOSSED SEAL STAMPED SEAL

REVISED: