Map Book 49 Page 74

20180727000267950 1/1 $27.00
Shelby Cnty Judge of Probate, AL
07/27/2018 08:30:58 AM FILED/CERT

SHELBY COUNTY NOTES:

A. ALL EASEMENTS ON THIS MAP ARE FOR PUBLIC UTILITIES, SANITARY SEWER, STORM SEWERS, STORM DITCHES AND MAYBE USED FOR SUCH PURPOSES TO SERVE THE PROPERTY BOTH WITHIN AND WITHOUT THE SUBDIVISION. SHELBY COUNTY IS NOT RESPONSIBLE FOR THE MAINTENANCE OF ANY EASEMENTS SHOWN ON THIS PLAT OUTSIDE OF THE PUBLIC RIGHT-OF-WAY.

B. CONTRACTOR AND/OR DEVELOPER ARE RESPONSIBLE FOR PROVIDING BUILDING SITES FREE OF DRAINAGE PROBLEMS.

C. NO FURTHER SUBDIVISION OF ANY PARCEL SHOWN HEREON SHALL BE ALLOWED WITHOUT THE PRIOR APPROVAL OF THE SHELBY COUNTY PLANNING COMMISSION.

D. DRIVEWAY(S) SHALL BE RESTRICTED TO THE LOCATION(S) SHOWN ON THIS PLAT. DRIVEWAY ACCESS PERMIT REQUIRED PRIOR TO INSTALLATION OF DRIVEWAY(S). CONTACT THE SHELBY COUNTY HIGHWAY DEPARTMENT AT 669-3880 TO OBTAIN ACCESS PERMIT.

E. THIS ENTIRE PROPERTY IS LOCATED IN FLOOD ZONE 'X', AS SHOWN ON THE LATEST FEDERAL INSURANCE RATE MAPS, PANEL # 01117C 0530 E, DATED FEBRUARY 20, 2013.

F. MAINTENANCE OF DETENTION PONDS AND ALL ASSOCIATED STRUCTURES AND APPURTENANCES ARE THE RESPONSIBILITY OF THE HOMEOWNERS ASSOCIATION.

G. ANY CONSTRUCTION OR ENCROACHMENT IN A DESIGNATED FLOOD PLAIN MUST COMPLY WITH THE SHELBY COUNTY FLOOD DAMAGE PREVENTION ORDINANCE.

H. NO ENCROACHMENTS, INCLUDING STRUCTURES OR FILL MATERIAL, SHALL BE PLACED WITHIN A DESIGNATED FLOOD PLAIN UNLESS AND UNTIL A FLOOD PLAIN DEVELOPMENT PERMIT HAS BEEN SUBMITTED AND APPROVED BY THE COUNTY ENGINEER. ALL DEVELOPMENT WITHIN A DESIGNATED FLOOD PLAIN MUST COMPLY WITH THE SHELBY COUNTY FLOOD DAMAGE PREVENTION ORDINANCE.

I. SHELBY COUNTY IS NOT NOW, NOR WILL BE IN THE FUTURE, RESPONSIBLE FOR THE MAINTENANCE OF PRIVATE ROADS OR EASEMENTS SHOWN ON THIS PLAT.

GENERAL NOTES:

THE CURRENT ZONING FOR THIS SUBDIVISION IS A-1.

GRAPHIC SCALE

60 0 30 60 120 240

(IN FEET)
1 inch = 60 ft.

THE PURPOSE OF THIS SUBDIVISION IS TO DIVIDE 12.80 ACRES INTO THREE LOTS FOR RESIDENTIAL USE.

FINAL PLAT OF

MCNAMEE FAMILY SUBDIVISION

A FAMILY SUBDIVISION SITUATED IN THE NW 1/4 OF SECTION 7, TOWNSHIP 24 NORTH, RANGE 13 EAST, SHELBY COUNTY, ALABAMA.

12.80 TOTAL ACREAGE OF SUBJECT PROPERTY

PREPARED FOR:
DAVID & LINDSEY McNAMEE
559 HIGHWAY 86
CALERA, AL 35040

PREPARED BY:
RODNEY SHIFLETT
P.O. BOX 204
COLUMBIANA, AL 35051
669-1205

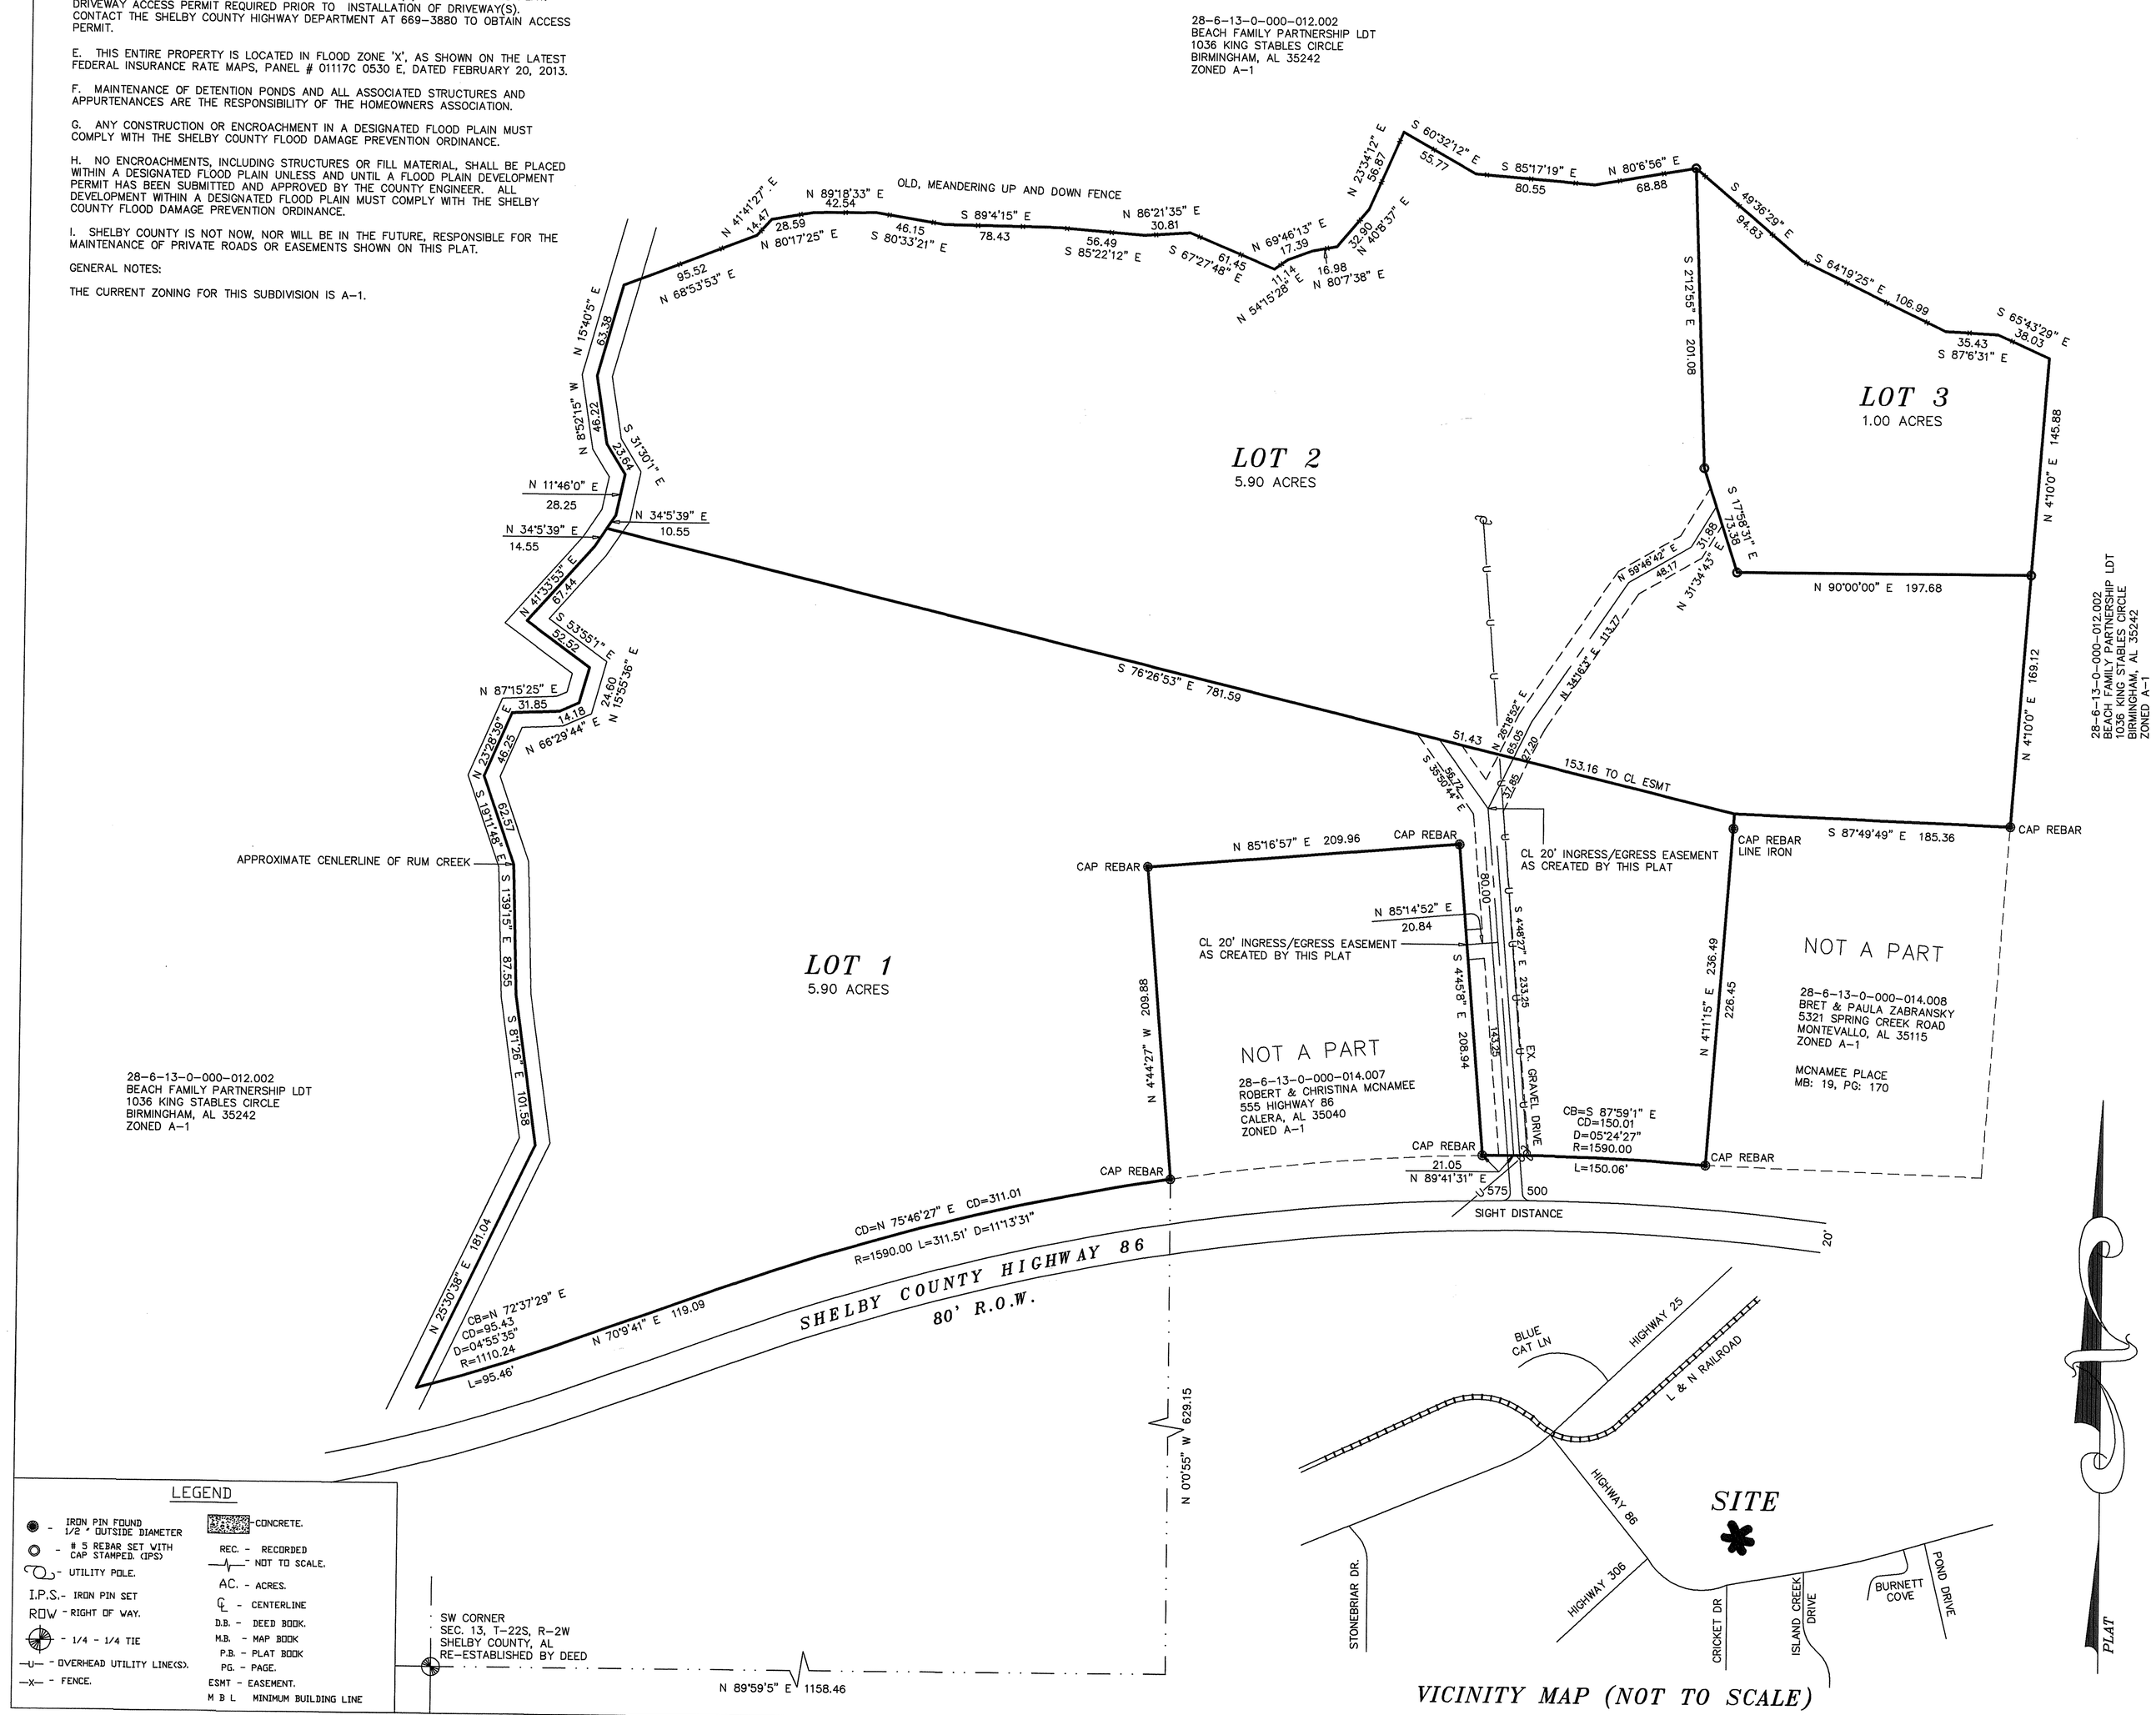

LEGEND

- IRON PIN FOUND 1/2" OUTSIDE DIAMETER
- # 5 REBAR SET WITH CAP STAMPED. (IPS)
- UTILITY POLE.
- I.P.S. - IRON PIN SET
- ROW - RIGHT OF WAY.
- 1/4 - 1/4 TIE
- OVERHEAD UTILITY LINE(S).
- FENCE.
- CONCRETE.
- REC. - RECORDED
- NOT TO SCALE.
- AC. - ACRES.
- ℄ - CENTERLINE
- D.B. - DEED BOOK.
- M.B. - MAP BOOK
- P.B. - PLAT BOOK
- PG. - PAGE.
- ESMT - EASEMENT.
- M B L MINIMUM BUILDING LINE

STATE OF ALABAMA
SHELBY COUNTY
MAY 25, 2018

The undersigned, Rodney Shiflett, a Licensed Land Surveyor, State of Alabama, and David McNamee and Lindsey McNamee, as owner(s), hereby certify that this plat or map was made pursuant to a survey made by said surveyor and that said survey and this plat or map was made at the instance of said owner; that this plat or map is a true and correct map of lands shown therein known as, McNAMEE FAMILY SUBDIVISION, showing the sub-divisions into which it is proposed to divide said lands, giving the lengths and bearings of each lot line and its number, showing the streets, alleys and public grounds, giving the length and width and name of each street as well as the number of each lot and showing the relation to the government survey, and that iron pins have been found or installed at all lot corners and curve points as shown and are designated by small open circles for set irons and small closed circles for found irons on said plot or map. Said owners also certifies that they are the owner of said lands and that the same is not subject to any mortgage. I further state that all parts of this survey and drawing have been completed in accordance with the current requirements of the Standards of Practice for the Practice of Land Surveying in the State of Alabama to the best of my knowledge, information and belief.

In witness thereof, said surveyor executed these presents this 25 day of May 2018

By: Rodney Shiflett Date: 5-25-18
Rodney Shiflett, P.L.S. #21784
P.O. Box 204
Columbiana, AL 35051
205-669-1205

ALABAMA REGISTERED No. 21784 PROFESSIONAL LAND SURVEYOR RODNEY SHIFLETT

I, the undersigned, a Notary Public in and for said county and state, do hereby certify that Rodney Shiflett, whose name is signed to the foregoing certificate as surveyor, and who is known to me, acknowledged before me, on this date, that after being duly informed of the contents of said certificate, does execute same voluntarily as such individual with full authority thereof.

Given under my hand and seal this the 25 day of May 2018

Heather Letts
Notary Public — My Commission Expires 11-17-2019

Heather Letts Notary Public My Commission Expires November 17th, 2019 Alabama State at Large

By: David McNamee Date 7/8/18
David McNamee

I, the undersigned, a Notary Public in and for said county and state, do hereby certify that, David McNamee, whose name is signed to the foregoing certificate as owner, and who is known to me, acknowledged before me, on this date that after being duly informed of the contents of said certificate, do execute same voluntarily as such individuals with full authority thereof.

Given under my hand and seal this the 8 day of July 2018

Heather Letts
Notary Public — My Commission Expires 11-17-2019

Heather Letts Notary Public My Commission Expires November 17th, 2019 Alabama State at Large

By: Lindsey McNamee Date 7/8/18
Lindsey McNamee

I, the undersigned, a Notary Public in and for said county and state, do hereby certify that, Lindsey McNamee, whose name is signed to the foregoing certificate as owner, and who is known to me, acknowledged before me, on this date that after being duly informed of the contents of said certificate, do execute same voluntarily as such individuals with full authority

Given under my hand and seal this the 8 day of July 2018

Heather Letts
Notary Public — My Commission Expires 11-17-2019

Heather Letts Notary Public My Commission Expires November 17th, 2019 Alabama State at Large

Christie Pannell Foster
Shelby County Planning Commission Date 7/24/2018

Shelby County Engineer Date 7/25/2018

Hilton Shirley Dep Chief
Fire Chief Date 07-17-2018

SHELBY COUNTY HEALTH DEPARTMENT Date 7/20/18
(For recording purposes only.)

THE LOTS ON THE PLAT ARE SUBJECT TO APPROVAL OR DELETION BY THE SHELBY COUNTY HEALTH DEPARTMENT. THE APPROVALS MAY CONTAIN CONDITIONS PERTAINING TO THE ONSITE SEWAGE TREATMENT SYSTEM THAT RESTRICT THE USE OF THE LOTS OR OBLIGATE OWNERS TO SPECIAL MAINTENANCE AND REPORTING REQUIREMENTS. THESE CONDITIONS ARE ON FILE WITH THE SAID HEALTH DEPARTMENT, AND ARE MADE PART OF THIS PLAT AS IF SET OUT HEREON.

RODNEY SHIFLETT SURVEYING
P.O. BOX 204
COLUMBIANA, ALABAMA 35051
TEL. 205-669-1205 FAX. 205-669-1298
JOB #17557

SA18-023