Map Book 50 Page 63

20190219000053640 1/1 $27.00
Shelby Cnty Judge of Probate, AL
02/19/2019 03:55:46 PM FILED/CERT

STATE OF ALABAMA
SHELBY COUNTY
JANUARY 2, 2019

The undersigned, Rodney Shiflett, a Licensed Land Surveyor, State of Alabama, Lynn Wilson, Leslie Brown and Amber Brown, as owner(s), hereby certify that this plat or map was made pursuant to a survey made by said surveyor and that said survey and this plat or map was made at the instance of said owner; that this plat or map is a true and correct map of lands shown therein known as, WILSON–BROWN FAMILY SUBDIVISION, showing the sub–divisions into which it is proposed to divide said lands, giving the lengths and bearings of each lot line and its number, showing the streets, alleys and public grounds, giving the length and width and name of each street as well as the number of each lot and showing the relation to the government survey, and that iron pins have been found or installed at all lot corners and curve points as shown and are designated by small open circles for set irons and small closed circles for found irons on said plat or map. Said owners also certifies that they are the owner of said lands and that the same is not subject to any mortgage, except a mortgage held by, AmeriHome and Auburn University Federal Credit Union. I further state that all parts of this survey and drawing have been completed in accordance with the current requirements of the Standards of Practice for the Practice of Land Surveying in the State of Alabama to the best of my knowledge, information and belief.

In witness thereof, said surveyor executed these presents this 2 day of January, 20 19

By: Rodney Shiflett Date: 1-2-2019
Rodney Shiflett, P.L.S. #21784
P.O. Box 204
Columbiana, AL 35051
205–669–1205

ALABAMA REGISTERED No. 21784 PROFESSIONAL LAND SURVEYOR RODNEY V. SHIFLETT

I, the undersigned, a Notary Public in and for said county and state, do hereby certify that Rodney Shiflett, whose name is signed to the foregoing certificate as surveyor, and who is known to me, acknowledged before me, on this date, that after being duly informed of the contents of said certificate, does execute same voluntarily as such individual with full authority thereof.

Given under my hand and seal this the 2 day of January, 20 19

Heather Letts — Notary Public
11-17-2019 — My Commission Expires

Heather Letts My Commission Expires Notary Public November 17th, 2019 Alabama State at Large

By: Lynn Wilson Date 1-8-19
Lynn Wilson

I, the undersigned, a Notary Public in and for said county and state, do hereby certify that, Lynn Wilson, whose name is signed to the foregoing certificate as owner, and who is known to me, acknowledged before me, on this date that after being duly informed of the contents of said certificate, do execute same voluntarily as such individuals with full authority thereof.

Given under my hand and seal this the 8 day of January, 20 19

Heather Letts — Notary Public
11-17-2019 — My Commission Expires

Heather Letts My Commission Expires Notary Public November 17th, 2019 Alabama State at Large

By: Leslie Brown Date 1-8-19
Leslie Brown – Owner Lot 4

I, the undersigned, a Notary Public in and for said county and state, do hereby certify that, Leslie Brown, whose name is signed to the foregoing certificate as owner, and who is known to me, acknowledged before me, on this date that after being duly informed of the contents of said certificate, do execute same voluntarily as such individuals with full authority thereof.

Given under my hand and seal this the 8 day of January, 20 19

Heather Letts — Notary Public
11-17-2019 — My Commission Expires

Heather Letts My Commission Expires Notary Public November 17th, 2019 Alabama State at Large

By: Amber Brown Date 1-8-19
Amber Brown – Owner Lot 4

I, the undersigned, a Notary Public in and for said county and state, do hereby certify that, Amber Brown, whose name is signed to the foregoing certificate as owner, and who is known to me, acknowledged before me, on this date that after being duly informed of the contents of said certificate, do execute same voluntarily as such individuals with full authority thereof.

Given under my hand and seal this the 8 day of January, 20 19

Heather Letts — Notary Public
11-17-2019 — My Commission Expires

Heather Letts My Commission Expires Notary Public November 17th, 2019 Alabama State at Large

By: Officer Date 1-17-19
Auburn University Federal Credit Union – Lot 2

I, the undersigned, a Notary Public in and for said county and state, do hereby certify that, Roger Royal, whose name is signed to the foregoing certificate as mortgagee, and who is known to me, acknowledged before me, on this date that after being duly informed of the contents of said certificate, do execute same voluntarily as such individuals with full authority thereof.

Given under my hand and seal this the 17th day of January, 20 19

Kelly Gallops Davidson — Notary Public
9-29-19 — My Commission Expires

KELLY GALLOPS DAVIDSON MY COMMISSION EXPIRES NOTARY PUBLIC SEPT. 29, 2019 ALABAMA STATE AT LARGE

By: Rodney Shiflett Date 1-2-19
Rodney Shiflett
Mortgage – Lot 3

I, the undersigned, a Notary Public in and for said county and state, do hereby certify that, Rodney Shiflett, whose name is signed to the foregoing certificate as mortgagee, and who is known to me, acknowledged before me, on this date that after being duly informed of the contents of said certificate, do execute same voluntarily as such individuals with full authority thereof.

Given under my hand and seal this the 2 day of January, 20 19

Heather Letts — Notary Public
11-17-2019 — My Commission Expires

Heather Letts My Commission Expires Notary Public November 17th, 2019 Alabama State at Large

By: Mark F. Kelly Date
Officer
~~AmeriHome~~ – Lot 4
Mortgage Electronic Registration System, Inc.

I, the undersigned, a Notary Public in and for said county and state, do hereby certify that, Mark F. Kelbaugh, whose name is signed to the foregoing certificate as mortgagee, and who is known to me, acknowledged before me, on this date that after being duly informed of the contents of said certificate, do execute same voluntarily as such individuals with full authority thereof.

Given under my hand and seal this the 5th day of February, 20 19

Notary Public — My Commission Expires 8/17/20

ROBERT J. CASTIGLIA
NOTARY PUBLIC OF NEW JERSEY
My Commission Expires August 17, 2020
ID# 2453287

Shelby County Planning Commission — Date 2/18/2019

Shelby County Engineer — Date 2-19-2019

Fire Chief — Date 2-13-2019

SHELBY COUNTY HEALTH DEPARTMENT — Date 2/12/19
(For recording purposes only.)

THE LOTS ON THE PLAT ARE SUBJECT TO APPROVAL OR DELETION BY THE SHELBY COUNTY HEALTH DEPARTMENT. THE APPROVALS MAY CONTAIN CONDITIONS PERTAINING TO THE ONSITE SEWAGE TREATMENT SYSTEM THAT RESTRICT THE USE OF THE LOTS OR OBLIGATE OWNERS TO SPECIAL MAINTENANCE AND REPORTING REQUIREMENTS. THESE CONDITIONS ARE ON FILE WITH THE SAID HEALTH DEPARTMENT, AND ARE MADE PART OF THIS PLAT AS IF SET OUT HEREON.

SHELBY COUNTY NOTES:

A. ALL EASEMENTS ON THIS MAP ARE FOR PUBLIC UTILITIES, SANITARY SEWER, STORM SEWERS, STORM DITCHES AND MAYBE USED FOR SUCH PURPOSES TO SERVE THE PROPERTY BOTH WITHIN AND WITHOUT THE SUBDIVISION. SHELBY COUNTY IS NOT RESPONSIBLE FOR THE MAINTENANCE OF ANY EASEMENTS SHOWN ON THIS PLAT OUTSIDE OF THE PUBLIC RIGHT–OF–WAY.

B. CONTRACTOR AND/OR DEVELOPER ARE RESPONSIBLE FOR PROVIDING BUILDING SITES FREE OF DRAINAGE PROBLEMS.

C. NO FURTHER SUBDIVISION OF ANY PARCEL SHOWN HEREON SHALL BE ALLOWED WITHOUT THE PRIOR APPROVAL OF THE SHELBY COUNTY PLANNING COMMISSION.

D. DRIVEWAY(S) SHALL BE RESTRICTED TO THE LOCATION(S) SHOWN ON THIS PLAT. DRIVEWAY ACCESS PERMIT REQUIRED PRIOR TO INSTALLATION OF DRIVEWAY(S). CONTACT THE SHELBY COUNTY HIGHWAY DEPARTMENT AT 669–3880 TO OBTAIN ACCESS PERMIT.

E. THIS ENTIRE PROPERTY IS LOCATED IN FLOOD ZONE 'X', AS SHOWN ON THE LATEST FEDERAL INSURANCE RATE MAPS, PANEL # 01117C 0442 E, DATED FEBRUARY 20, 2013.

F. MAINTENANCE OF DETENTION PONDS AND ALL ASSOCIATED STRUCTURES AND APPURTENANCES ARE THE RESPONSIBILITY OF THE HOMEOWNERS ASSOCIATION.

G. ANY CONSTRUCTION OR ENCROACHMENT IN A DESIGNATED FLOOD PLAIN MUST COMPLY WITH THE SHELBY COUNTY FLOOD DAMAGE PREVENTION ORDINANCE.

H. NO ENCROACHMENTS, INCLUDING STRUCTURES OR FILL MATERIAL, SHALL BE PLACED WITHIN A DESIGNATED FLOOD PLAIN UNLESS AND UNTIL A FLOOD PLAIN DEVELOPMENT PERMIT HAS BEEN SUBMITTED AND APPROVED BY THE COUNTY ENGINEER. ALL DEVELOPMENT WITHIN A DESIGNATED FLOOD PLAIN MUST COMPLY WITH THE SHELBY COUNTY FLOOD DAMAGE PREVENTION ORDINANCE.

I. SHELBY COUNTY IS NOT NOW, NOR WILL BE IN THE FUTURE, RESPONSIBLE FOR THE MAINTENANCE OF PRIVATE ROADS OR EASEMENTS SHOWN ON THIS PLAT.

THE PURPOSE OF THIS SUBDIVISION IS TO DIVIDE 8.53 ACRES INTO FOUR LOTS FOR RESIDENTIAL USE.

FINAL PLAT OF

WILSON–BROWN FAMILY SUBDIVISION

A FAMILY SUBDIVISION SITUATED IN THE NE ¼ OF THE SE ¼ OF SECTION 34, TOWNSHIP 21 SOUTH, RANGE 1 EAST, SHELBY COUNTY, ALABAMA.

8.53 TOTAL ACREAGE OF UNZONED SUBJECT PROPERTY

PREPARED FOR:
LYNN WILSON
81 S & W LANE
COLUMBIANA, AL 35051

PREPARED FOR:
LESLIE & AMBER BROWN
4070 HIGHWAY 51
WILSONVILLE, AL 35186

PREPARED BY:
RODNEY SHIFLETT
P.O. BOX 204
COLUMBIANA, AL 3505
205–669–1205

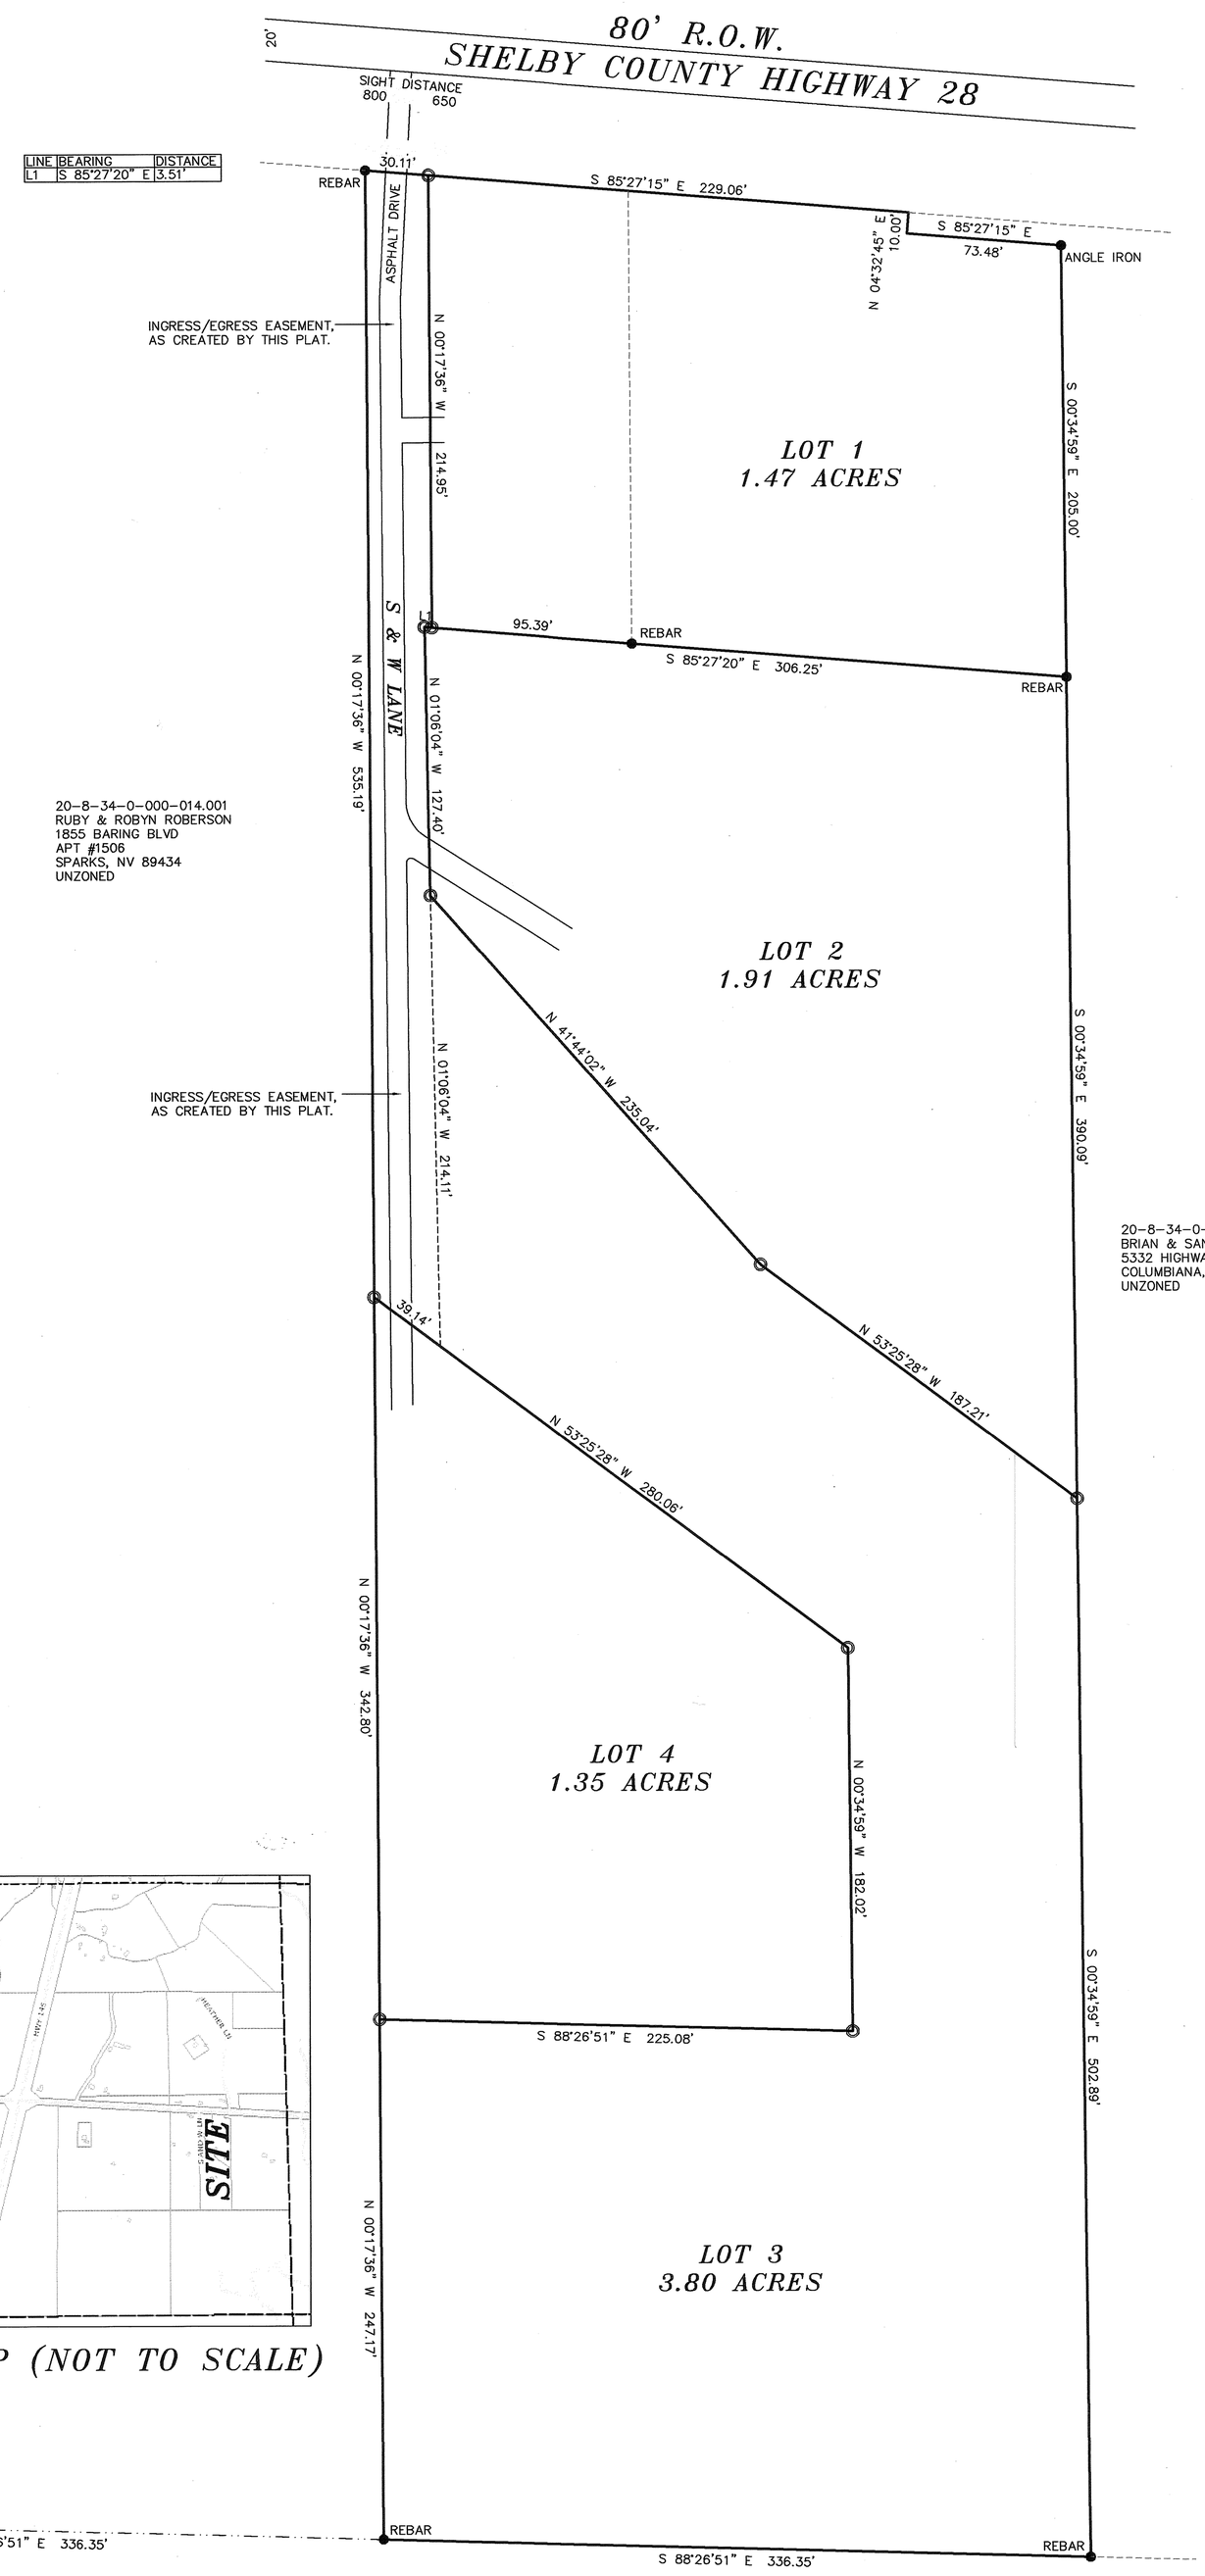

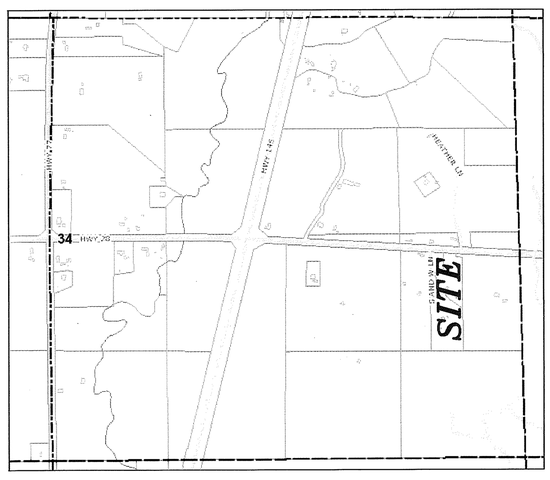

VICINITY MAP (NOT TO SCALE)

LEGEND

- IRON PIN FOUND 1/2" OUTSIDE DIAMETER
- # 5 REBAR SET WITH CAP STAMPED. (IPS)
- UTILITY POLE.
- I.P.S. – IRON PIN SET
- ROW – RIGHT OF WAY.
- 1/4 – 1/4 TIE
- OVERHEAD UTILITY LINE(S).
- FENCE.
- CONCRETE.
- REC. – RECORDED
- NOT TO SCALE.
- AC. – ACRES.
- ℄ – CENTERLINE
- D.B. – DEED BOOK.
- M.B. – MAP BOOK
- P.B. – PLAT BOOK
- PG. – PAGE.
- ESMT – EASEMENT.
- M B L – MINIMUM BUILDING LINE

RODNEY SHIFLETT SURVEYING
P.O. BOX 204
COLUMBIANA, ALABAMA 35051
TEL. 205–669–1205 FAX. 205–669–1298
JOB #18613

Map Book 50 Page 63