Map Book 54 Page 78

20210729000366130 1/1 $34.00
Shelby Cnty Judge of Probate, AL
07/29/2021 09:45:55 AM FILED/CERT

STATE OF ALABAMA
SHELBY COUNTY
JANUARY 4, 2021

The undersigned, Rodney Shiflett, a Licensed Land Surveyor, State of Alabama, J. Scott Davidson, Rachel Davidson, Johnny Jones and Vickie Jones, as owner(s), hereby certify that this plat or map was made pursuant to a survey made by said surveyor and that said survey and this plat or map was made at the instance of said owner; that this plat or map is a true and correct map of lands shown therein known as, DAVIDSON ACRES, showing the sub-divisions into which it is proposed to divide said lands, giving the lengths and bearings of each lot line and its number, showing the streets, alleys and public grounds, giving the length and width and name of each street as well as the number of each lot and showing the relation to the government survey, and that iron pins have been found or installed at all lot corners and curve points as shown and are designated by small open circles for set irons and small closed circles for found irons on said plat or map. Said owners also certifies that they are the owner of said lands and that the same is not subject to any mortgage, except a mortgage held by Firstbank Mortgage. I further state that all parts of this survey and drawing have been completed in accordance with the current requirements of the Standards of Practice for the Practice of Land Surveying in the State of Alabama to the best of my knowledge, information and belief.

In witness thereof, said surveyor executed these presents this 4TH day of JANUARY, 2021.

By: Rodney S. Shiflett Date: 1/4/2021
Rodney Shiflett, P.L.S. #21784
P.O. Box 204
Columbiana, AL 35051
205-669-1205

ALABAMA LICENSED PROFESSIONAL No. 21784 LAND SURVEYOR RODNEY Y. SHIFLETT

I, Heather Letts, a Notary Public in and for said county and state, do hereby certify that Rodney Shiflett, whose name is signed to the foregoing certificate as surveyor, and who is known to me, acknowledged before me, on this date, that after being duly informed of the contents of said certificate, does execute same voluntarily as such individual with full authority thereof.

Given under my hand and seal this the 4TH day of JANUARY, 2021.

Heather Letts
Notary Public — My Commission Expires 10/15/2023

Heather Letts My Commission Expires Notary Public 10/15/2023 Alabama State at Large

By: J. Scott Davidson Date 1/22/21

I, the undersigned, a Notary Public in and for said county and state, do hereby certify that, J. Scott Davidson, whose name is signed to the foregoing certificate as owner, and who is known to me, acknowledged before me, on this date that after being duly informed of the contents of said certificate, do execute same voluntarily as such individuals with full authority thereof.

Given under my hand and seal this the 22 day of January, 2021.

Heather Letts
Notary Public — My Commission Expires 10-15-23

Heather Letts My Commission Expires Notary Public 10/15/2023 Alabama State at Large

By: Rachel Davidson Date 1/22/21
Rachel Davidson

I, the undersigned, a Notary Public in and for said county and state, do hereby certify that, Rachel Davidson, whose name is signed to the foregoing certificate as owner, and who is known to me, acknowledged before me, on this date that after being duly informed of the contents of said certificate, do execute same voluntarily as such individuals with full authority thereof.

Given under my hand and seal this the 22 day of January, 2021.

Heather Letts
Notary Public — My Commission Expires 10-15-23

Heather Letts My Commission Expires Notary Public 10/15/2023 Alabama State at Large

By: Mark Kelly Date July 21, 2021
Firstbank Mortgage
~~Zane Broadhead~~ (officer) Mark Kelbaugh, Vice President

I, the undersigned, a Notary Public in and for said county and state, do hereby certify that, Zane Broadhead, whose name is signed to the foregoing certificate as mortgagee, and who is known to me, acknowledged before me, on this date that after being duly informed of the contents of said certificate, do execute same voluntarily as such individuals with full authority thereof.

Given under my hand and seal this the 21st day of July, 2021.

Notary Public — My Commission Expires February 24, 2026

SETH L. RUBY
NOTARY PUBLIC
STATE OF NEW JERSEY
ID # 50152651
MY COMMISSION EXPIRES FEB. 24, 2026

By: Johnny Jones Date 2/18/21

I, the undersigned, a Notary Public in and for said county and state, do hereby certify that, Johnny Jones, whose name is signed to the foregoing certificate as owner, and who is known to me, acknowledged before me, on this date that after being duly informed of the contents of said certificate, do execute same voluntarily as such individuals with full authority thereof.

Given under my hand and seal this the 18 day of February, 2021.

Heather Letts
Notary Public — My Commission Expires 10-15-23

Heather Letts My Commission Expires Notary Public 10/15/2023 Alabama State at Large

By: Vickie Jones Date 2/18/21
Vickie Jones

I, the undersigned, a Notary Public in and for said county and state, do hereby certify that, Vickie Jones, whose name is signed to the foregoing certificate as owner, and who is known to me, acknowledged before me, on this date that after being duly informed of the contents of said certificate, do execute same voluntarily as such individuals with full authority thereof.

Given under my hand and seal this the 18 day of February, 2021.

Heather Letts
Notary Public — My Commission Expires 10-15-23

Heather Letts My Commission Expires Notary Public 10/15/2023 Alabama State at Large

Shelby County Planning Commission Date 7/29/2021

Shelby County Engineer Date 7/29/2021

Fire Chief Date 7/28/21

SHELBY COUNTY HEALTH DEPARTMENT Date 7/28/21
(For recording purposes only.)

THE LOTS ON THE PLAT ARE SUBJECT TO APPROVAL OR DELETION BY THE SHELBY COUNTY HEALTH DEPARTMENT. NO REPRESENTATION IS MADE THAT ANY LOT ON THIS PLAT WILL ACCOMMODATE AN ONSITE SEWAGE SYSTEM (OSS). THE APPROPRIATENESS OF A LOT FOR WASTEWATER (SEWAGE) TREATMENT AND DISPOSAL SHALL BE DETERMINED WHEN AN APPLICATION IS SUBMITTED. IF PERMITTED, THE LOT APPROVAL MAY CONTAIN CONDITIONS WHICH RESTRICT THE USE OF THE LOT OR OBLIGATE OWNERS TO SPECIAL MAINTENANCE AND REPORTING REQUIREMENTS, AND THESE ARE ON FILE WITH THE SAID HEALTH DEPARTMENT AND ARE MADE PART OF THIS PLAT AS IF SET OUT HEREON.

FINAL PLAT OF

DAVIDSON ACRES

A MINOR SUBDIVISION SITUATED IN THE SE 1/4 OF SECTION 9 AND THE SW 1/4 OF SECTION 10, TOWNSHIP 24 NORTH, RANGE 15 EAST, SHELBY COUNTY, ALABAMA.

7.01 TOTAL ACREAGE OF UNZONED SUBJECT PROPERTY

PREPARED FOR:
SCOTT & RACHEL DAVIDSON
7535 HIGHWAY 47
COLUMBIANA, AL 35051

PREPARED BY:
RODNEY SHIFLETT
P.O. BOX 204
COLUMBIANA, AL 35051
205-669-1205

PREPARED FOR:
JOHNNY & VICKIE JOHNSON
2548 SADLER RIDGE ROAD
MCCALLA, AL 35111

THE PURPOSE OF THIS SUBDIVISION IS TO DIVIDE 7.01 ACRES FROM ACREAGE, FOR RESIDENTIAL USE.

OPEN PIPE

SHELBY COUNTY NOTES:

A. ALL EASEMENTS ON THIS MAP ARE FOR PUBLIC UTILITIES, SANITARY SEWER, STORM SEWERS, STORM DITCHES AND MAYBE USED FOR SUCH PURPOSES TO SERVE THE PROPERTY BOTH WITHIN AND WITHOUT THE SUBDIVISION. SHELBY COUNTY IS NOT RESPONSIBLE FOR THE MAINTENANCE OF ANY EASEMENTS SHOWN ON THIS PLAT OUTSIDE OF THE PUBLIC RIGHT-OF-WAY.

B. CONTRACTOR AND/OR DEVELOPER ARE RESPONSIBLE FOR PROVIDING BUILDING SITES FREE OF DRAINAGE PROBLEMS.

C. NO FURTHER SUBDIVISION OF ANY PARCEL SHOWN HEREON SHALL BE ALLOWED WITHOUT THE PRIOR APPROVAL OF THE SHELBY COUNTY PLANNING COMMISSION.

D. DRIVEWAY(S) SHALL BE RESTRICTED TO THE LOCATION(S) SHOWN ON THIS PLAT. DRIVEWAY ACCESS PERMIT REQUIRED PRIOR TO INSTALLATION OF DRIVEWAY(S). CONTACT THE SHELBY COUNTY HIGHWAY DEPARTMENT AT 669-3880 TO OBTAIN ACCESS PERMIT.

E. THIS ENTIRE PROPERTY IS LOCATED IN FLOOD ZONE 'X', AS SHOWN ON THE LATEST FEDERAL INSURANCE RATE MAPS, PANEL # 01117C 0555 E, DATED FEBRUARY 20, 2013.

F. MAINTENANCE OF DETENTION PONDS AND ALL ASSOCIATED STRUCTURES AND APPURTENANCES ARE THE RESPONSIBILITY OF THE HOMEOWNERS ASSOCIATION.

G. ANY CONSTRUCTION OR ENCROACHMENT IN A DESIGNATED FLOOD PLAIN MUST COMPLY WITH THE SHELBY COUNTY FLOOD DAMAGE PREVENTION ORDINANCE.

H. NO ENCROACHMENTS, INCLUDING STRUCTURES OR FILL MATERIAL, SHALL BE PLACED WITHIN A DESIGNATED FLOOD PLAIN UNLESS AND UNTIL A FLOOD PLAIN DEVELOPMENT PERMIT HAS BEEN SUBMITTED AND APPROVED BY THE COUNTY ENGINEER. ALL DEVELOPMENT WITHIN A DESIGNATED FLOOD PLAIN MUST COMPLY WITH THE SHELBY COUNTY FLOOD DAMAGE PREVENTION ORDINANCE.

I. SHELBY COUNTY IS NOT NOW, NOR WILL BE IN THE FUTURE, RESPONSIBLE FOR THE MAINTENANCE OF PRIVATE ROADS OR EASEMENTS SHOWN ON THIS PLAT.

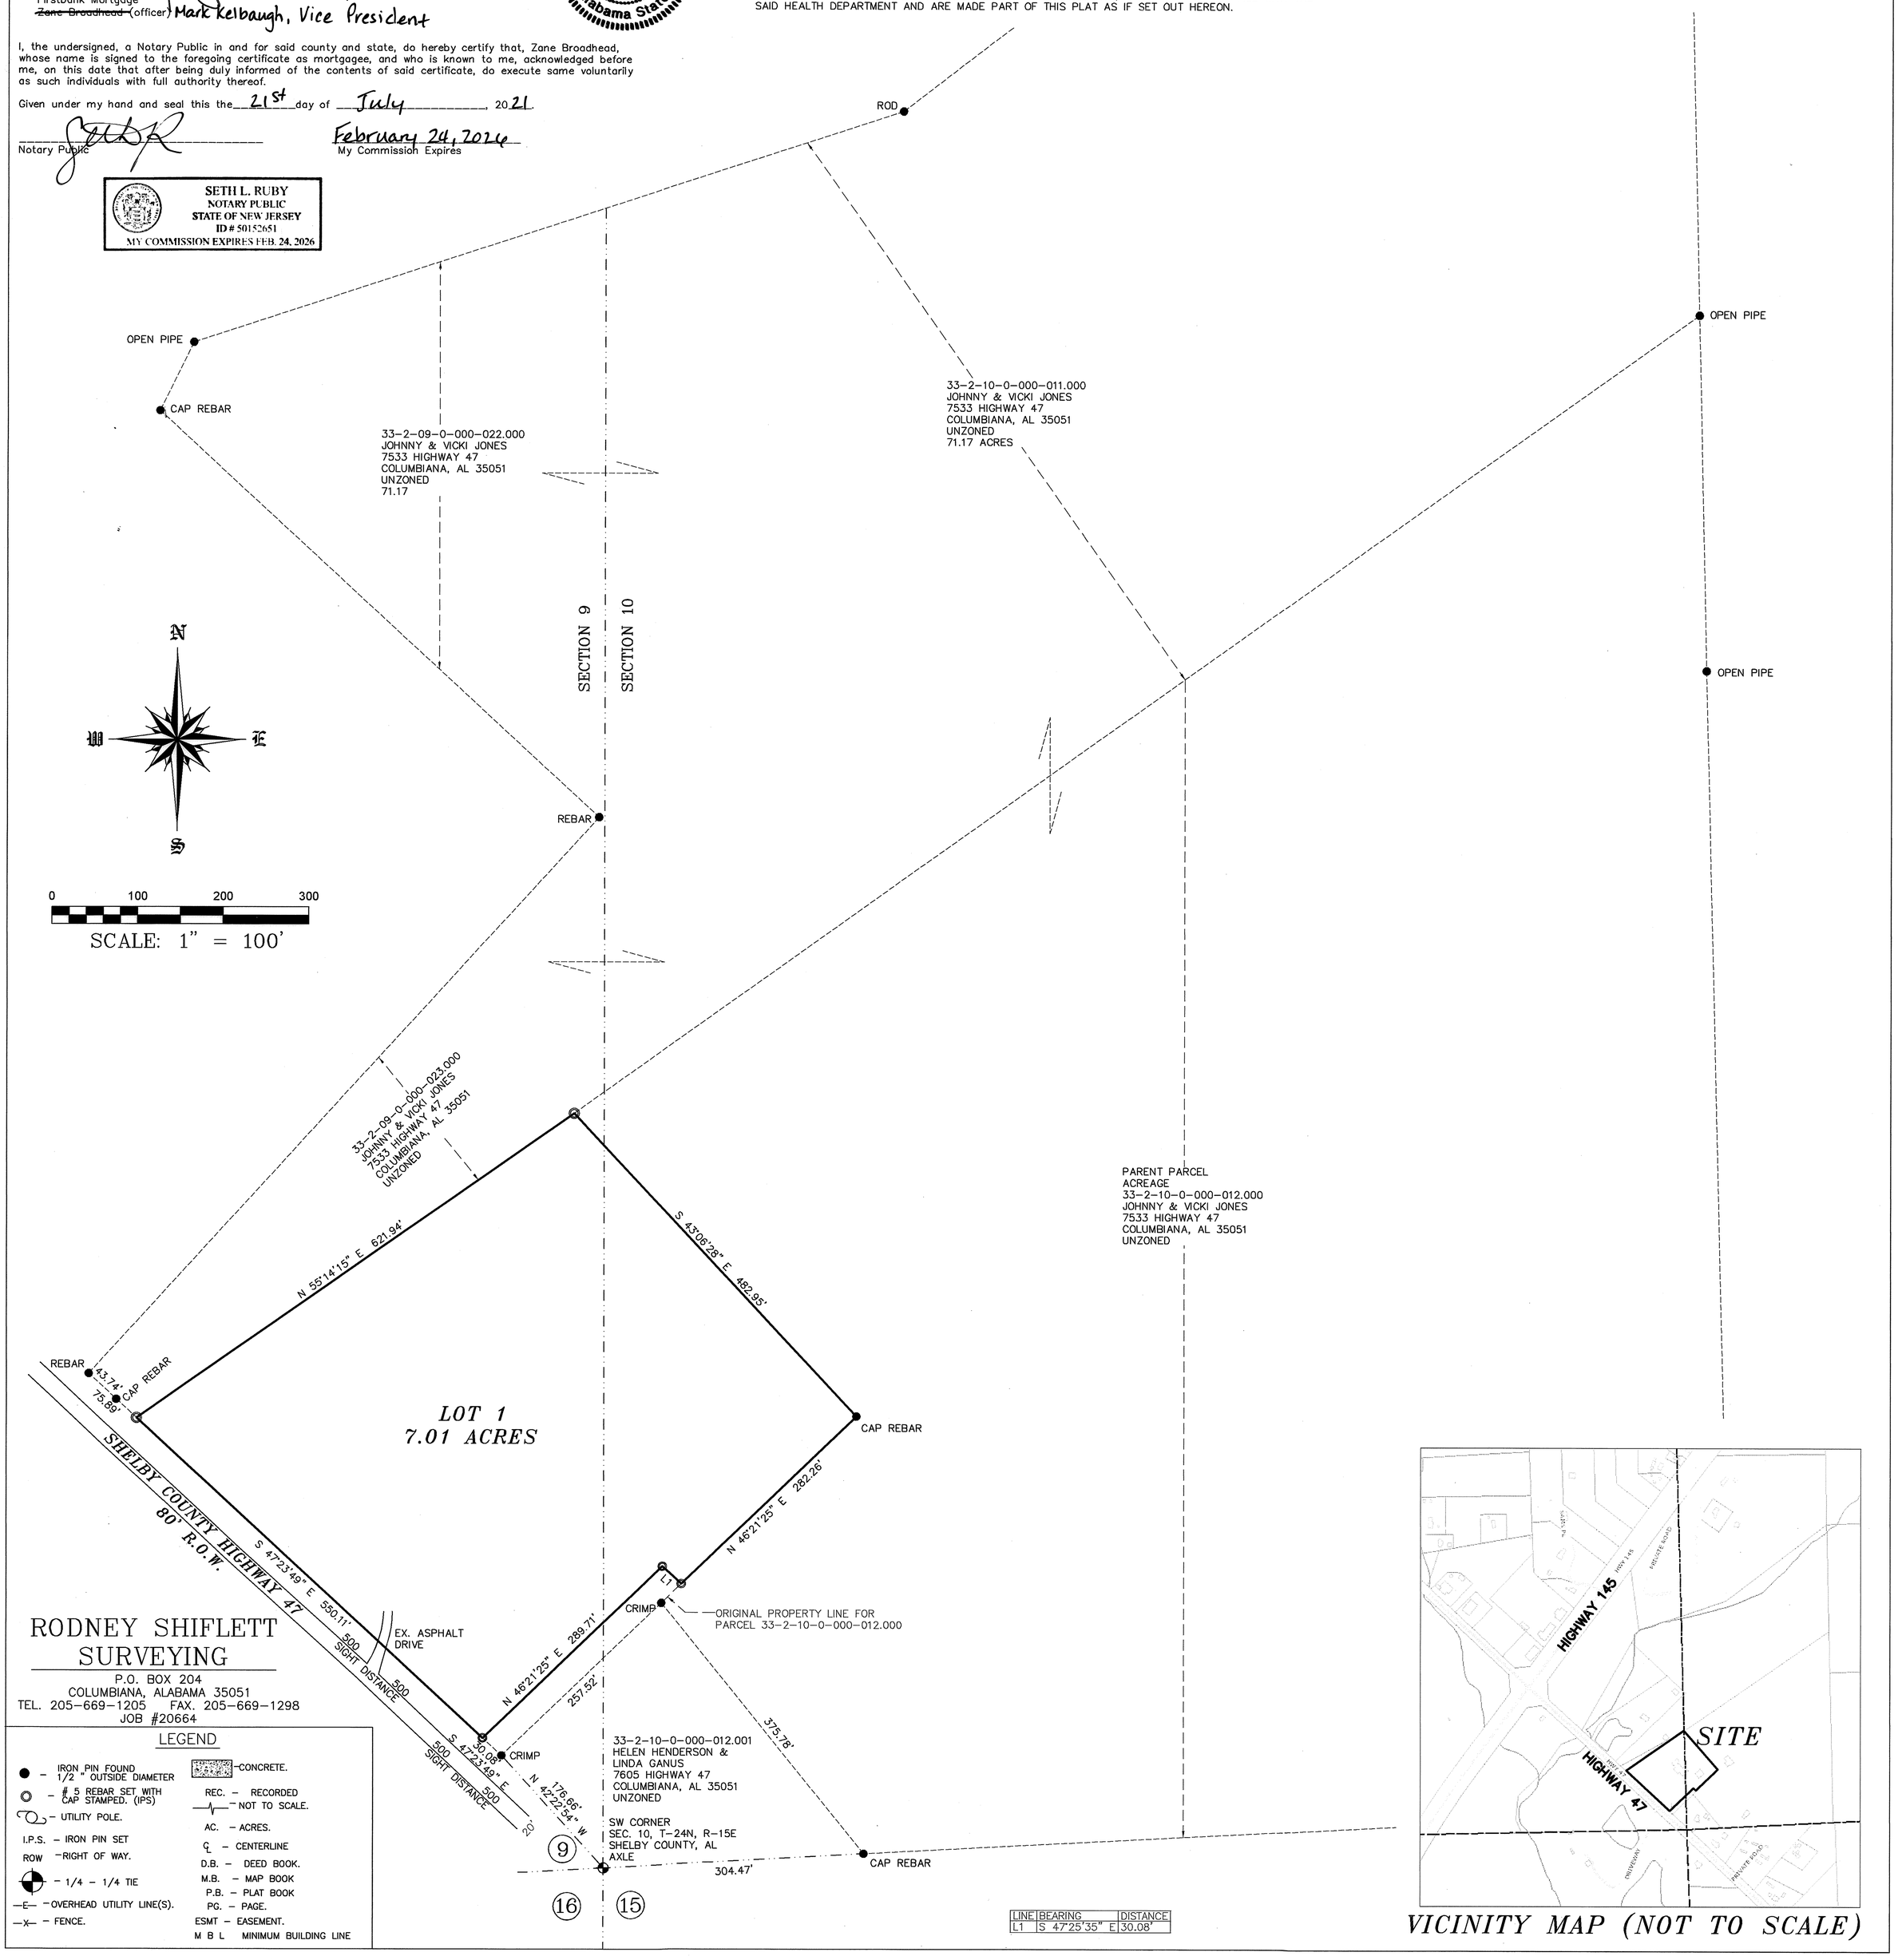

LINE	BEARING	DISTANCE
L1	S 47°25'35" E	30.08'

VICINITY MAP (NOT TO SCALE)