Page 43.1

State of Alabama
Shelby County

I, J. Fitzgerald Allen, Civil Engineer & Surveyor do hereby certify that the accompanying map or plat of Christians Addition to Shelby is a correct plat of the survey made by me according to a deed of J.P. Christians and J.S. Stamps located in the NW of NW of Section 15 T 22 R 1 East in the NE of the NE of Sec 13 T 22 R 1 W Shelby County, a subdivision of said property into blocks, lots and streets as shown on annexed map.

Given under my hand this 31st day of March 1890.

J. Fitzgerald Allen

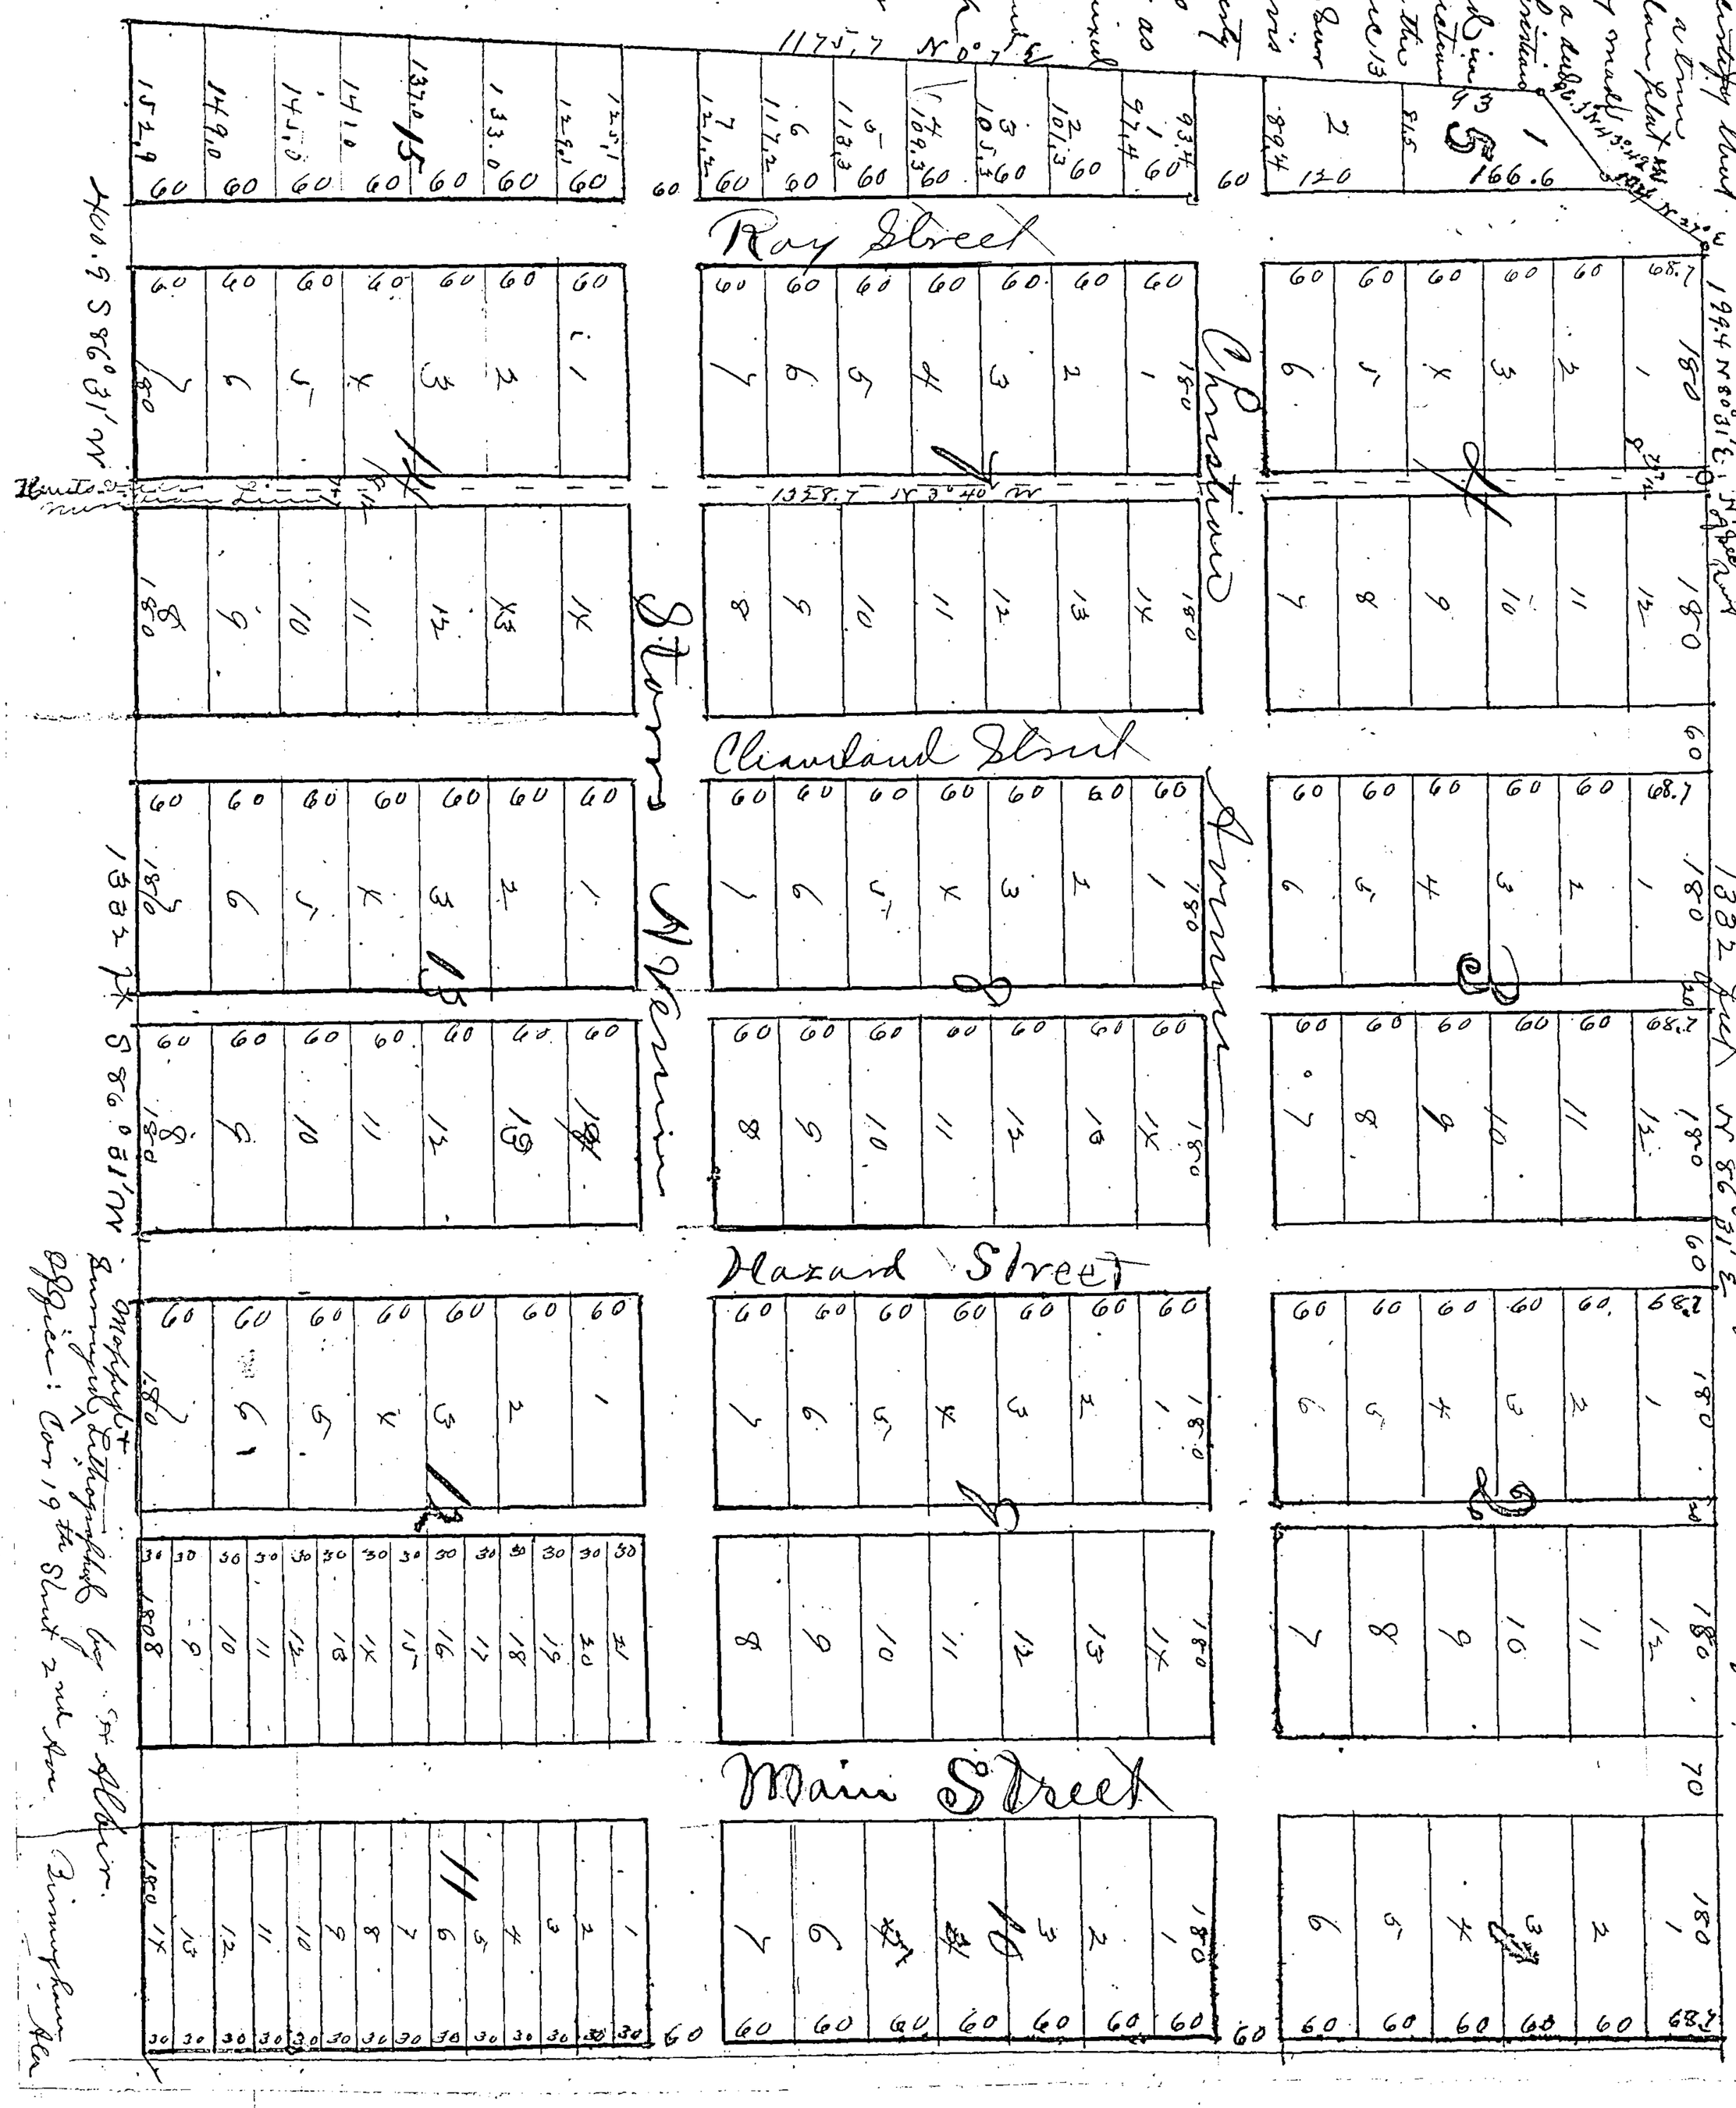

I J.L. McLaw a Justice of the Peace in and for said County hereby certify that J.P. Christians & J.S. Stamps known to me to be the owners of the land platted & mapped as shown by this map and plat acknowledged before me on this day that they had the same surveyed and platted for the purpose of creating a town to be called Christians addition to Shelby Ala and that they voluntarily adopted and accepted map and plat. That they reserved unto themselves all legal street reservation that may be required in the development of the

of the City together with the right to lay gass Electric water &
Motor line in and upon said Streets
Witness my hand ~~and seal~~ this 10th day of April 1890
J.P. Christian. J.S. Storrs. J. F. McLane JP

Filed for Record April 10th 1890 & Record
R W Cobb Judge of Probate