B. L. Moore as Administrator Etal of A. M. Elliott deceased to South & North Ala. R.R. Co Right of Way Ded.

The State of Alabama, } Know all men by these
Shelby County. } presents that I, B. L. Moore of Shelby County, Alabama, as Administrator of the Estate of A. M. Elliott deceased; for and in consideration of the sum of two hundred ($200.00) Dollars to me in hand paid by the South & North Alabama Railroad Company, a body corporate chartered by acts of the Legislature of Alabama, the receipt of which is hereby acknowledged, I the said B. L. Moore as Administrator acting under the authority granted in said charter, do grant, bargain, sell and convey unto the said South & North Alabama Railroad Company the right of way for its Siluria Hill new line of railroad to be one hundred (100) feet wide being fifty (50) feet wide on each side of the center line of its said railroad as now located to be constructed on, over and across the Southeast quarter of Southwest quarter of Section twelve (S. E. ¼ of S. W. ¼ Sec. 12) and the Northeast quarter of Northwest quarter of section thirteen (N. E. ¼ of N. W. ¼ Sec 13) all being in Township twenty one (21) South, Range Three (3) West of Huntsville Meridian and being situated in Shelby County, Alabama Map is hereto attached showing certified of location and map a part of deed. To have and to

hold to the said B.L. Moore as administrator have hereunto set my hand and seal this the 20th day of August 1901.

B. L. Moore as administrator etc

The State of Alabama,
Shelby County. } I, A. P. Longshore Judge Probate in and for said County and State, hereby certify that B.L. Moore whose name is signed to the foregoing conveyance, who is known to me and also known to me to be the administrator of the Estate of A.M. Elliott, deceased, acknowledged before me on this day, that being informed of the contents thereof he voluntarily executed the same on the day the same bears date in behalf of said Estate. Given under my hand, this 20th day of August A. D. 1901.

A. P. Longshore
Judge of Probate

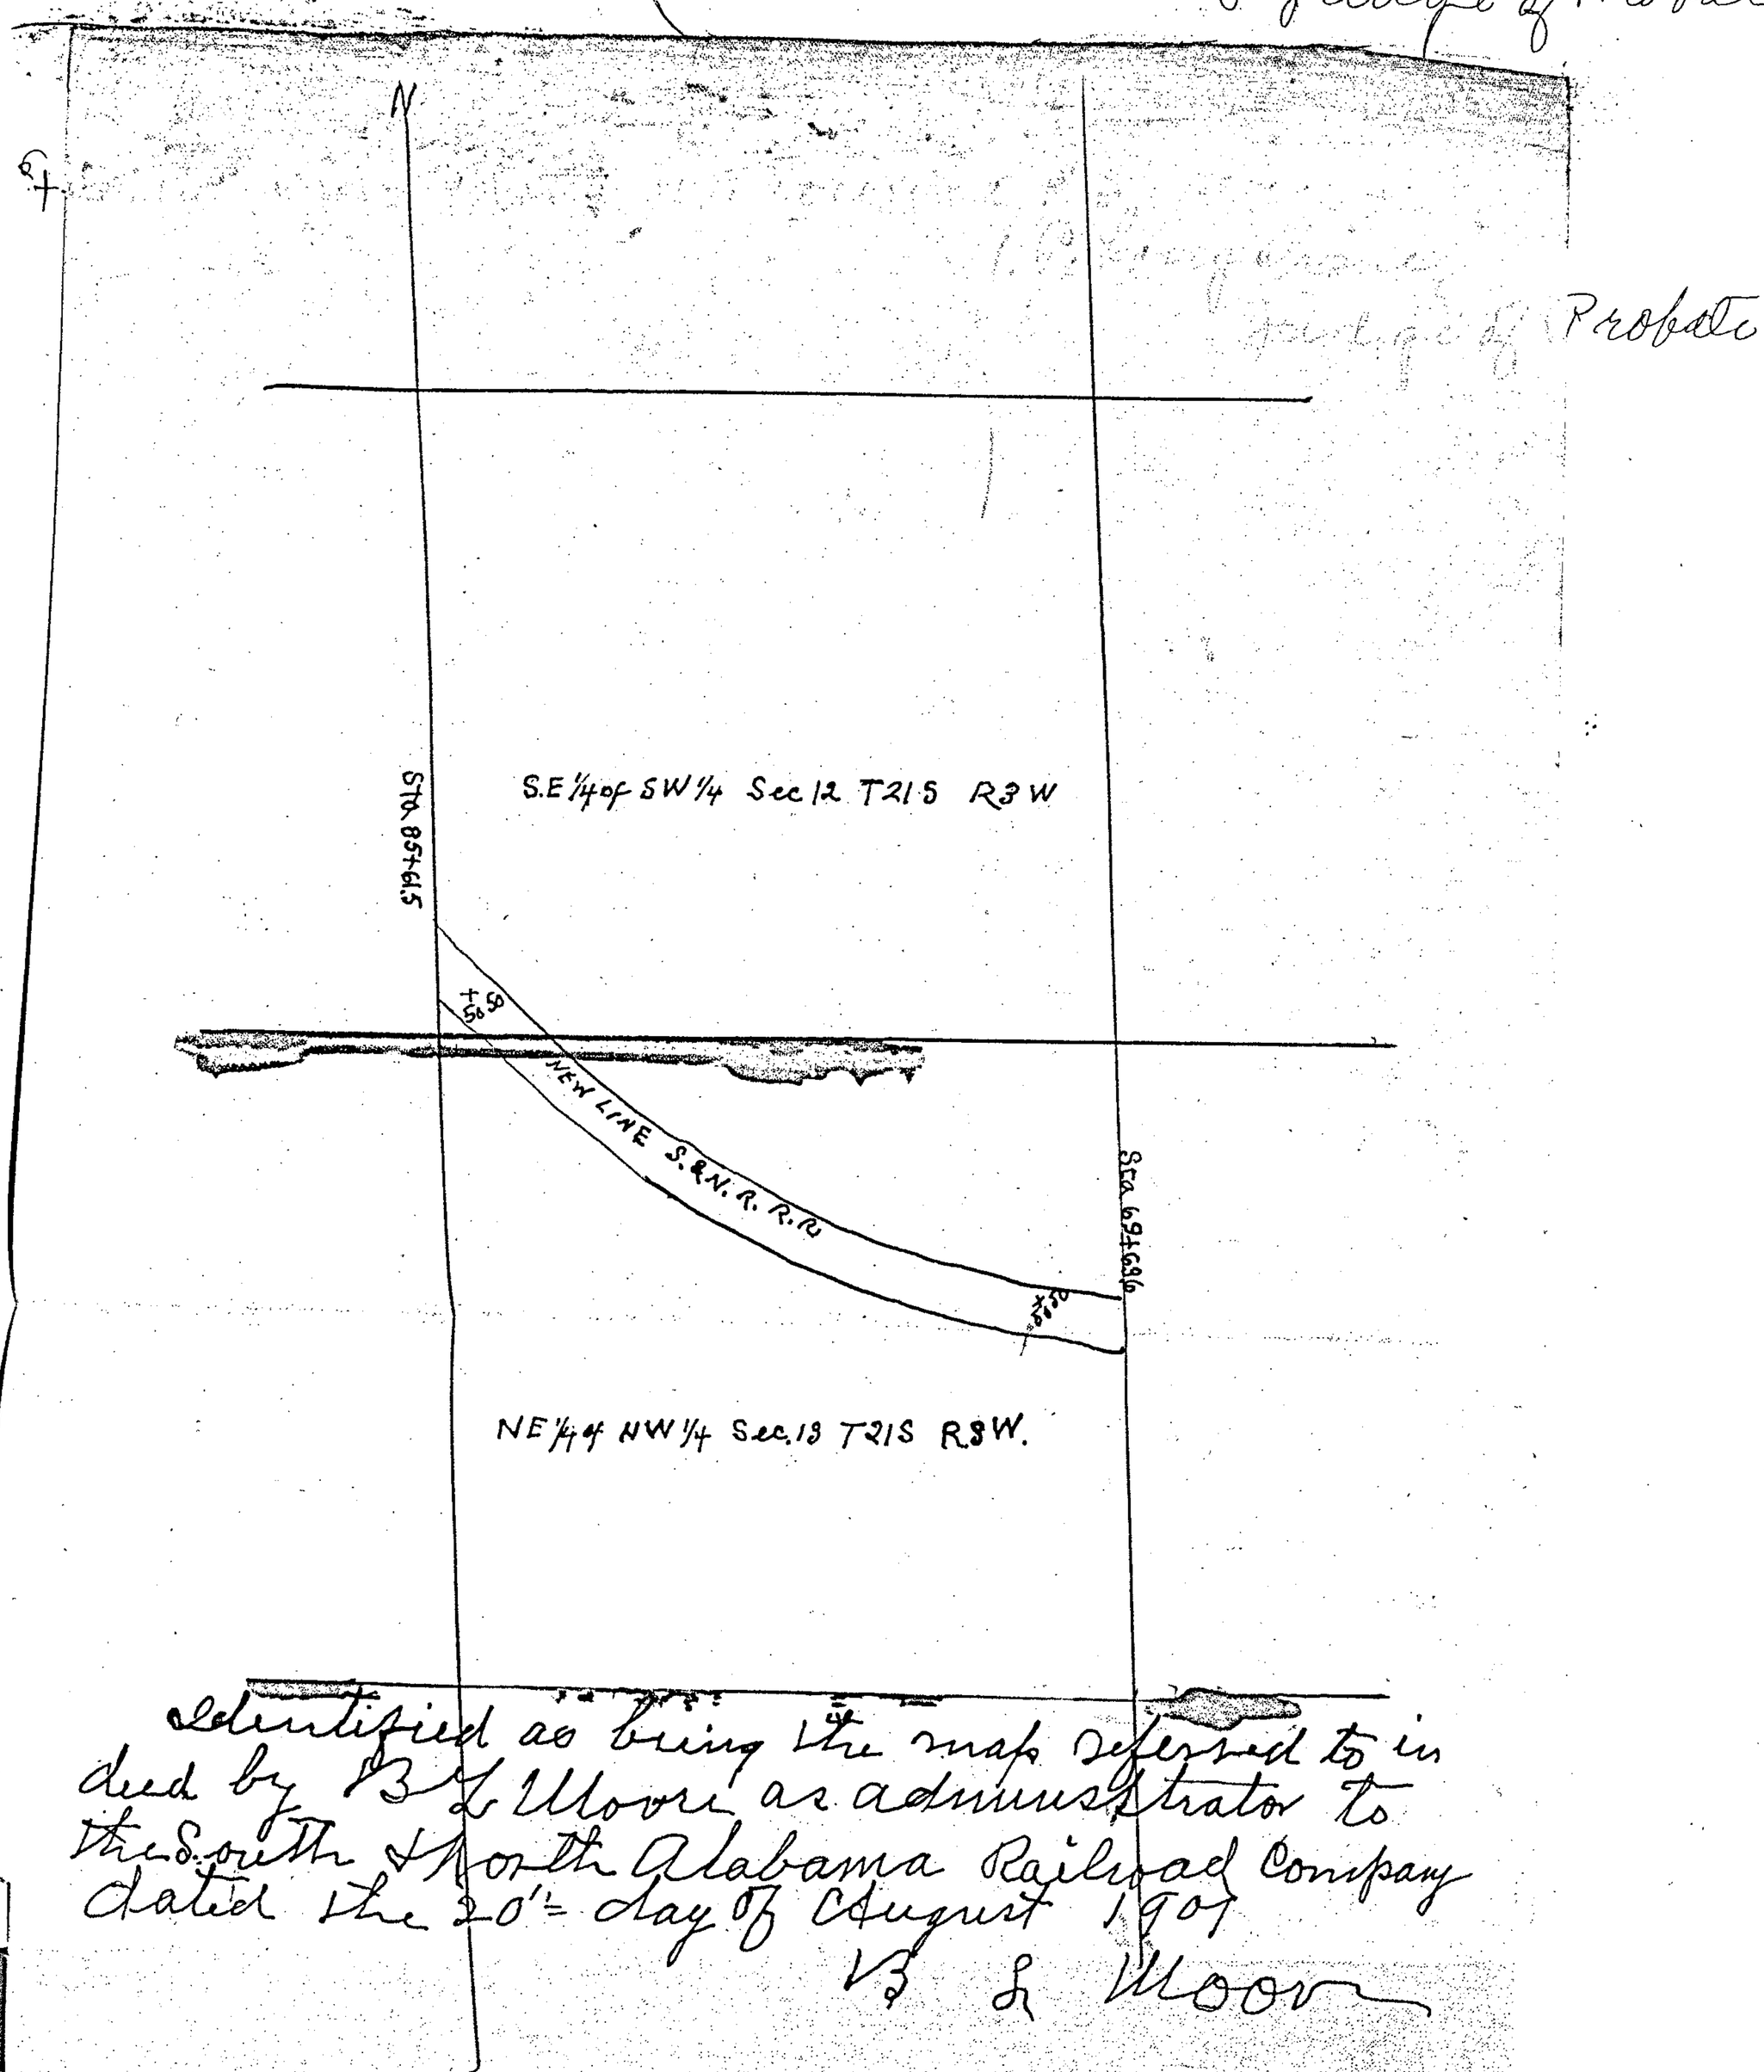

Identified as being the map referred to in deed by B L Moore as administrator to the South & North Alabama Railroad Company dated the 20th day of August 1901

B L Moore