BOOK 3 PAGE 6

FILED 15 DEC. 1910

STATE OF ALABAMA
JEFFERSON COUNTY }

I, William E. Putnam, a civil engineer and surveyor, do hereby certify that I have surveyed, platted and divided the property of the Birmingham Acreage Company in the South half of the Southwest Quarter, West half and the Northeast Quarter of the Southeast Quarter, and the North half of the Northwest Quarter, and the East half of Sec. 18 Township 18 South Range 2 East as shown on this map, and that the dimensions and divisions recorded on this map are correct, to the best of my knowledge and belief.

Witness my hand this the 20 day of July, 1910

William E. Putnam C.E.

We, the undersigned, do hereby adopt the division as described on this map and do hereby dedicate the streets to the use of the public.

Birmingham Acreage Company
By W. C. Sloss, President

State of Alabama
Jefferson County } I, W. C. Jones, a Notary Public in and for said County in said State, hereby certify that W. C. Sloss, whose name as President of the Birmingham Acreage Company, a corporation, is signed to the foregoing and annexed plat, and who is known to me, acknowledged before me on this day, that being informed of the contents of said plat he executed the same voluntarily for and as the act of said corporation.

Given under my hand this the 27 day of July, 1910.

W. C. Jones
Notary Public.

State of Alabama, Shelby County
I hereby certify, that the within map was filed in my office for record on the 15 day of December, 1910 and duly recorded in map book 1 page 19.

[illegible] Probate Judge.

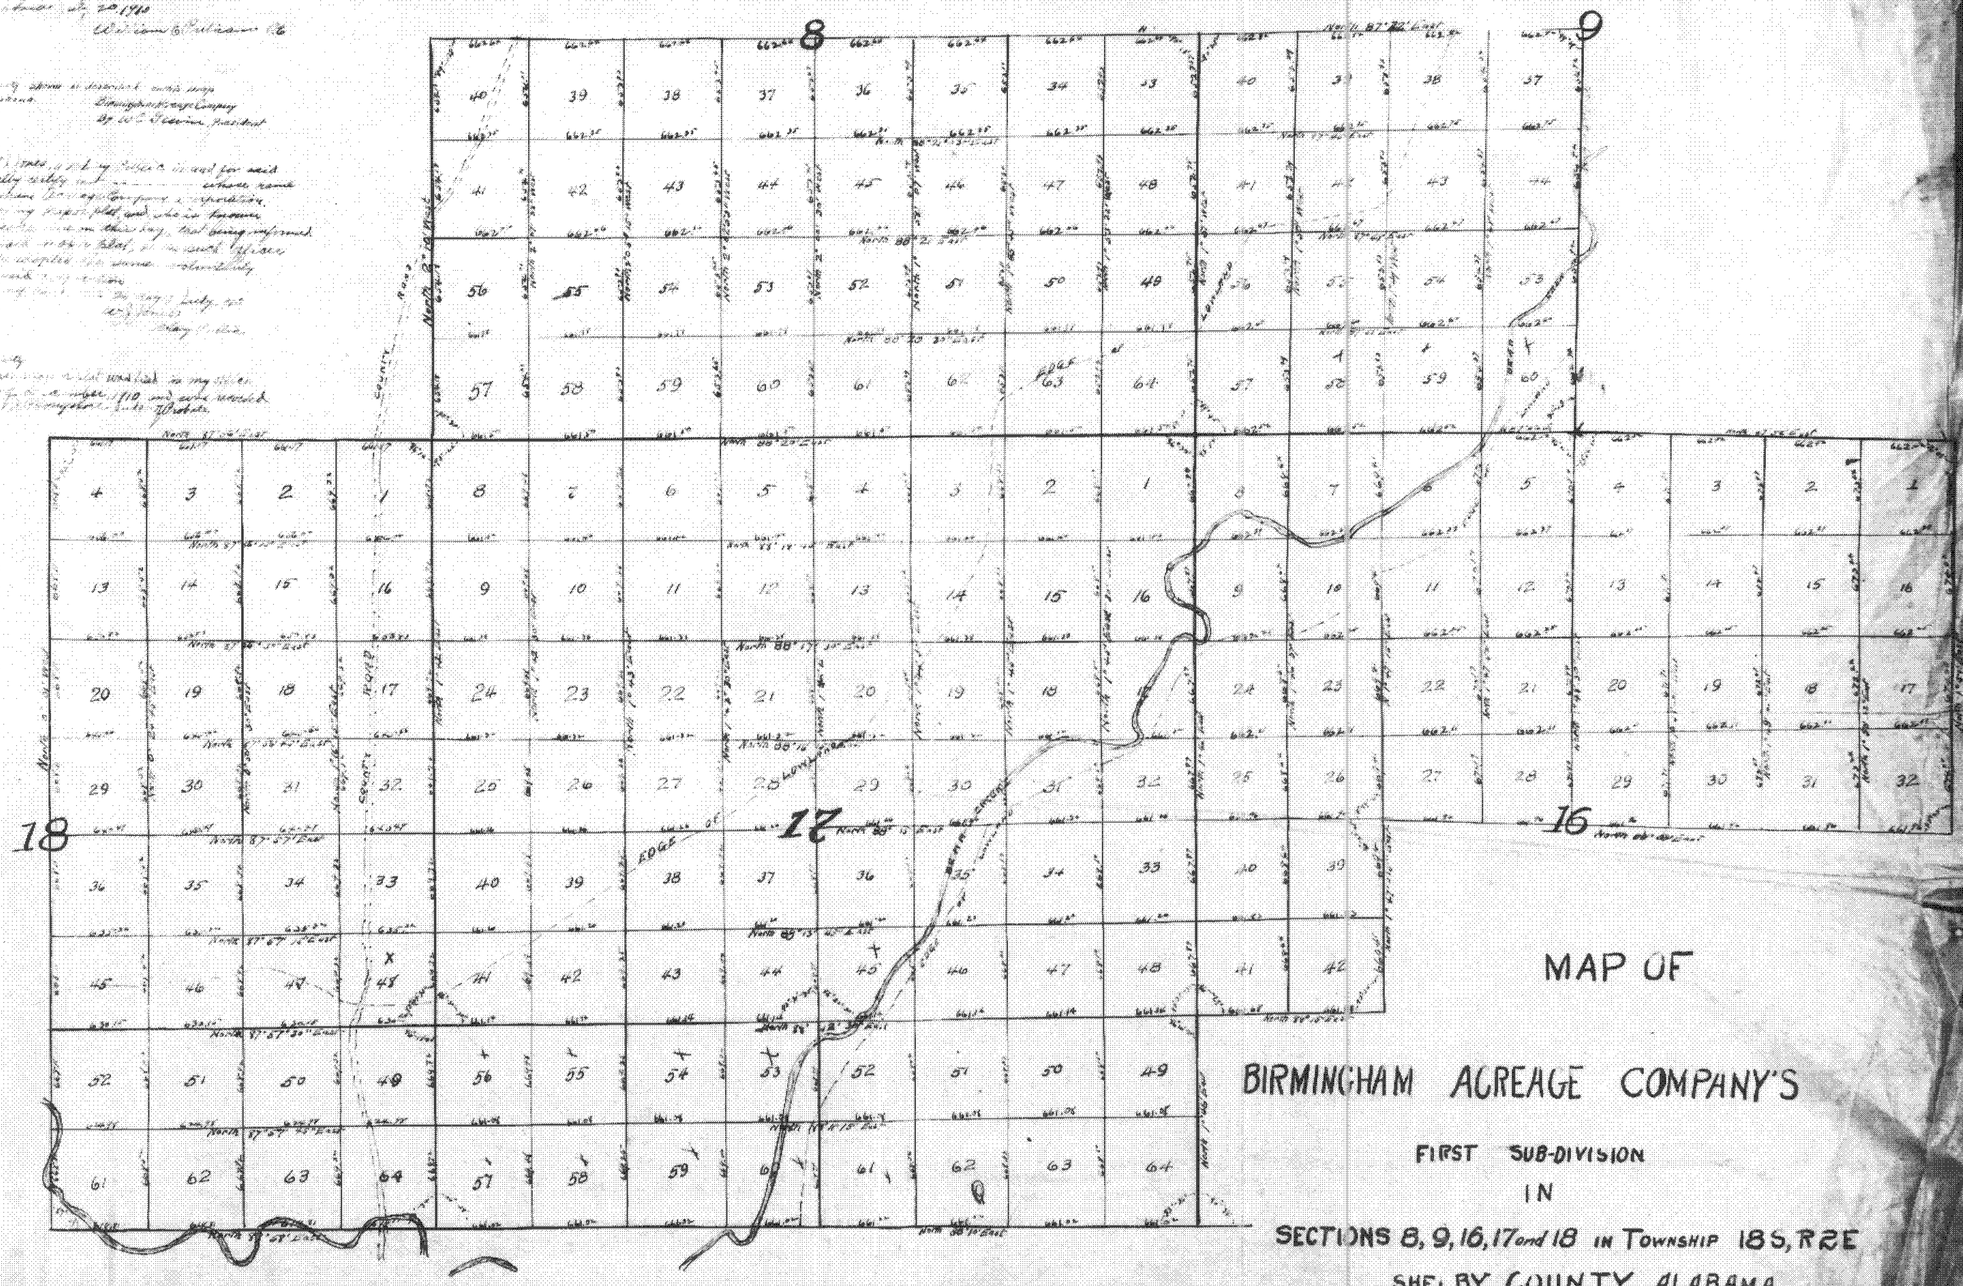


# MAP OF

# BIRMINGHAM ACREAGE COMPANY'S

## FIRST SUB-DIVISION

## IN

## SECTIONS 8, 9, 16, 17 and 18 IN TOWNSHIP 18 S, R 2 E

## SHELBY COUNTY, ALABAMA

Note: Each Block Contains 10 Acres, more or less

Scale 1 inch = 400 feet

July 10, 1910

School AND Putnam
Engineers AND Surveyors
Birmingham Alabama