BOOK 3 PAGE 6

FILED 15 DEC. 1910

STATE OF ALABAMA
JEFFERSON COUNTY } I, William E. Putnam, a Civil Engineer and Surveyor, hereby certify that I have surveyed, and divided and platted the property of the Birmingham Acreage Company in the South half of Sec. 6 [illegible] North half and the [illegible] and the North half of [illegible] and the East half of Sec. 18 Township [illegible] as shown on this map, and that [illegible] recorded on this map are [illegible] survey.

Birmingham, [illegible] July 20, 1910

William E. Putnam C.E.

[illegible] shown or described on this map hereby [illegible] shown.

Birmingham Acreage Company
By W. E. Gesvin, President

State of Alabama
Jefferson County } I, W. [illegible] a Notary Public in and for said County in said State hereby certify that [illegible] whose name as President of Birmingham Acreage Company a corporation is signed to the foregoing [illegible] plat, and who is known to me [illegible] in this day, that being informed of the contents of the said [illegible] plat, he in such officer and with full authority [illegible] the same voluntarily [illegible] of said corporation.

[illegible] July [illegible]

W. J. [illegible]
Notary Public

State of Alabama Jefferson County
I hereby certify that the above map is that was filed in my office for record on the 15 day of December, 1910 and was recorded in map [illegible] 19 [illegible] Probate.

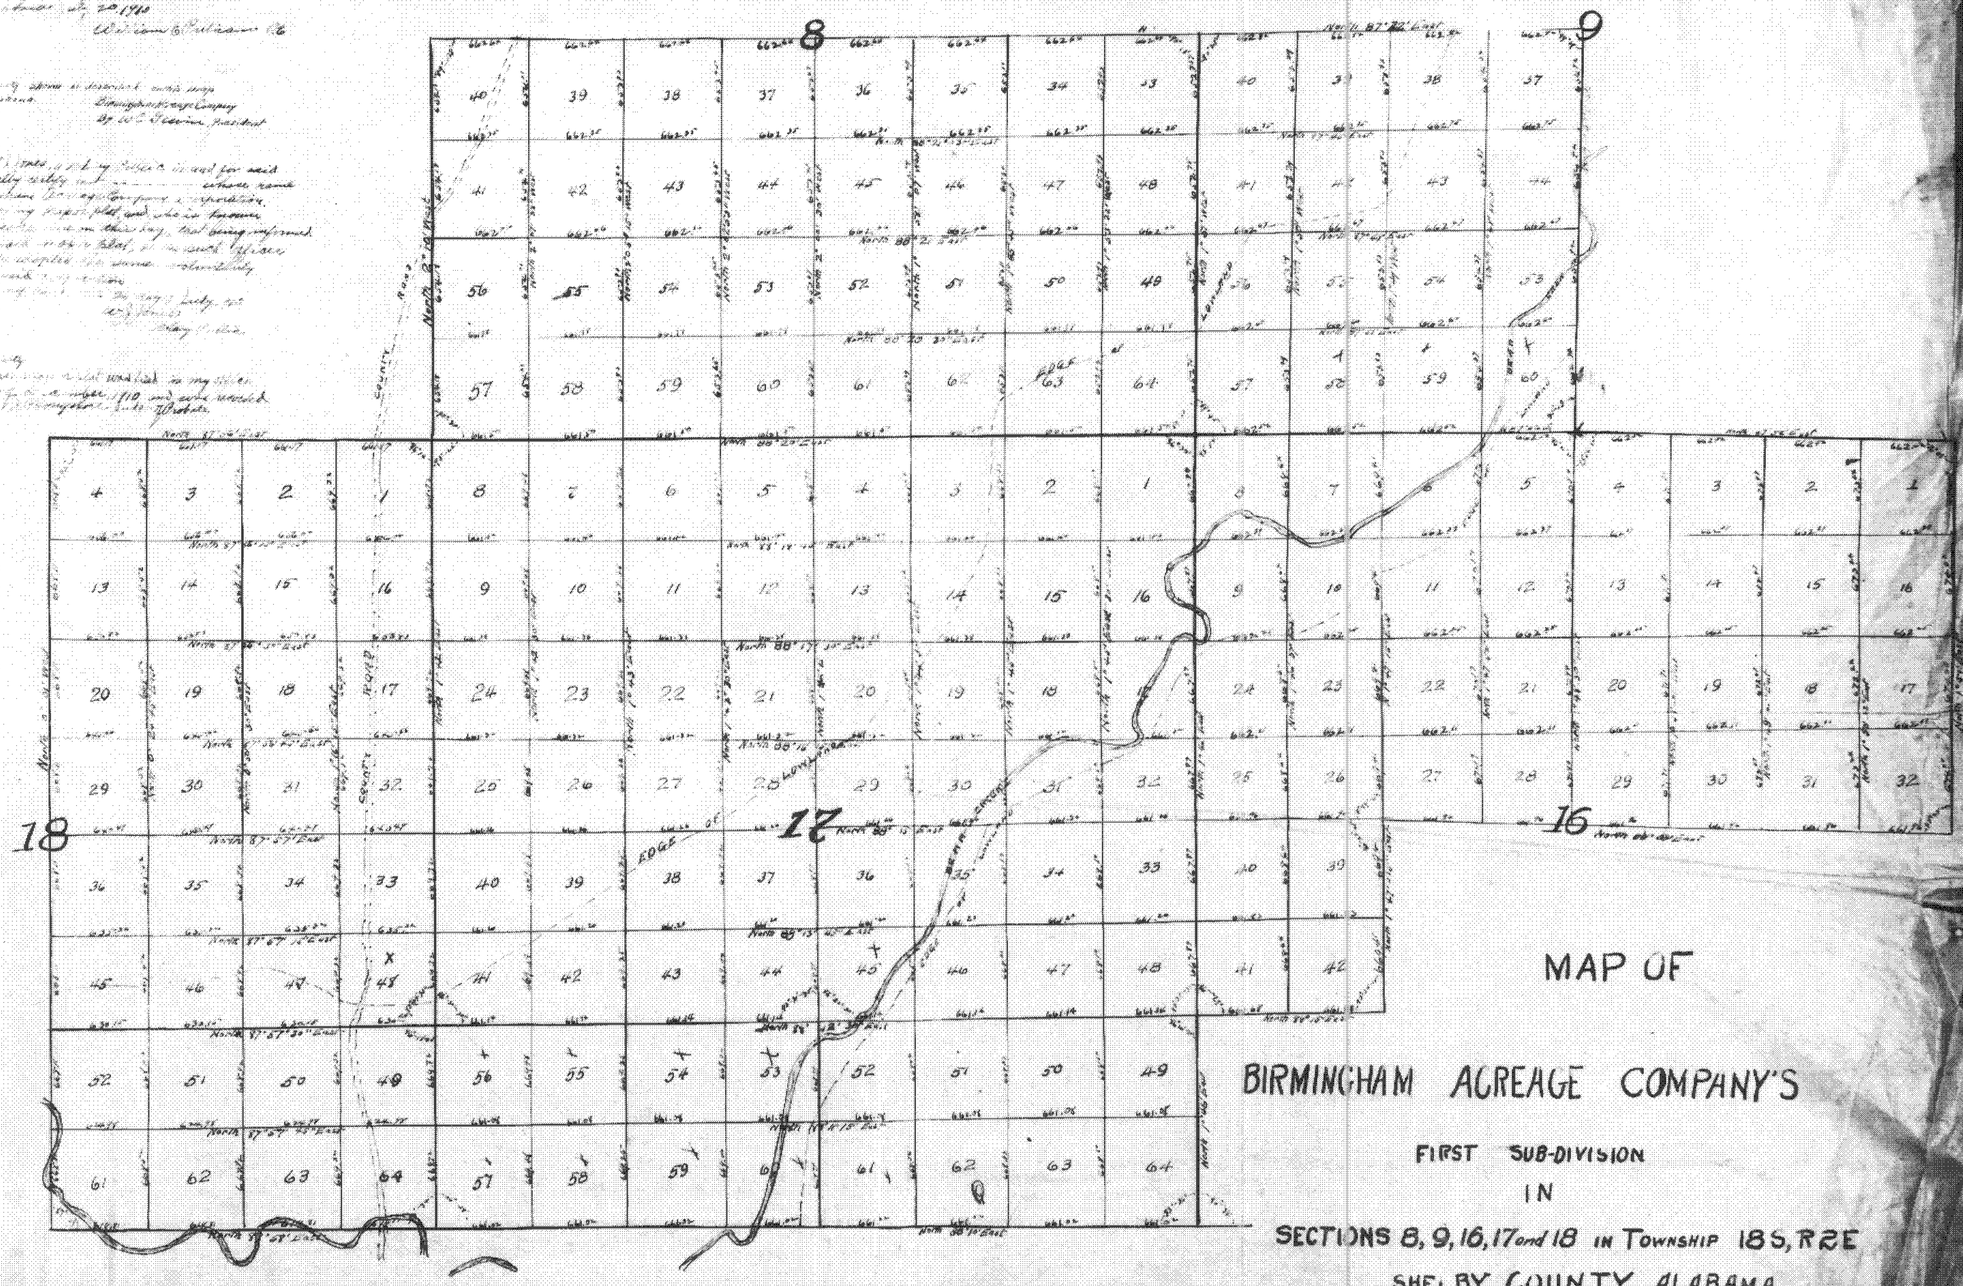

MAP OF

BIRMINGHAM ACREAGE COMPANY'S

FIRST SUB-DIVISION

IN

SECTIONS 8, 9, 16, 17 and 18 IN TOWNSHIP 18S, R2E

SHELBY COUNTY, ALABAMA

Note: Each Block Contains 10 Acres, more or less

Scale 1 inch = 400 feet

July 10, 1910

School AND Putnam
Engineers AND Surveyors
Birmingham Alabama