Filed for record Nov. 12th 1910
Recorded Dec. 1st 1910.
A.P. Longshore
Judge of Probate

J.R. FURMAN'S ADDITION
TO
HELENA

BEING IN THE
SE 1/4 OF SE 1/4 SEC. 10 T. 20 S. R. 3 W.
SHELBY — COUNTY, ALA.
TOTTEN & OHL ENGRS.

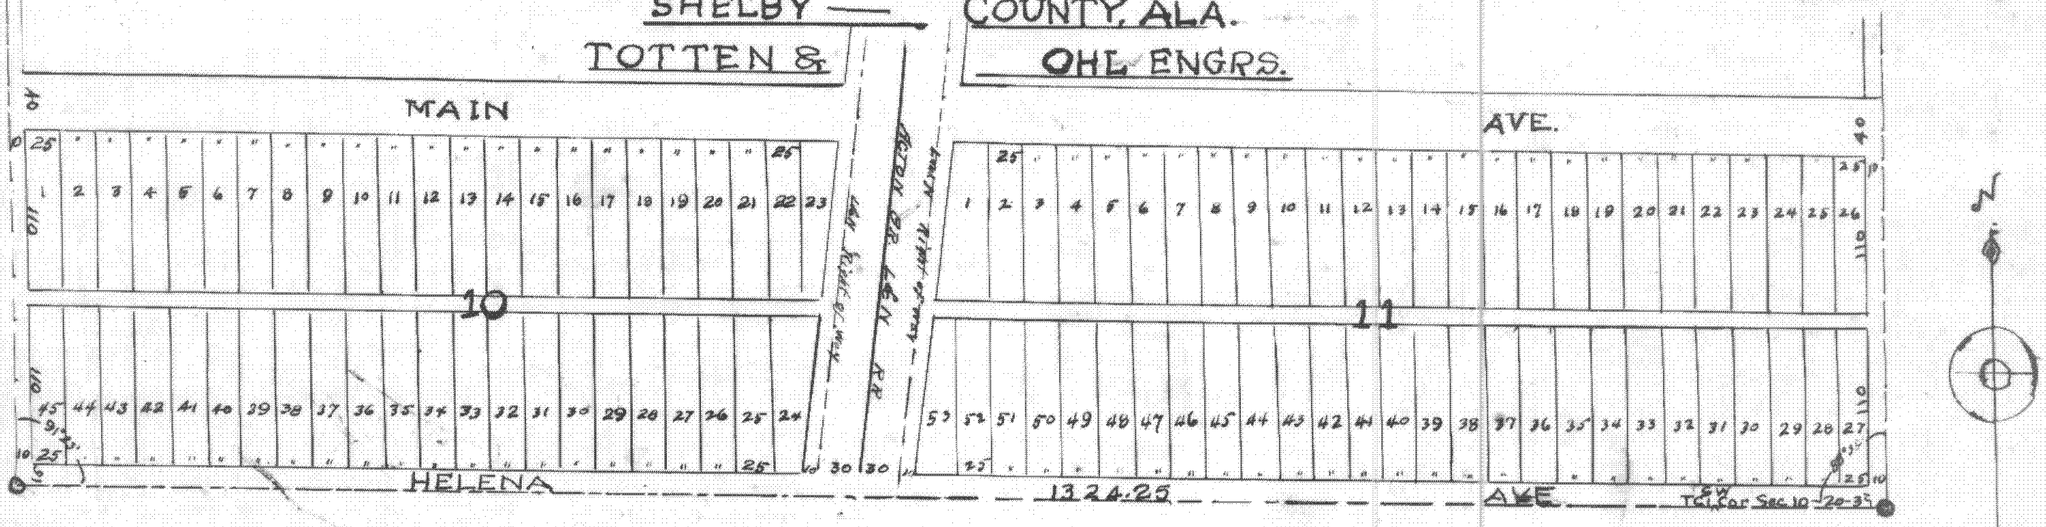

STATE OF ALABAMA }
JEFFERSON COUNTY }

We the undersigned R.L. TOTTEN of Totten & Ohl, Civil Engineers and Surveyors, and J R Furman - - - - owner of the land hereinafter described, do hereby certify that this is a correct plat or map of said land showing the streets, alleys and public grounds and giving the name, width and length of each Street and the number of each lot and block, and showing the relation to the Government Survey of the SE 1/4 of SE 1/4 Section 10 Tw. 20 R 3

In witness whereof we have hereunto set our hands this 31 day of October. 1910

R.L. Totten
Civil Engineer.

Jno R Furman

STATE OF ALABAMA }
JEFFERSON COUNTY }

I, J. C. Albright a notary in and for said state do hereby certify that R.L. TOTTEN of Totten and Ohl. Civil Engineers and J.R. Furman - - - - - owner who are known to me acknowledged before me on this date that being informed of the contents of the above certificate, they signed same voluntarily on the day same bears date

Given under my hand this 31 day of october, 1910

J C Albright
Notary Public