STATE OF ALABAMA }
SHELBY COUNTY }

We the undersigned Robt L. Totten Engr. and John R Furman owner of the land hereinafter described do hereby certify that this is a correct plat or map of the said land showing the streets alleys and public grounds and giving the name, width and length of each street and the number of each lot and block and showing the relation to the Government Survey of the NE cor of the SE¼ of the SE¼ of Sec 10 Twp 20 S R 3 W.

In witness whereof we have hereunto set our hands this 28 of January 1911

R L Totten
Civil Engineer
Helena Ala.

John R Furman
By President

STATE OF ALABAMA }
JEFFERSON COUNTY }

I, W. A. Gamble a notary in and for said state and County do hereby certify that Robt L Totten Engr and John R Furman owners who are known to me acknowledged before me on this date that being informed of the contents of the foregoing certificate they signed same voluntarily on the day same bears date.

Given under my hand this 28 day of January 1911

W. A. Gamble
Notary Public

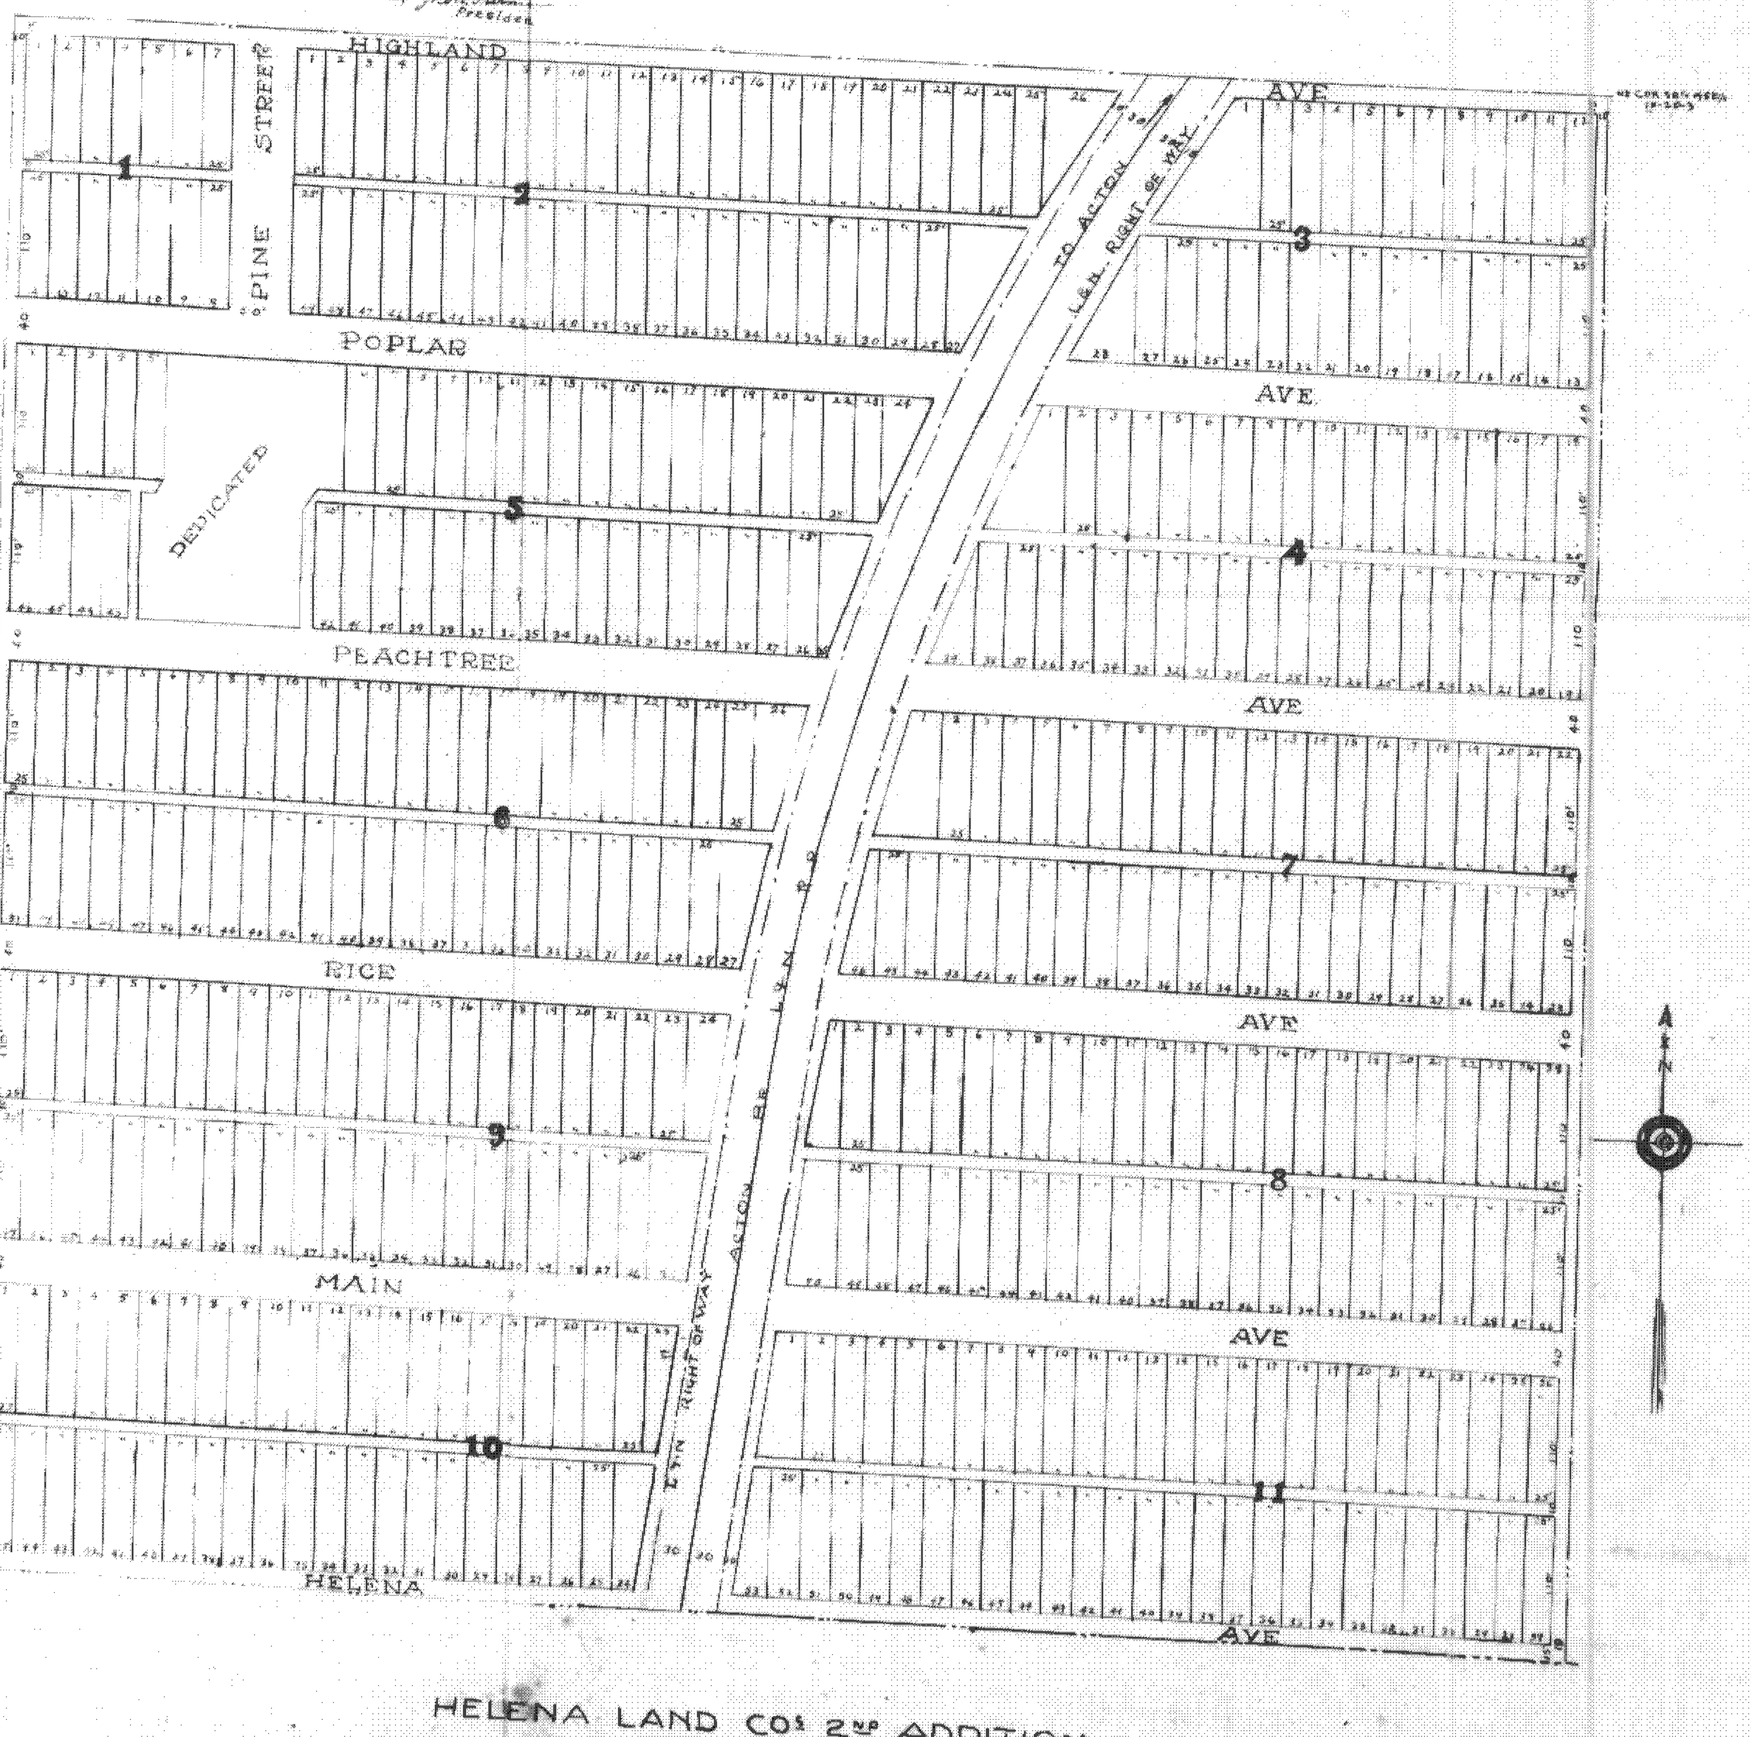

HELENA LAND Co's 2nd ADDITION
TO
HELENA

ROBT L TOTTEN ENGR
BIRMIMINGHAM
SCALE 1 IN 75 FT JANUARY 1911

Book 3
Page 21
Filed 27 Feb 1911