BEAN'S RESURVEY OF LOT 8, RICE ACRES

(MAP BOOK 3, PAGE 117, JUDGE OF PROBATE OFFICE)

AND ADJACENT ACREAGE

SITUATED IN NW¼

SEC. 18, TWP. 24 N., R. 16 E.

SHELBY COUNTY, ALABAMA

W. B. BENNETT, E.L.S.
ALA. REG. No. 1042

DECEMBER, 1969

SCALE: 1" = 30'

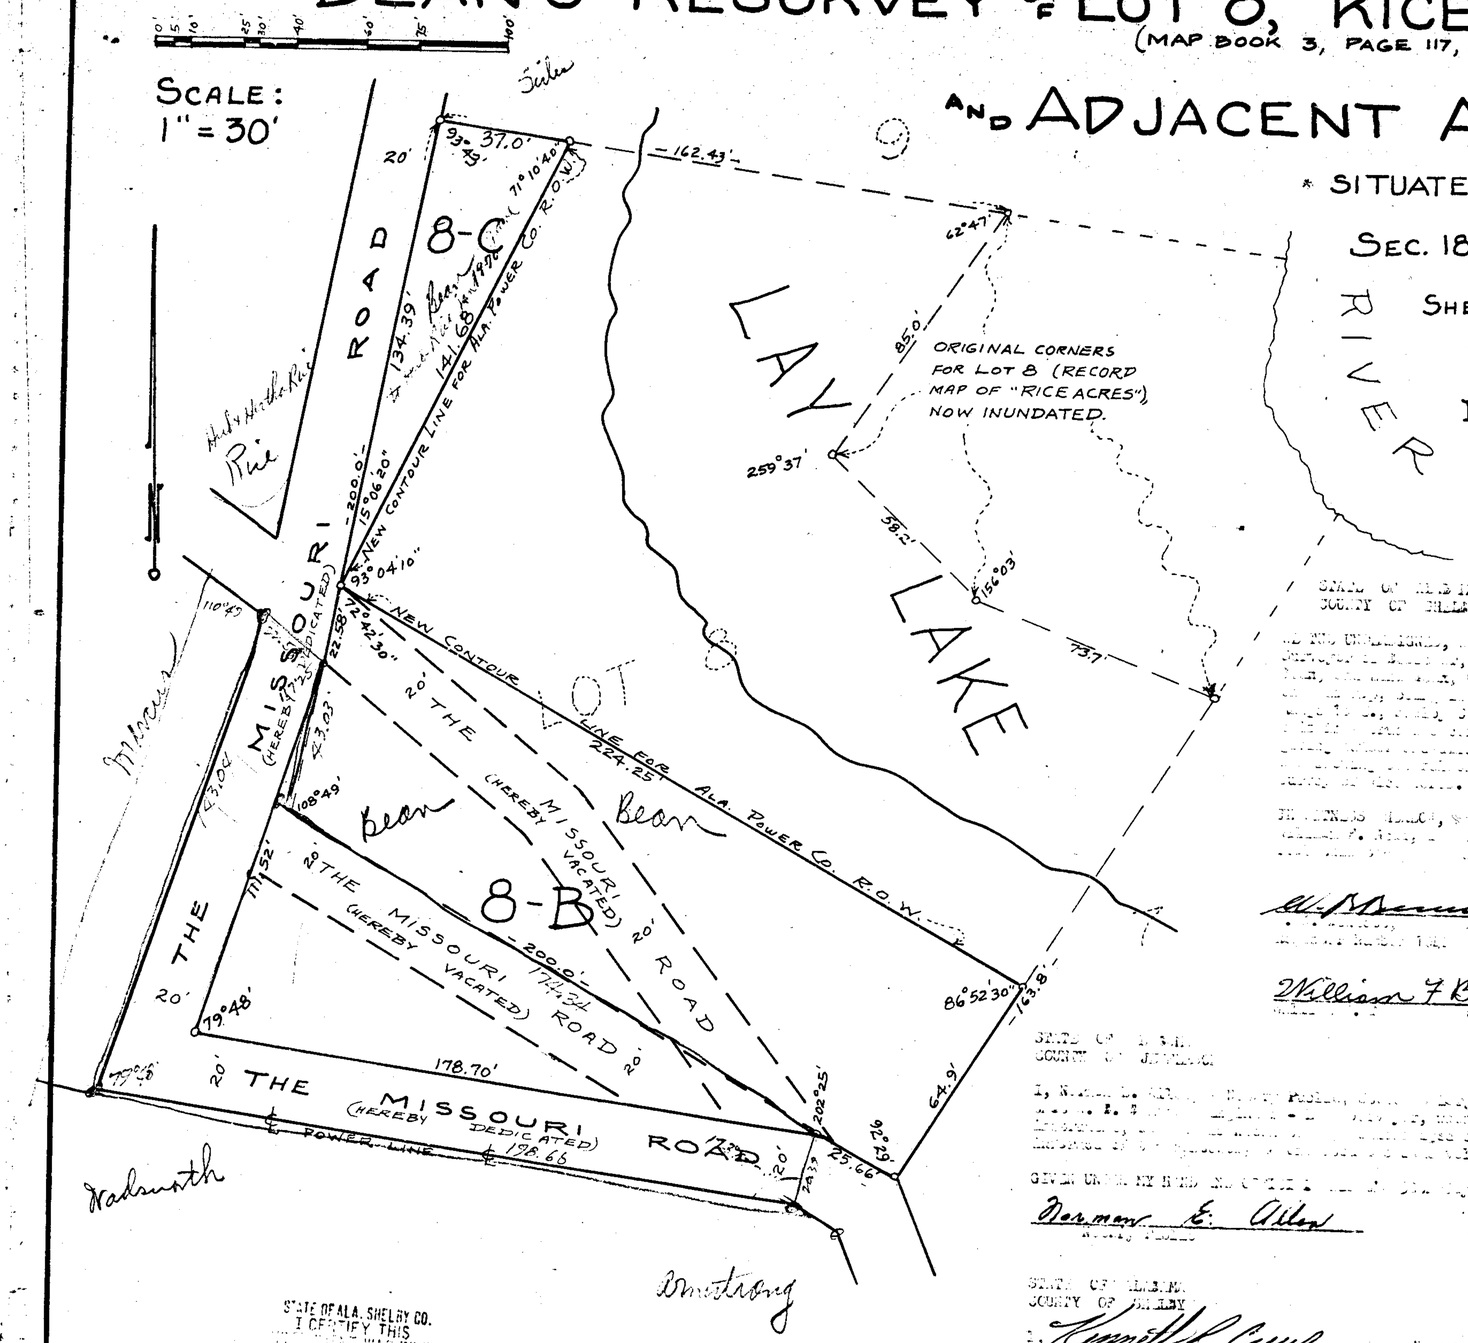

STATE OF ALA. SHELBY CO.
I CERTIFY THIS
WAS FILED
1969 AUG 24 AM 9:27
Thomas A. Scrivener, Jr.
JUDGE OF PROBATE

Rec. 5.00
Ad. 1.00
6.00

STATE OF ALABAMA
COUNTY OF JEFFERSON

I, [illegible] Notary Public [illegible]

GIVEN UNDER MY HAND AND OFFICIAL SEAL, [illegible]

Norman E. Allen
Notary Public

[illegible] 1, 1[illegible]
Date Commission Expires

STATE OF ALABAMA
COUNTY OF SHELBY

I, Kenneth R. Cowen, a Notary Public [illegible]

GIVEN UNDER MY HAND AND SEAL, this the 2nd day of January, 19[illegible].

Kenneth R. Cowen J.P.
Notary Public

My Commission Expires January 20, 1973
Date Commission Expires

PICAS & NONPAREILS 6 12 18 24 30 36
PHONE 822-3122
ROBERTS & SON, INC.
P. O. BOX 1382
PRINTERS — BOOKBINDERS — LITHOGRAPHERS BIRMINGHAM, ALABAMA
MICROFILMING AND MICRO-REPRODUCTIONS
INCHES 1 2 3 4 5 6

SP1711 1000000150 1/1 $.00
Shelby Cnty Judge of Probate, AL
11/11/1911 12:00:00AM FILED/CERT