Map Book 7 Page 163 973

163

BEAN'S RESURVEY OF LOT 8, RICE ACRES

(MAP BOOK 3, PAGE 117, JUDGE OF PROBATE OFFICE)

AND ADJACENT ACREAGE

* SITUATED IN NW¼

SEC. 18, TWP. 24 N., R. 16 E.

SHELBY COUNTY, ALABAMA

W. B. BENNETT, E.L.S.
ALA. REG. NO. 1042

DECEMBER, 1969

SCALE: 1" = 30'

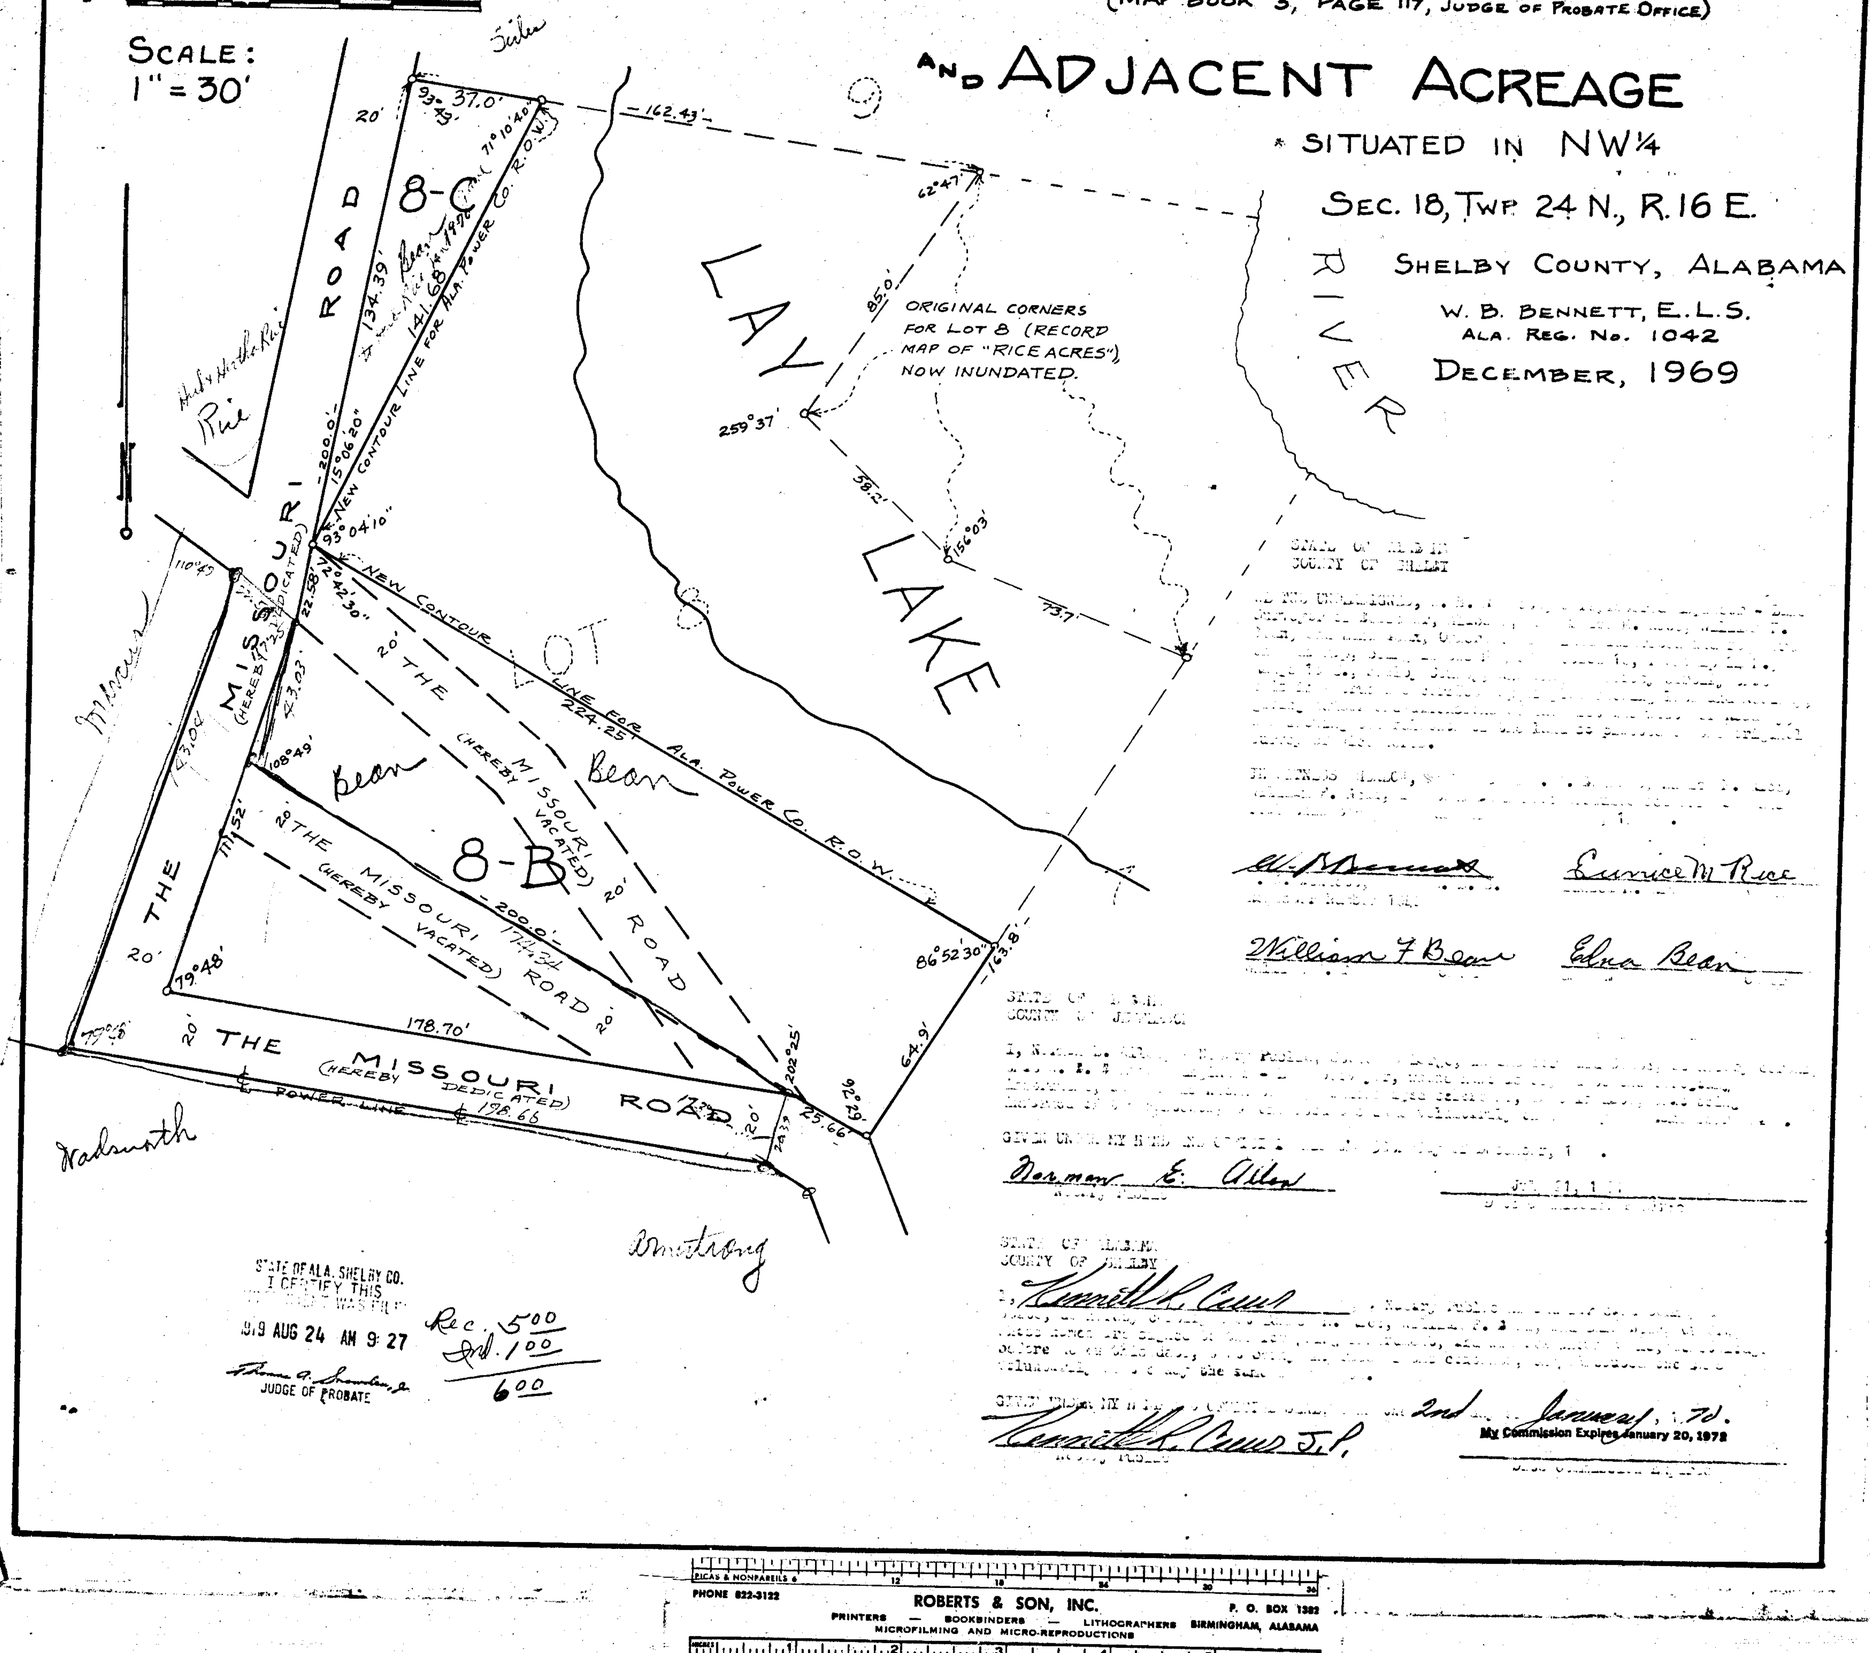

SCALE OF U.S.A.
COUNTY OF SHELBY

I, Lunice M. Rice, Notary Public in and for said County, in said State, hereby certify that Lunice M. Rice, whose name is signed to the foregoing conveyance, and who is known to me, acknowledged before me on this day that, being informed of the contents of the conveyance, she executed the same voluntarily on the day the same bears date.

GIVEN UNDER MY HAND AND OFFICIAL SEAL this 2nd day of January, 1970.

Kenneth R. Cauvel Jr.
Notary Public

My Commission Expires January 20, 1973

STATE OF ALA. SHELBY CO.
I CERTIFY THIS
INSTRUMENT WAS FILED
1969 AUG 24 AM 9:27
Thomas A. Goodwyn, Jr.
JUDGE OF PROBATE

Rec. 5.00
Ind. 1.00
6.00

9911811 (1030001150) 1/1 $3.00
Shelby Cnty Judge of Probate,AL
11/11/1911 12:00:00AM FILED/CERT

PICAS & NONPAREILS
PHONE 822-3122
ROBERTS & SON, INC.
P. O. BOX 1382
PRINTERS — BOOKBINDERS — LITHOGRAPHERS BIRMINGHAM, ALABAMA
MICROFILMING AND MICRO-REPRODUCTIONS