Map Book 7 Page 125

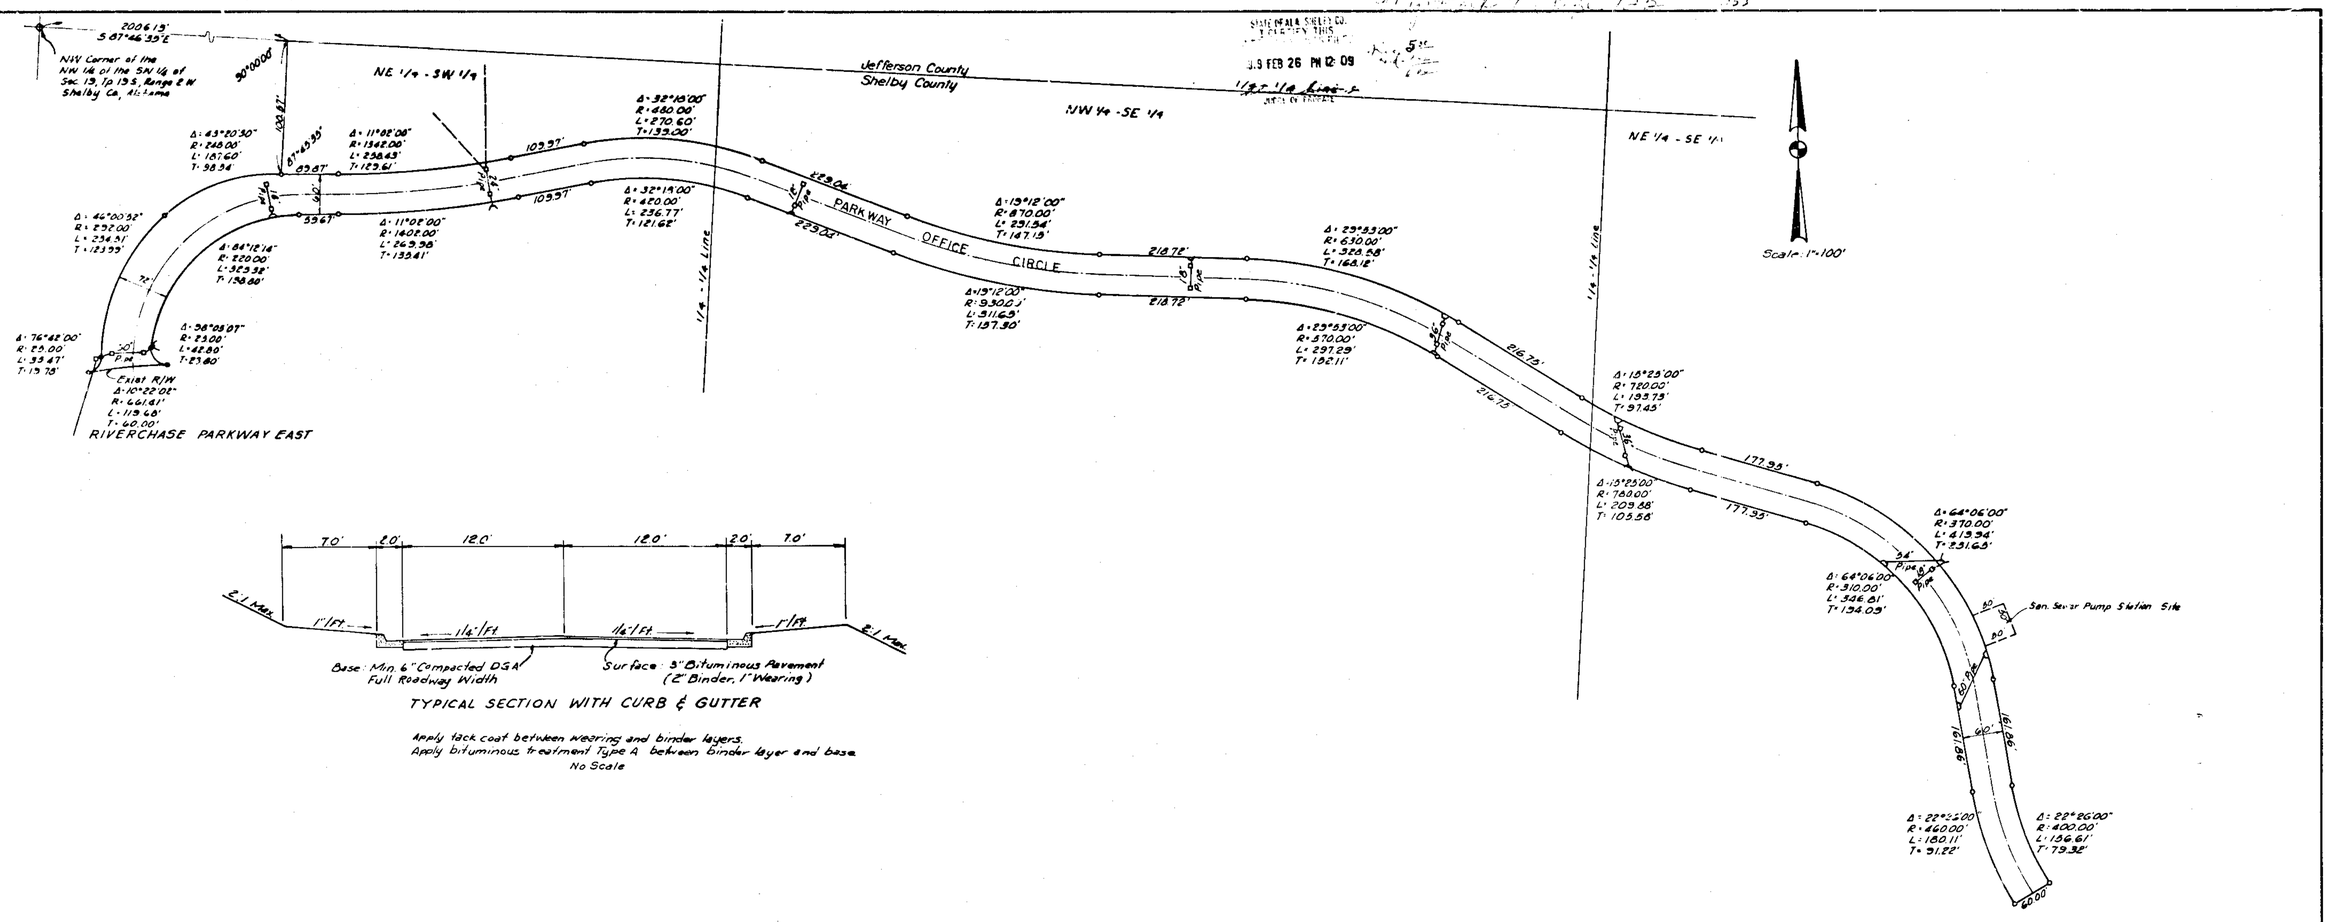

TYPICAL SECTION WITH CURB & GUTTER

Apply tack coat between wearing and binder layers.
Apply bituminous treatment Type A between binder layer and base.
No Scale

STATE OF ALABAMA
COUNTY OF SHELBY

The undersigned, John Evan Norton, Registered Land Surveyor, State of Alabama, and The Herbert-Equitable Joint Venture Owner, hereby certify that this plat or map was made pursuant to a survey made by said surveyor and that said survey and this plat or map were made at the instance of said owner, that this plat or map is a true and correct map of lands shown thereon and known as PARKWAY OFFICE CIRCLE showing the street, giving the bearings, length and width and showing the relation of the lands to the government survey and that iron pins have been installed at all curve points as shown and designated by small open circles on said plat or map. Said owner also certifies that it is the owner of said lands and that the same are not subject to any mortgage.

DATE 1-3-79

John E. Norton
Donald D. Evans

STATE OF ALABAMA
COUNTY OF SHELBY

I [illegible] as Notary Public in and for said County and State, do hereby certify that John Evan Norton, whose name is signed to the foregoing certificate as a surveyor, Donald D. Evans and Still Hunter, whose names are signed to same as qualified officers, all of whom are known to me, acknowledged before me, on this date, that after having been duly informed of the contents of said certificate, they executed same voluntarily as such individuals with full authority therefor.

Given under my hand and seal this 3rd day of October 1978.

BE IT RESOLVED BY the Shelby County Commission that the assent of this body be and the same hereby is given to the dedication of the street as shown on plat or map of PARKWAY OFFICE CIRCLE which said plat or map is certified to have been made by John Evan Norton as surveyor, at the instance of The Herbert-Equitable Joint Venture as owner, and has been exhibited to this board; said plat or map being further identified by a recital of the approval of this Board signed by [illegible] County Clerk, of even date herewith.

STATE OF ALABAMA
REGISTERED
No. 10287
PROFESSIONAL ENGINEER AND LAND SURVEYOR
JOHN E. NORTON

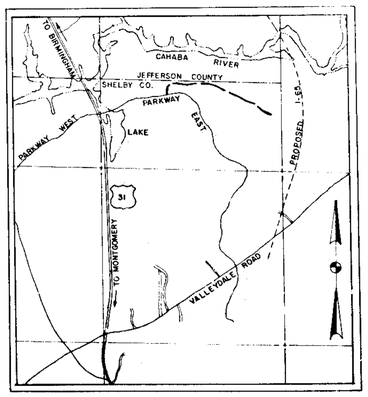

VICINITY MAP

RIVERCHASE EAST PARKWAY OFFICE CIRCLE

Situated in the N.E.1/4 of the S.W.1/4 and the N1/2 of the S.E.1/4 of Section 19, Township 19 South, Range 2 West, Shelby County, Alabama.

Scale: 1"=100' Date: 10-3-78

100 50 0 100 200
Scale in Feet

PREPARED BY:
LOWE ENGINEERS, INC.
Birmingham, Alabama.

PHONE 972-3122 ROBERTS & SON, INC. P. O. BOX 1397
PRINTERS — BOOKBINDERS — LITHOGRAPHERS BIRMINGHAM, ALABAMA
MICROFILMING AND MICRO REPRODUCTIONS

APPROVED BY [signature] DATE 2-26-79
SHELBY COUNTY PLANING AND ZONING

APPROVED BY [signature] DATE 2/26/79
SHELBY COUNTY ENGINEER

APPROVED BY John E. Norton DATE 2/26/79
LOWE ENGINEERS, INC.

STATE OF ALABAMA
SHELBY COUNTY
I CERTIFY THIS INSTRUMENT WAS FILED
79 FEB 26 PM 12:09
1/2 of 1/4 Line
STATE OF ALABAMA
Shelby Only Judge of Probate, AL
11/11/1911 12:00:00AM FILED/CERT