
Map Book 7 - Page 96

A Resurvey of Fernwood - Third Sector
Map Book 7, Page 80

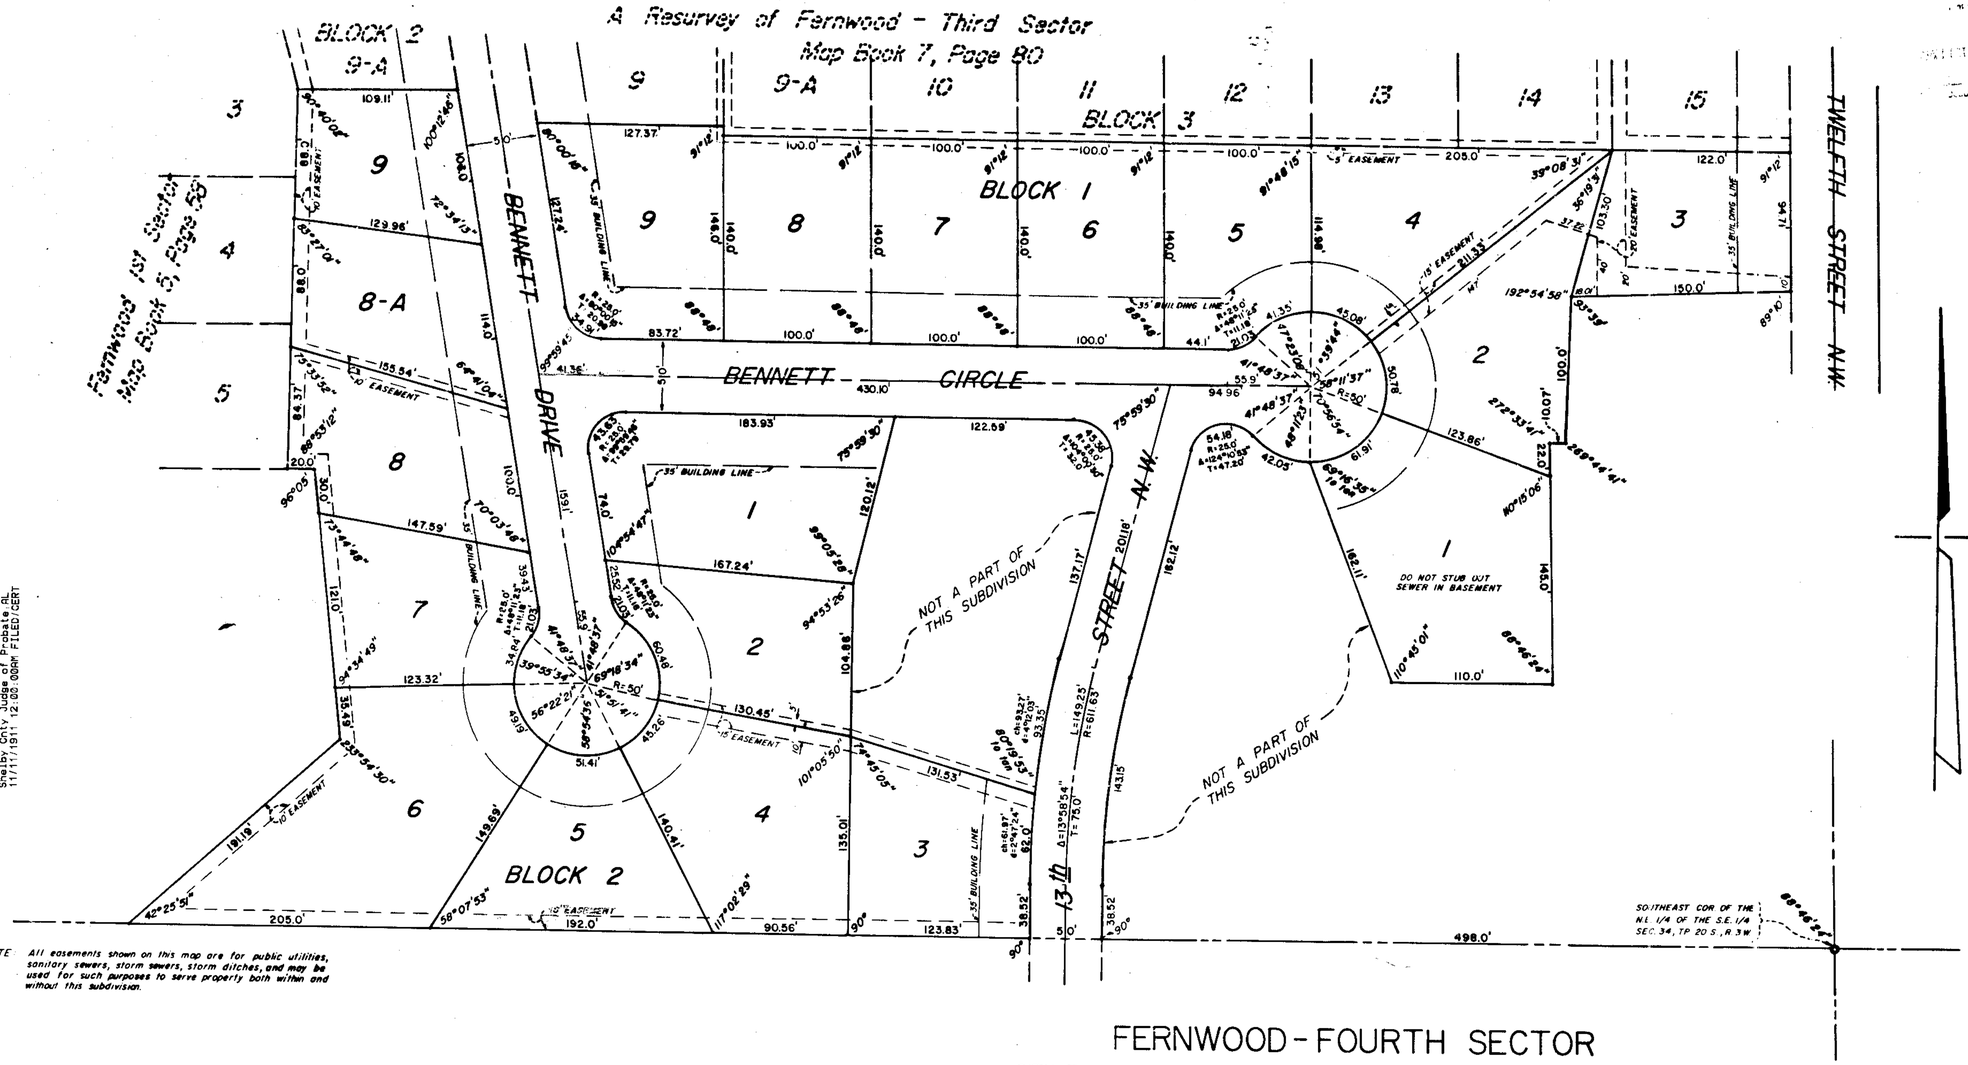

NOTE All easements shown on this map are for public utilities, sanitary sewers, storm sewers, storm ditches, and may be used for such purposes to serve property both within and without this subdivision.

FERNWOOD - FOURTH SECTOR

SITUATED IN THE N.E. 1/4 OF THE S.E. 1/4 OF SECTION 34, TP. 20S., R. 3W.
SHELBY COUNTY, ALABAMA

SCALE 1"=50' SEPTEMBER, 1978

GRAPHIC SCALE
0 25' 50' 100' 200'

ALLEN WHITLEY - CIVIL ENGINEER & LAND SURVEYOR, 3943
P.O. BOX 334, PELHAM, ALABAMA

STATE OF ALABAMA
SHELBY COUNTY

WE, THE UNDERSIGNED, ALLEN WHITLEY, CIVIL ENGINEER AND LAND SURVEYOR, AND M.L. GWALTNEY, JR., PRESIDENT, MID SOUTH ENTERPRISES, INC., OWNER, DO HEREBY CERTIFY THAT THIS IS A CORRECT PLAT OR MAP OF A SURVEY MADE BY ALLEN WHITLEY, CIVIL ENGINEER AND LAND SURVEYOR, OF THE AFORESAID PROPERTY SHOWING THE STREETS, AVENUES, OR OTHER PUBLIC WAYS AND GIVING THE NAME AND WIDTH OF EACH STREET AND AVENUE AND THE NUMBER AND DIMENSION OF EACH LOT AND BLOCK AND SHOWING THE RELATION OF THE LAND SO PLATTED TO THE GOVERNMENT SURVEY OF SECTION 34, TOWNSHIP 20 SOUTH, RANGE 3 WEST, SHELBY COUNTY, ALABAMA. IRON PINS CORRECTLY MARK ALL LOT CORNERS AND CURVE POINTS.

IN WITNESS WHEREOF THE SAID ALLEN WHITLEY HAS SET HIS NAME AND SEAL AND M.L. GWALTNEY, JR., PRESIDENT, MID SOUTH ENTERPRISES, INC., OWNER, HAS EXECUTED THESE PRESENTS THIS THE 25 TH DAY OF SEPTEMBER, 1978.

M.L. Gwaltney Jr.
M.L. GWALTNEY, JR., PRESIDENT, MID SOUTH ENTERPRISES INC.

Allen Whitley
ALLEN WHITLEY, REG. NO. 3943

ATTEST: Henry K. McBride
HENRY K. McBRIDE, SECRETARY-TREASURER, MID SOUTH ENTERPRISES, INC.

STATE OF ALABAMA
SHELBY COUNTY

I, E.F. SLOAN, A NOTARY PUBLIC IN AND FOR SAID COUNTY AND STATE HEREBY CERTIFY THAT ALLEN WHITLEY, CIVIL ENGINEER AND SURVEYOR AND M.L. GWALTNEY, JR., PRESIDENT OF MID SOUTH ENTERPRISES, INC., OWNER, WHOSE NAMES ARE SIGNED TO THE FOREGOING CERTIFICATE, AND WHO ARE KNOWN TO ME, ACKNOWLEDGED BEFORE ME ON THIS DATE THAT BEING DULY INFORMED OF THE CONTENTS OF SAID CERTIFICATE, THEY EXECUTED THE SAME VOLUNTARY ON THE DAY THE SAME BEARS DATE.

GIVEN UNDER MY HAND AND SEAL THIS THE 25 TH DAY OF SEPTEMBER, 1978.

E.F. Sloan
E.F. SLOAN, NOTARY PUBLIC

RESOLUTION:

BE IT RESOLVED BY THE MAYOR AND CITY COUNCIL OF THE CITY OF ALABASTER, ALABAMA, THAT THE ASSENT OF THIS BODY BE AND THE SAME IS HEREBY GIVEN TO THE DEDICATION OF THE STREETS, AVENUES, ALLEYS AND EASEMENTS AS SHOWN ON THE MAP OF FERNWOOD - FOURTH SECTOR, WHICH HAS BEEN EXHIBITED TO THE CITY COUNCIL, SAID MAP BEING FURTHER IDENTIFIED BY A RECITAL OF THE APPROVAL OF THE MAYOR AND THE CITY COUNCIL, THAT THIS NOT BE CONSTRUED AS AN ASSUMPTION OF DOMINION BY THE CITY OVER ANY STREET, ALLEY OR PUBLIC GROUNDS SHOWN ON SAID MAP OR IMPOSE ANY LIABILITY UPON THE CITY FOR THE UPKEEP OF SAME.

APPROVED: J.R. Stutts DATE: 9-29-78
JAMES R. STUTTS, ENVIRONMENTALIST

Harold E. Sammons
MAYOR, CITY OF ALABASTER

Dorothy Heney
CITY CLERK

J.M. Allen
BUILDING INSPECTOR

PHONE 822-3129 ROBERTS & SON, INC. P. O. BOX 1382
PRINTERS — BOOKBINDERS — LITHOGRAPHERS BIRMINGHAM, ALABAMA
MICROFILMING AND MICRO-REPRODUCTIONS

19111111000302700 1/1 $.00
Shelby County, AL 11/11/1911 12:00:00AM FILED/CERT