Page 39

FIRST SECTOR

SHELBY SHORES

FIRST ADDITION

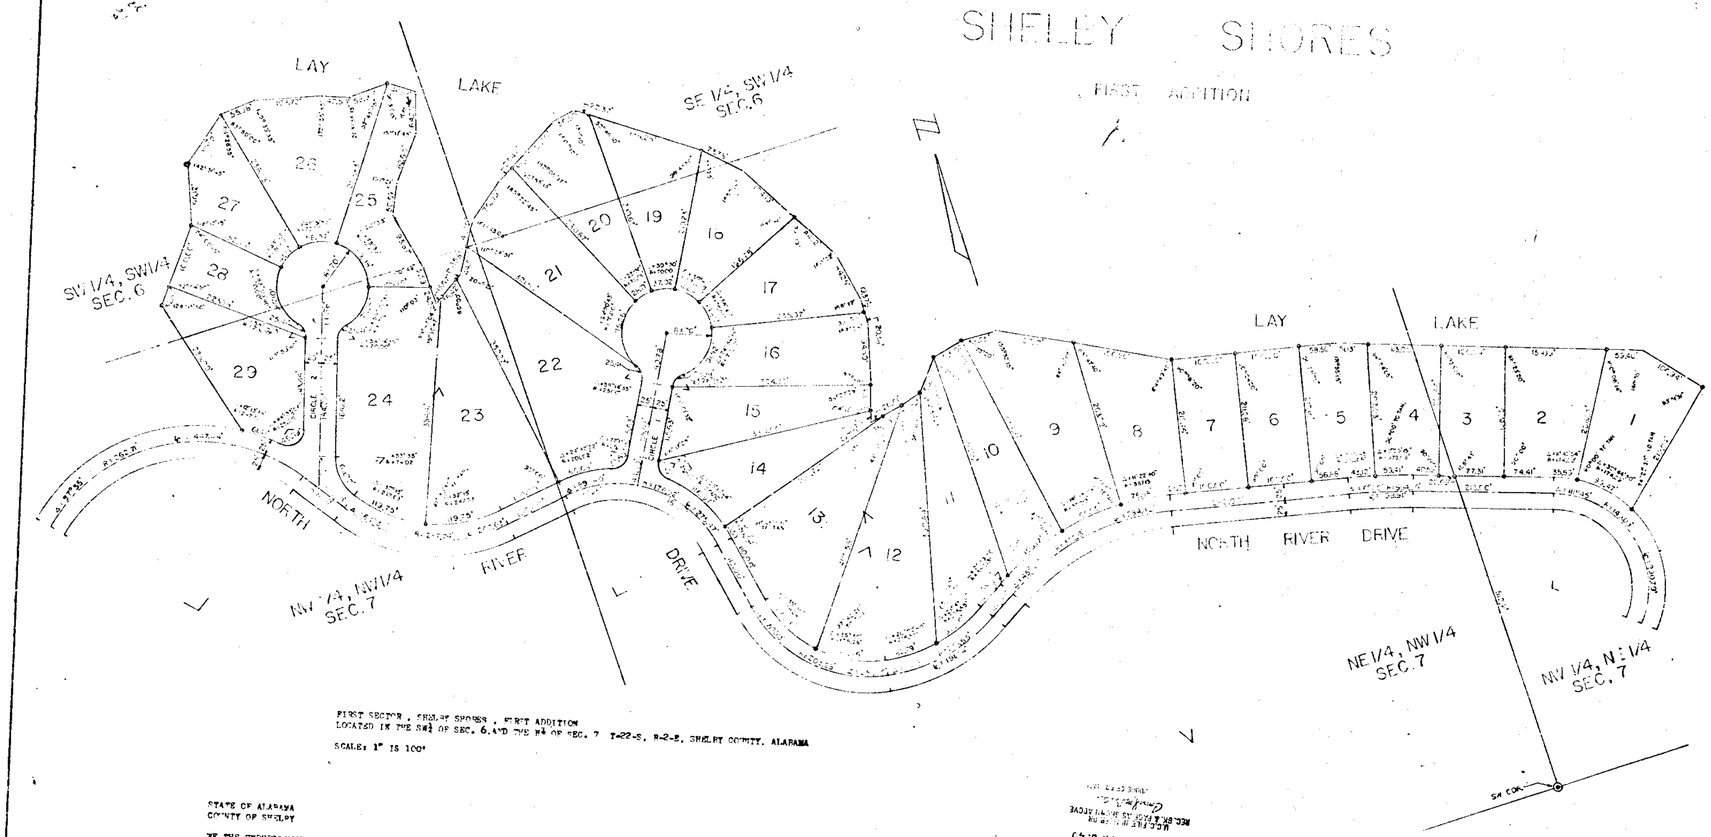

FIRST SECTOR, SHELBY SHORES, FIRST ADDITION
LOCATED IN THE SW¼ OF SEC. 6, AND THE NW OF SEC. 7 T-22-S, R-2-E, SHELBY COUNTY, ALABAMA

SCALE: 1" IS 100'

STATE OF ALABAMA
COUNTY OF SHELBY

WE THE UNDERSIGNED, FRANK W. WHEELER, AS SURVEYOR, AND CONRAD W. FOWLER AND GEORGE M. HORN, AS PRESIDENT AND EXECUTIVE VICE PRESIDENT, RESPECTIVELY, OF SHELBY SHORES, INC., AS OWNER, DO HEREBY CERTIFY THAT THIS IS A TRUE AND CORRECT PLAT OR MAP OF FIRST SECTOR SHELBY SHORES, FIRST ADDITION, SITUATED IN THE SW¼ OF SEC. 6, AND THE NW OF SEC. 7, T-22-S, R-2-E, SHELBY COUNTY, ALABAMA, SHOWING THE NUMBER AND DIMENSIONS OF EACH LOT AND THE NAME AND WIDTH OF EACH ROAD OR OTHER PUBLIC WAY, AND GIVING THE RELATIONSHIP OF THE LAND SO PLATTED TO THE GOVERNMENT SURVEY.

IN WITNESS WHEREOF WE HAVE HERETO SET OUR HANDS THIS THE 13 th DAY OF February, 1969.

OWNER: SHELBY SHORES, INC.

BY Conrad W. Fowler
CONRAD W. FOWLER, PRESIDENT

George M. Horn
GEORGE M. HORN, EXECUTIVE VICE PRESIDENT

SURVEYOR Frank W. Wheeler
FRANK W. WHEELER, ALA.REG. NO. 3305

STATE OF ALABAMA
COUNTY OF SHELBY

I, FRANK ELLIS, JR., A NOTARY PUBLIC IN AND FOR SAID COUNTY AND STATE, DO HEREBY CERTIFY THAT FRANK W. WHEELER, WHOSE NAME IS SIGNED TO THE FOREGOING CERTIFICATE AS SURVEYOR, AND CONRAD W. FOWLER AND GEORGE M. HORN AS PRESIDENT AND EXECUTIVE VICE PRESIDENT, OF SHELBY SHORES INC., WHOSE NAMES ARE SIGNED TO THE SAME AS OWNERS, AND WHO ARE KNOWN TO ME, ACKNOWLEDGED BEFORE ME ON THE DATE, THAT AFTER HAVING BEEN DULY INFORMED OF THE CONTENTS OF SAID CERTIFICATE, THEY EXECUTED SAME VOLUNTARILY AS SUCH INDIVIDUALS AND OFFICERS WITH FULL AUTHORITY FOR AND AS THE ACT OF THE SAME.

GIVEN UNDER MY HAND AND SEAL THIS THE 13 th DAY OF February, 1968

Frank Ellis, Jr.
NOTARY PUBLIC

1911111100000300 1/1 $.00
Shelby Cnty Judge of Probate, AL
11/11/1911 12:00:00AM FILED/CERT