19111111000000380 1/1 $.00
Shelby Cnty Judge of Probate,AL
11/11/1911 12:00:00AM FILED/CERT

Map Book 8 page 60

STATE OF ALA. SHELBY CO.
I CERTIFY THIS
INSTRUMENT WAS FILED
1981 JUL 29 AM 11:03
JUDGE OF PROBATE

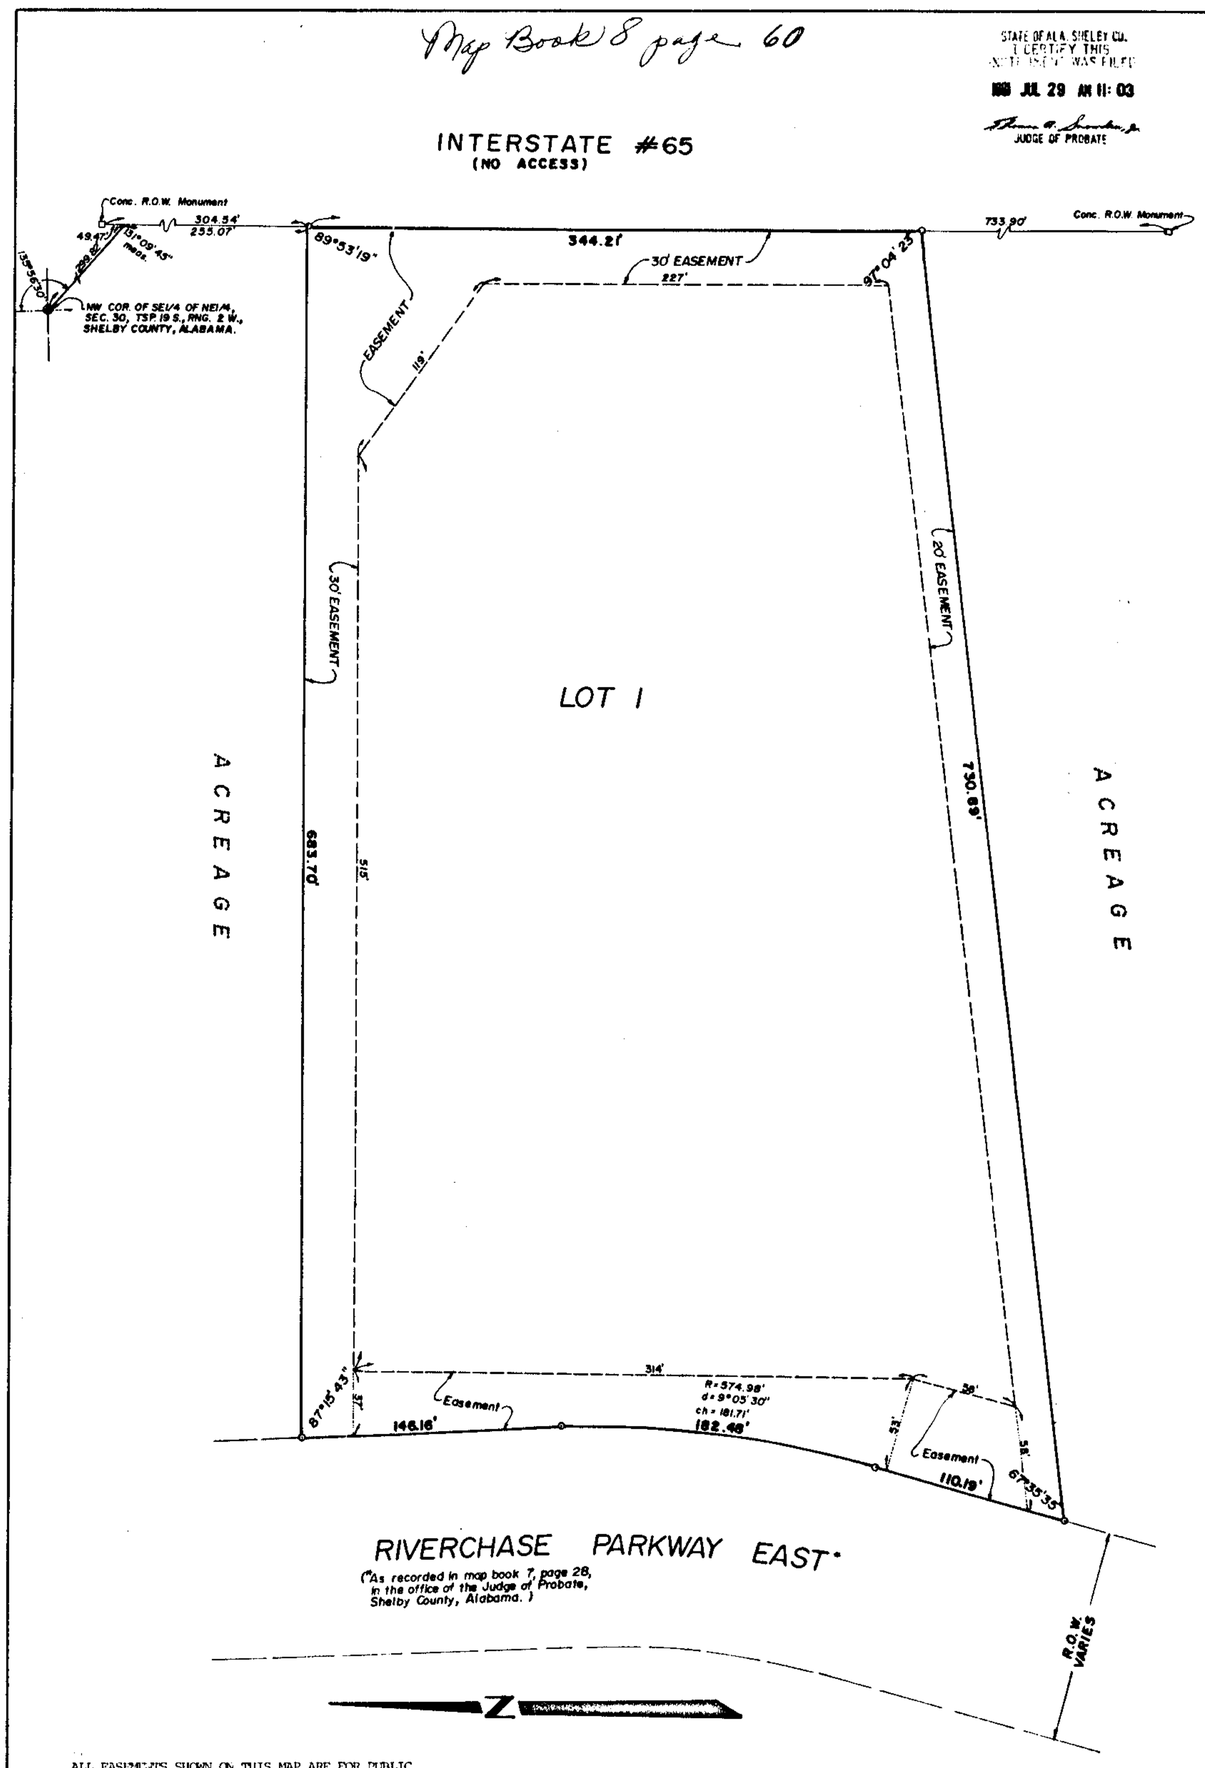

ALL EASEMENTS SHOWN ON THIS MAP ARE FOR PUBLIC UTILITIES, PRIVATE TELEVISION CABLE SYSTEMS, SANITARY SEWERS, STORM SEWERS, STORM DITCHES, AND MAY BE USED FOR SUCH PURPOSES TO SERVE PROPERTY BOTH WITHIN AND WITHOUT THIS PROPERTY.

BROOKWOOD ADDITION TO RIVERCHASE

Situated in the S1/2 of the NE1/4, Section 30, Township 19 South, Range 2 West, Shelby County, Alabama.

SCALE 1"= 50' DATE 4-13-81

0 50' 100' 200'

LAURENCE D. WEYGAND-REG. C.E. & L.S. NO. 10373
PH:939-0900

STATE OF ALABAMA)
JEFFERSON COUNTY)

The undersigned, Laurence D. Weygand, Registered Engineer-Land Surveyor, State of Alabama, and Brookwood Health Services,Inc., owner,hereby certify that this plat or map was made pursuant to a survey made by said surveyor and that said survey and this plat or map were made at the instance of said owner; that this plat or map is a true and correct map of lands shown therein and known as BROOKWOOD ADDITION TO RIVERCHASE showing the subdivisions into which it is proposed to divide said lands, giving the length, and angles of the boundaries of each lot and its number, showing the streets, alleys and public grounds, giving the length, width and name of each street, as well as the number of each lot and block, and showing the relations of the lands to the government survey; and that iron pins have been installed at all lot corners and curve points as shown and designated by small open circles on said plat or map. Said owner also certifies that it is the owner of said lands and that the same are not subject to any mortgage.

Dated: APRIL 23, 1981

Laurence D. Weygand
LAURENCE D. WEYGAND, REG. C.E. & L.S. # 10373

BROOKWOOD HEALTH SERVICES, INC., OWNER

BY: Charles A. Speir
CHARLES A. SPEIR, PRESIDENT

BY: M. Scott Athans
M. SCOTT ATHANS, VICE PRESIDENT

STATE OF ALABAMA)
JEFFERSON COUNTY)

I, SHARON A. BROWNING, as Notary Public in and for said County and State do hereby certify that Laurence D. Weygand, whose name is signed to the foregoing certificate as Engineer-Land Surveyor, who is known to me, acknowledged before me, on this date, that after having been duly informed of the contents of said certificate, he executed same voluntarily as such individual and with full authority therefor.

Given under my hand and seal this the 23rd day of APRIL, 1981. Sharon A. Browning
NOTARY PUBLIC

STATE OF ALABAMA)
JEFFERSON COUNTY)

I, Ann O Jacobs, as Notary Public in and for said County and State do hereby certify that Charles A. Speir, President, and M. Scott Athans, Vice President, whose names are signed to the foregoing certificate as qualified officers of owner, all of whom are known to me, acknowledged before me on this date, that after having been duly informed of the contents of said certificate, they executed the same voluntarily as such individuals with full authority therefor.

Given under my hand and seal this the 12th day of May, 1981. Ann O Jacobs
NOTARY PUBLIC

APPROVED BY: William H Timmins
CHAIRMAN, PLANNING & ZONING COMMISSION
CITY OF HOOVER
DATE: 2-24-81

APPROVED BY: Anita Steiner
CITY CLERK
DATE: 7-24-81

APPROVED BY: Hugh Holmes Jr
SANITARY ENGINEER AND/OR COUNTY HEALTH OFFICER
DATE: 5-15-81

APPROVED BY: Tom Brooks 7-24-81
FIRE CHIEF - HOOVER FIRE DEPARTMENT

ROBERTS & SON, INC.
PRINTERS — BOOKBINDERS — LITHOGRAPHERS
MICROFILMING AND MICRO REPRODUCTIONS
P. O. BOX 1382 BIRMINGHAM, ALABAMA
PHONE 822-3122

60