1911111100000390 1/1 $.00
Shelby Cnty Judge of Probate, AL
11/11/1911 12:00:00AM FILED/CERT

A RESURVEY OF

LOTS 11A & 12A, BLOCK 2, A RESURVEY OF LOTS 6,7,8,9,10,11,12,14 AND 15 BLOCK 2, STONERIDGE-PHASE 1

(AS RECORDED IN MAP BOOK 7, PAGE 13)

SITUATED IN THE EAST 1/2 OF THE S.W. 1/4 OF SECTION 2, TOWNSHIP 19 SOUTH, RANGE 2 WEST
SHELBY COUNTY, ALABAMA

SCALE: 1" = 20' JANUARY, 1979

BETHEL W. WHITSON COMPANY INC.
BIRMINGHAM, ALABAMA

79 JAN 24 PM 3 39

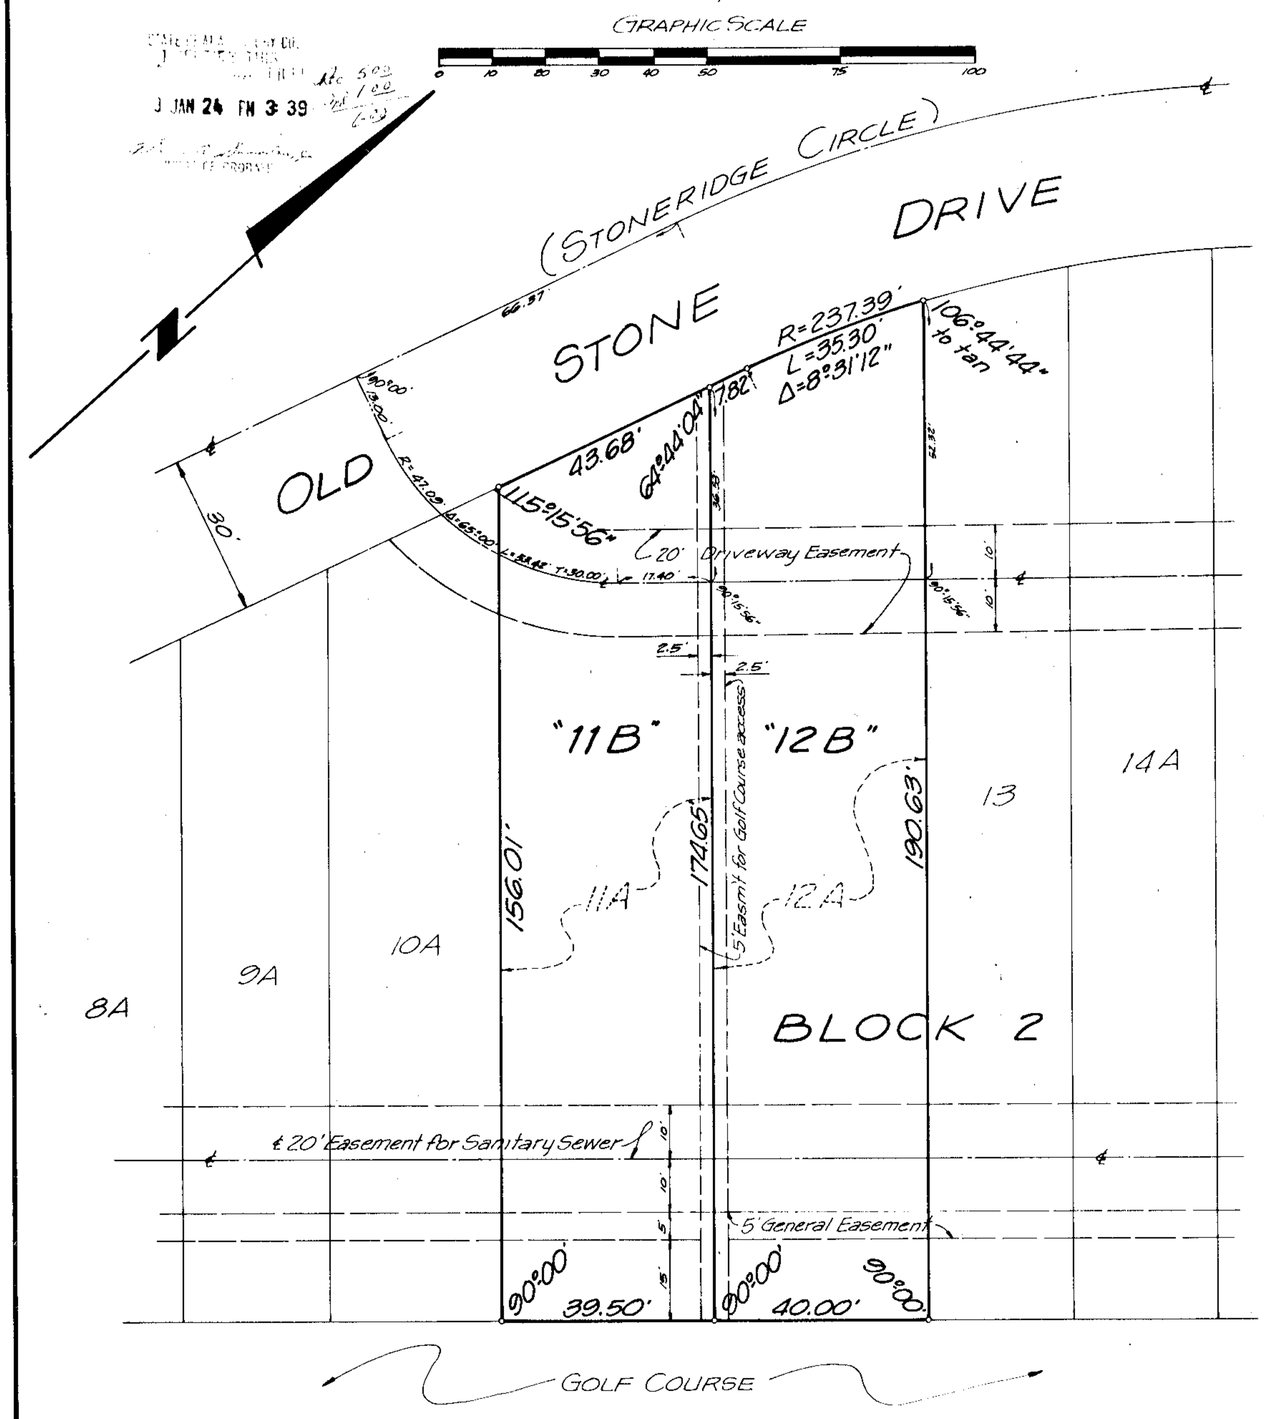

STATE OF ALABAMA
SHELBY COUNTY

We the undersigned, John C. Gustin III as registered Land Surveyor in the State of Alabama, and John L. Moss, Betty Moss, Bernard Schencker and Anida Schencker as owners, do hereby certify the foregoing to be a true and correct map or plat of a Resurvey of LOTS 11A and 12A, A RESURVEY OF LOTS 6,7,8,9,10,11,12,14 and 15, Block 2, STONERIDGE - PHASE I, as recorded in Map Book 7, Page 13, in the Probate Office of Shelby County, Alabama, designating the Lots in this Resurvey as 11B & 12B, in said Block 2, giving their dimensions, and angles, and showing their relationship to the existing streets, avenues, alleys, or other public ways and to the adjoining properties. Iron pins have been set at all Lot corners and points of curve as shown and designated by small open circles on said plat of map.

In Witness whereof, we hereunto set our names on this the _____ day of _____, 1979.

John C. Gustin III
JOHN C. GUSTIN III, REG. # 9322

John L. Moss
JOHN L. MOSS, OWNER

Bernard Schencker
BERNARD SCHENCKER, OWNER

Betty Moss
BETTY MOSS, OWNER

Anida Schencker
ANIDA SCHENCKER, OWNER

STATE OF ALABAMA
JEFFERSON COUNTY

I, the undersigned, a Notary Public in and for said County in said State, do hereby certify that John C. Gustin III, as surveyor, whose name is signed to the foregoing certificate and who is known to me, acknowledged before me on this date, that being informed of the contents of said certificate, did voluntarily execute the same on the day the same bears date.

GIVEN UNDER MY HAND and seal on this the 24th day of January, 1979.

Linda S. Burns
NOTARY PUBLIC 4-22-81

STATE OF ALABAMA
SHELBY COUNTY

I, the undersigned, a Notary Public in and for said County in said State, do hereby certify that John L. Moss, Betty Moss, Bernard Schencker and Anida Schencker, as owners whose names are signed to the foregoing crtificate and who are known to me, acknowledged before me on this date, that being informed of the contents of said certificate, did voluntarily execute the same on the day the same bears date.

GIVEN UNDER MY HAND and seal on this the 24th day of January, 1979.

Linda S. Burns
NOTARY PUBLIC 4-22-81

APPROVED: James L. Ray Jr. 1-24-79
SHELBY COUNTY ENGINEER

APPROVED: Samuel T. Owen 1-24-79
SHELBY COUNTY PLANNING COMMISSION