19111111000000670 1/1 $.00
Shelby Cnty Judge of Probate,AL
11/11/1911 12:00:00AM FILED/CERT

1255 Map Book 7 Page 135

'79 MAR 28 AM 11:04

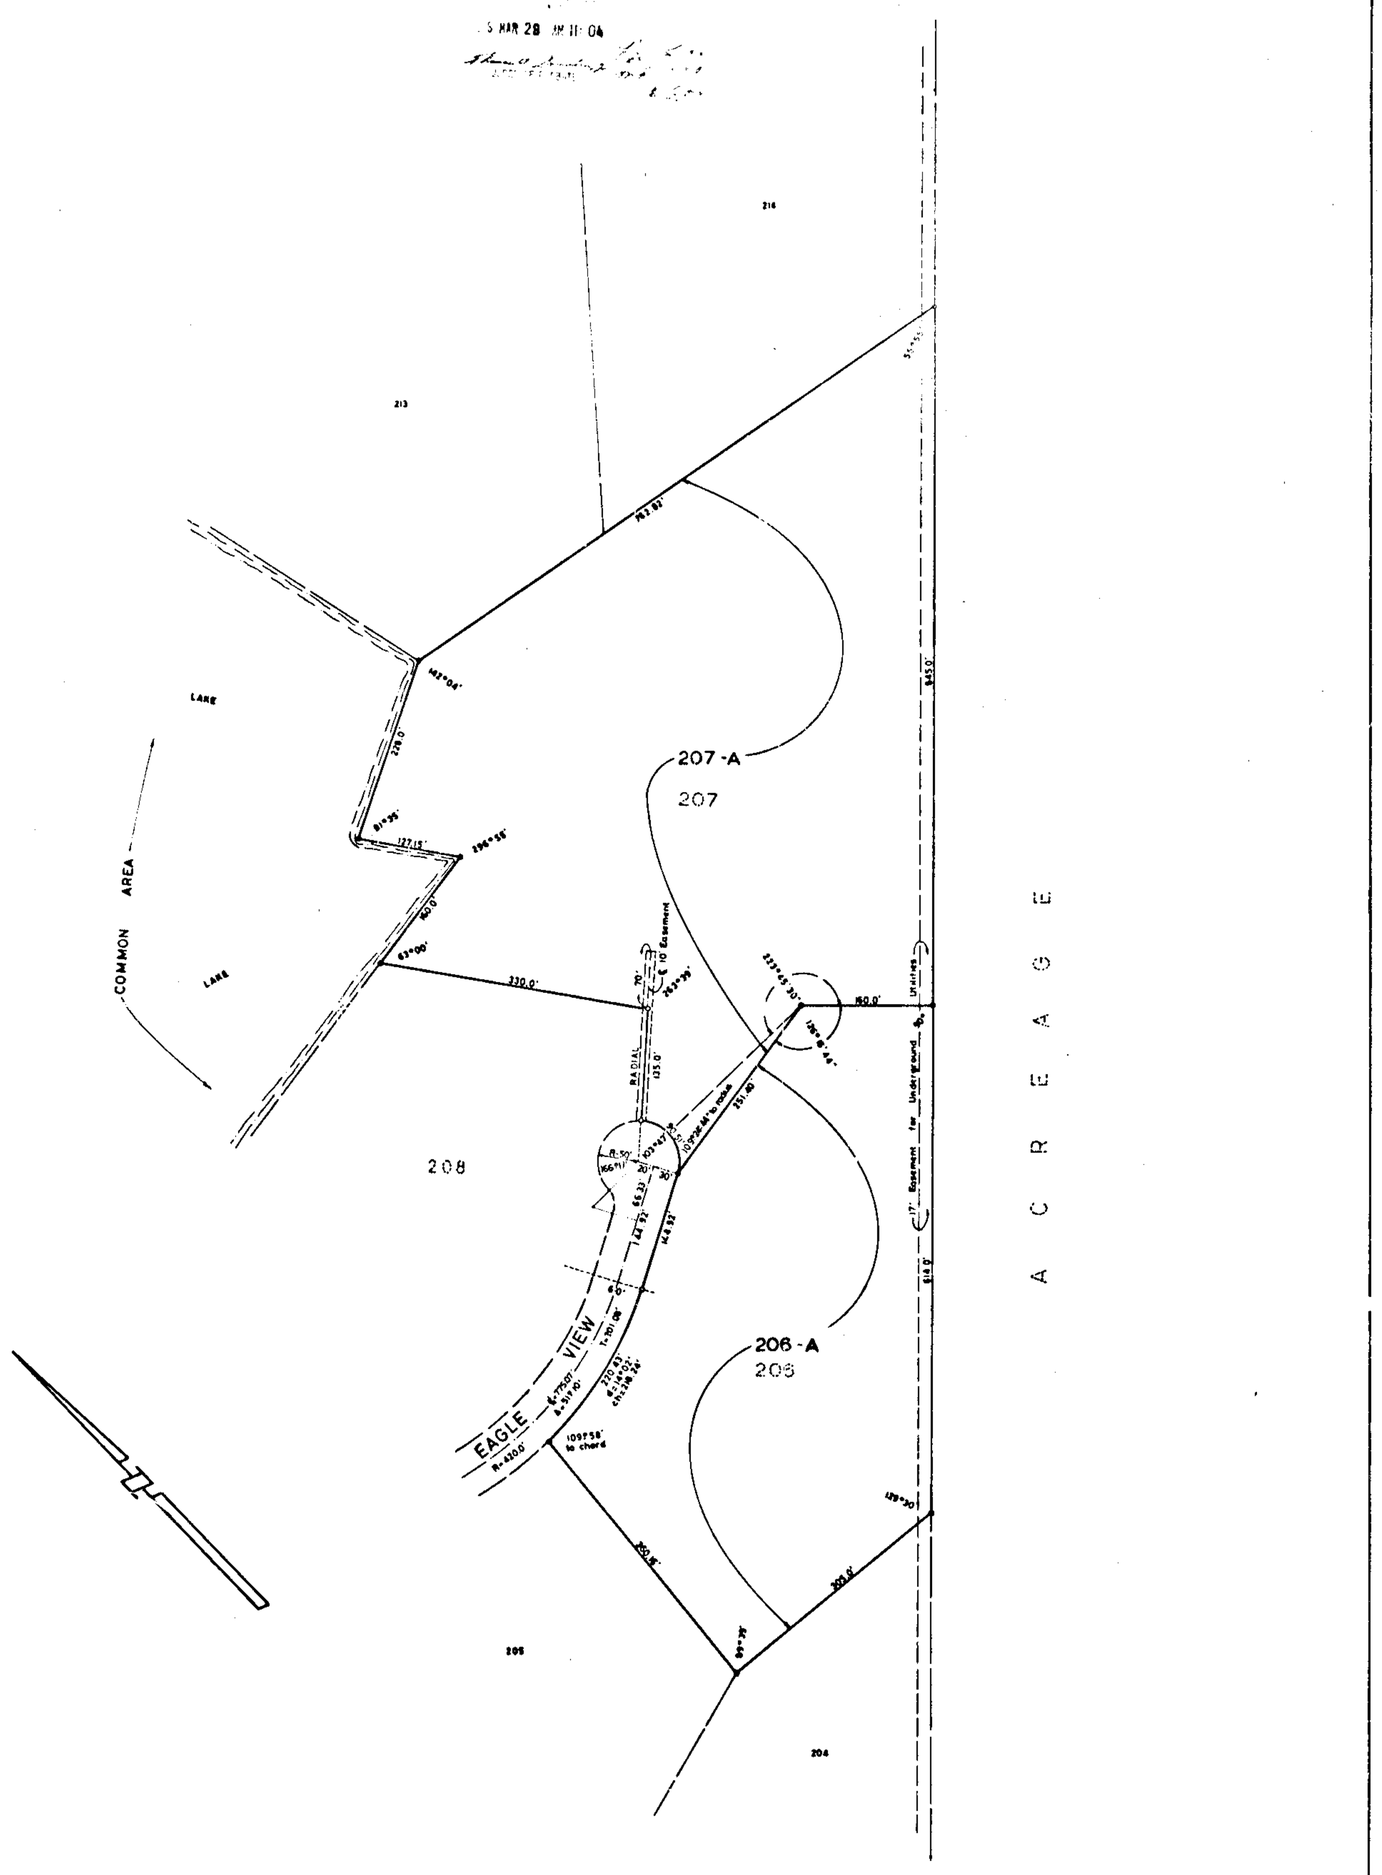

A RESURVEY OF LOTS 206 and 207 — SHOAL CREEK

AS RECORDED IN THE OFFICE OF THE JUDGE OF PROBATE, SHELBY COUNTY, ALABAMA, VOL 6, PG. 150
Situated in Sections 23, 24, 25, 26, 27, 34 and 35, Township 18 south, Range 1 west, Shelby County Alabama.

0 100' 200' 300' 400' 500'

Scale: 1"=100' February 27, 1979

K. B. WEYGAND AND ASSOCIATES

NOTE: This is a private subdivision for residential, Country Club, and related purposes only- Shelby County will not be involved in the construction or maintenance of roads, sewers, drainage, or other facilities in this subdivision.

NOTE: Shoal Creek Association, Inc., an Alabama Nonprofit Corporation, will maintain all common area including roads, dams, easements, drainage, etc., within the subdivision limits.

STATE OF ALABAMA)
JEFFERSON COUNTY)

The undersigned, Carl D. Moore, a Registered Land Surveyor, State of Alabama, and Thompson Realty Co., Inc., Owner, acting by and through its President, Hall W. Thompson, hereby certify, that this plat or map was made pursuant to a survey made by said surveyor and that said survey and this plat or map were made at the instance of said owner; that this plat or map is a true and correct map of lands shown therein and known as A Resurvey of Lots 206 & 207, Shoal Creek, showing the subdivision into which it is proposed to divide said lands, giving the length and bearings of the boundaries of said Lot and its number, showing the common area (including streets), and Club Property, giving the bearings, length, width, and name of each street, as well as the number of each lot and Block, and showing the relation of the lands to the Government Survey; and that iron pins have been installed at all lot corners and curve points as shown and designated by small open circles on said plat or map. Said owner also certifies that it is the owner of said lands and that the same are not subject to any mortgage.

Date: February 27, 1979.

BY: Carl D. Moore
Carl D. Moore, Reg. Land Surveyor # 12159

THOMPSON REALTY CO., INC., OWNER

BY: Hall W. Thompson
Hall W. Thompson, President

STATE OF ALABAMA)
JEFFERSON COUNTY)

I, [illegible], as Notary Public in and for said County and State, do hereby certify that Carl D. Moore, whose name is signed to the foregoing certificate as Surveyor, who is known to me, acknowledged before me, on this date, that after having been duly informed of the contents of said certificate, he executed same voluntarily as such individual with full authority therefor.

Given under my hand and seal this 27th day of February, 1979.

BY: [illegible]
Notary Public

My Commission Expires January 17, 1981

STATE OF ALABAMA)
JEFFERSON COUNTY)

I, [illegible], as Notary Public in and for said County and State, do hereby certify that Thompson Realty Co., Inc., whose name is signed by its President, Hall W. Thompson, whose name is signed to the foregoing certificate, who is known to me, acknowledged before me, on this date, that after having been duly informed of the contents of said certificate, he executed same voluntarily as such officer with full authority therefor.

Given under my hand and seal this 27 day of February, 1979.

BY: [illegible]
Notary Public

Notary Public, Alabama State at Large
My Commission Expires April 20, 1980
Bonded by Home Indemnity Co. of N.Y.

APPROVED: [illegible] DATE: 3/29/79
County Engineer

APPROVED: [illegible] DATE: 3-29-79
Planning Commission

APPROVED: [illegible] DATE: 3-29-79
Shelby County Health Officer

ROBERTS & SON, INC.
PRINTERS BLUEPRINTS AERIAL PHOTOGRAPHERS
BLUEPRINTS AND PHOTO REPRODUCTIONS
P. O. BOX 1383
BIRMINGHAM, ALABAMA
PHONE 323-5125