9A

727

Map Book 8 Page 9A

1990 MAR 20 PM 12:48

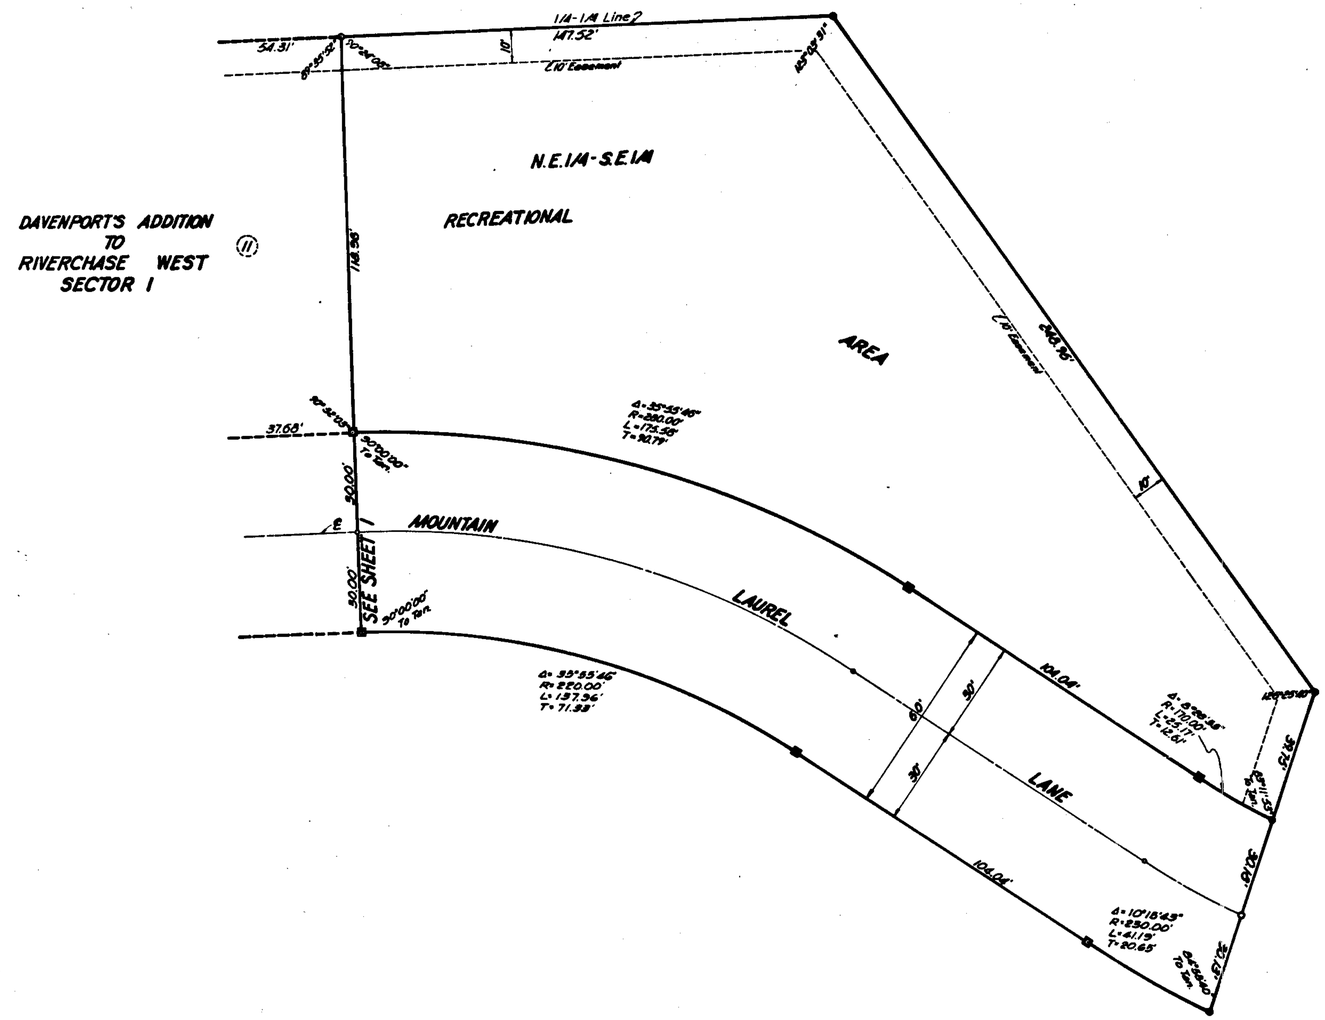

STATE OF ALABAMA
PROFESSIONAL ENGINEER & LAND SURVEYOR
REGISTERED
NO. 10287
JOHN E. NORTON

NO.	REVISIONS	DATE

DAVENPORT'S ADDITION TO RIVERCHASE WEST-SECTOR I

Lowe Engineers, Inc.
BIRMINGHAM, ALA.

Scale:
Date:
Drawing Number: J-3716.7

SHEET 2 OF 2

1911111000000590 1/2 $ 001
Shelby Cnty Judge of Probate, AL
11/11/1911 12:00:00AM FILED/CERT

PICKS & NONPAREIL 4
PHONE 923-8122 ROBERTS & SON, INC. P. O. BOX 1382
PRINTERS — BOOKBINDERS — LITHOGRAPHERS BIRMINGHAM, ALABAMA
MICROFILMING AND MICRO-REPRODUCTIONS

Map Book 8 Page 9

1980 MAR 20 PM 12:46

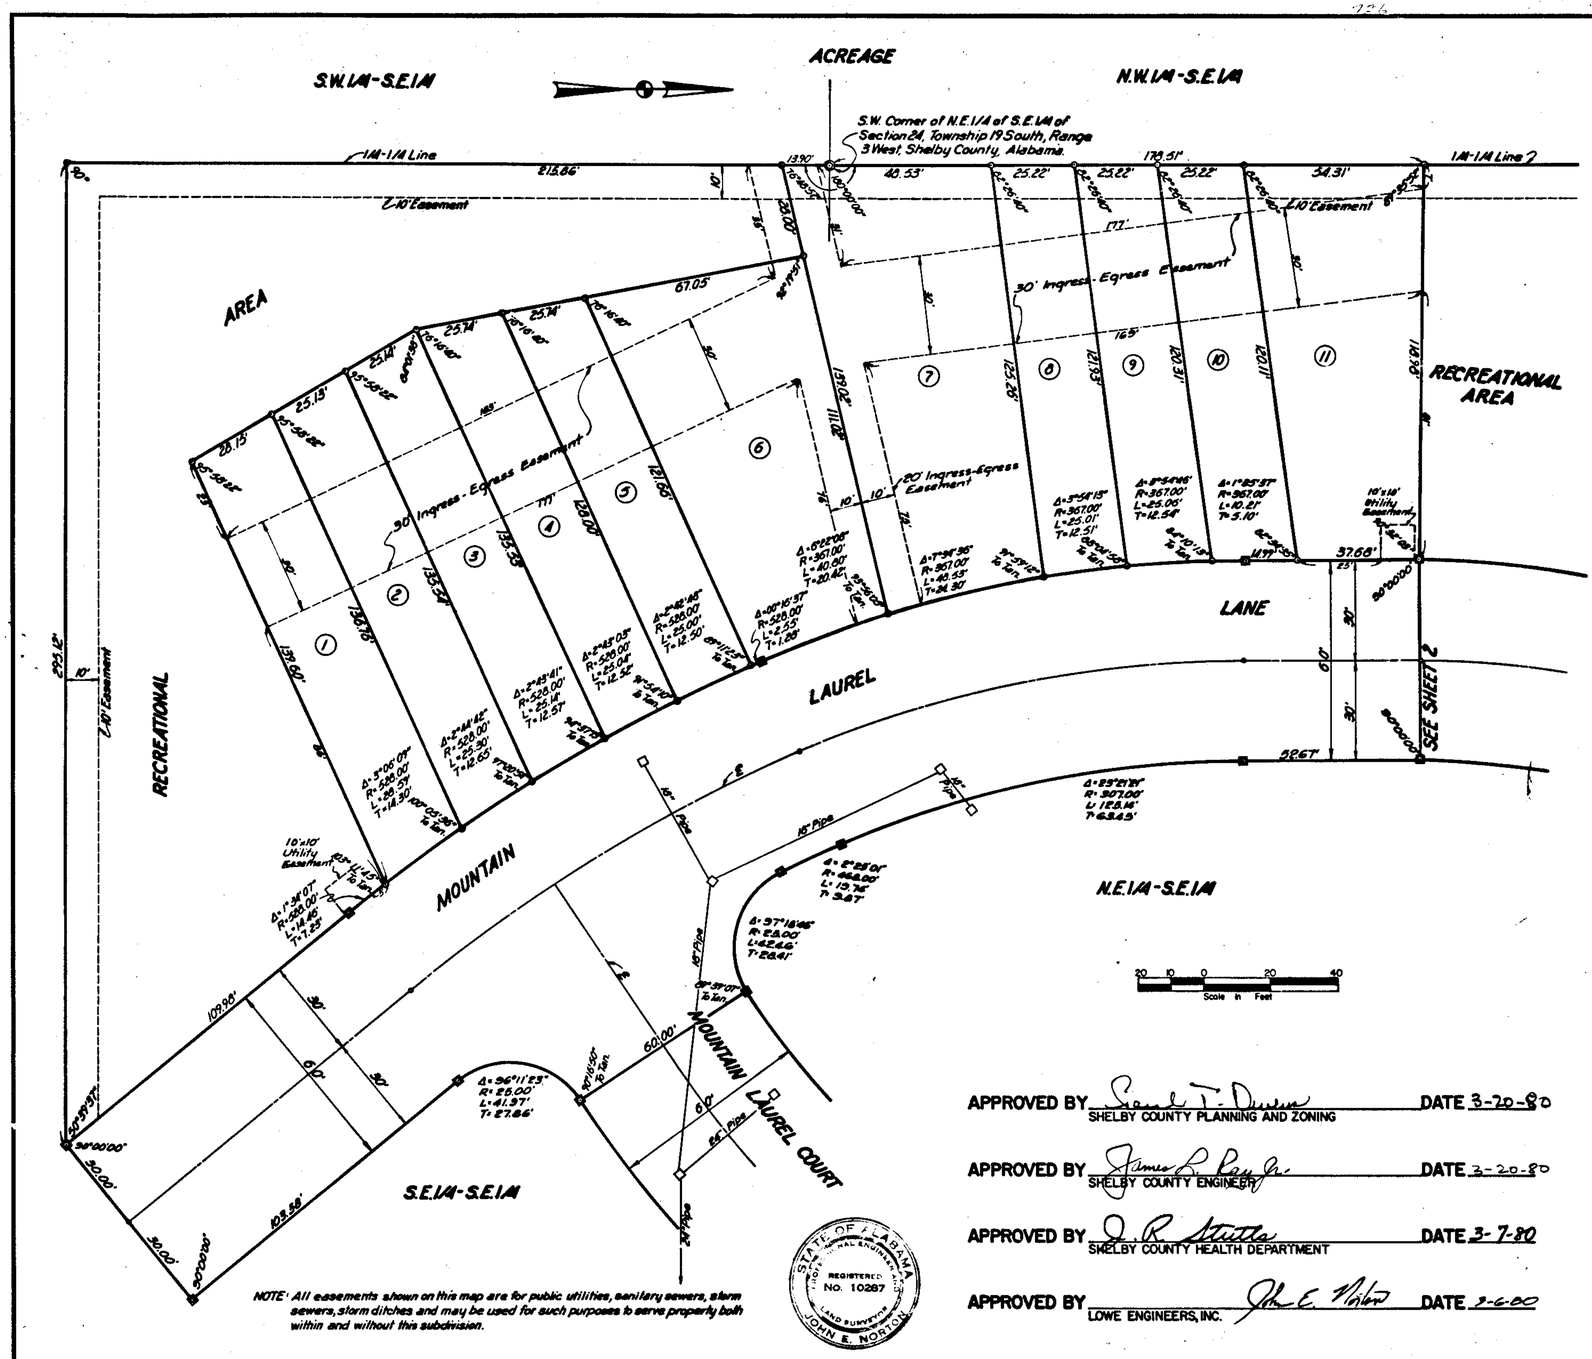

NOTE: All easements shown on this map are for public utilities, sanitary sewers, storm sewers, storm ditches and may be used for such purposes to serve property both within and without this subdivision.

STATE OF ALABAMA REGISTERED PROFESSIONAL ENGINEER No. 10267 LAND SURVEYOR JOHN E. NORTON

APPROVED BY _____ SHELBY COUNTY PLANNING AND ZONING DATE 3-20-80

APPROVED BY _____ SHELBY COUNTY ENGINEER DATE 3-20-80

APPROVED BY _____ SHELBY COUNTY HEALTH DEPARTMENT DATE 3-7-80

APPROVED BY _____ LOWE ENGINEERS, INC. DATE 2-6-80

THE STATE OF ALABAMA
SHELBY COUNTY

The undersigned John E. Norton, Registered Land Surveyor, State of Alabama, and Riverchase Town Homes I, Ltd., owner hereby certify that this plat or map was made pursuant to a survey made by said surveyor and that said survey and this plat or map were made at the instance of said owner; that this plat or map is a true and correct map of lands shown therein and known as DAVENPORT'S ADDITION TO RIVERCHASE WEST-SECTOR 1 showing the subdivisions into which it is proposed to divide said lands, giving the length and angles of the boundaries of each lot and its number showing streets, alleys, and public grounds, giving the angles, length, width and name of each street, as well as the number of each lot and block, and showing the relation of the lands to the government survey, and that iron pins have been installed at all lot corners and curve points as shown and designated by small open circles on said plat or map. Said owner also certifies that it is the owner of said lands and that the same are not subject to any mortgage, except a mortgage or mortgages held by the following mortgagee: The Harbert-Equitable Joint Venture.

Dated March 6, 1980.

John E. Norton
Registered Land Surveyor

James D. Davenport
Riverchase Town Homes I, Ltd.

W. H. Roseman
The Harbert-Equitable Joint Venture

STATE OF ALABAMA
SHELBY COUNTY

I, Beverly B. Parker as Notary Public in and for said County and State, do hereby certify that John E. Norton, whose name is signed to the foregoing certificate as a surveyor, and James D. Davenport whose name is signed to same as owner and W. H. Roseman whose name is signed to same as mortgagee, all of whom are known to me, acknowledged before me on this date, that after having been duly informed of the contents of said certificate, they executed same voluntarily as such individuals with full authority therefore.

Given under my hand an seal this 7th day of March 1980.

BE IT RESOLVED BY the Shelby County Commission that the assent of this body be and the same hereby is, given to the dedication of the streets, alleys, and public grounds as shown on plat or map of DAVENPORT'S ADDITION TO RIVERCHASE WEST-SECTOR 1, which said plat or map is certified to have been made by John E. Norton as surveyor at the instance of Riverchase Town Homes I, Ltd. as owner, and has been exhibited to this board; said plat or map being further identified by a recital of the approval of this Board signed by Mildred Ray, County Clerk, of even date herewith.

NO.	REVISIONS	DATE

DAVENPORT'S ADDITION TO RIVERCHASE WEST-SECTOR I

Situated in the E1/2 of the S.E.1/4 of Section 24, Township 19 South, Range 3 West, Shelby County, Ala.

Lowe Engineers, Inc.
BIRMINGHAM, ALA.

Scale: 1" = 20'
Date: 7-26-79
Drawing Number: L-3766.7

SHEET 1 OF 2

1911111100000080 2/2 $ .00
Shelby County, Alabama
11/11/1911 12:00:00PM FILED/CERT
Probate, Rc

PICAS & NONPARELS
PHONE 323-5122 ROBERTS & SON, INC. P. O. BOX 1383
PRINTERS — BOOKBINDERS — LITHOGRAPHERS BIRMINGHAM, ALABAMA
MICROFILMING AND MICRO-REPRODUCTIONS