936 BOOK MAP 8 Page 104 Roy Martin 663-0445 663-3845

Rest. Misc Book 48 page 889

# RESURVEY OF CANDLEWOOD

LOCATED IN THE N.E. 1/4 OF THE N.E. 1/4 OF SEC. 28, TP. 20 S., R. 3 W.
SHELBY COUNTY, ALABAMA

SCALE 1"=40' JANUARY 1983

NOTE: All easements shown on this map are for public utilities, sanitary sewers, storm sewers, storm ditches, and may be used for such purposes to serve property both within and without this subdivision

GRAPHIC SCALE 0 25' 50' 100' 200' 300'

ROY MARTIN CONSTRUCTION CO., INC. OWNER
ALLEN WHITLEY CIVIL ENGINEER & SURVEYOR

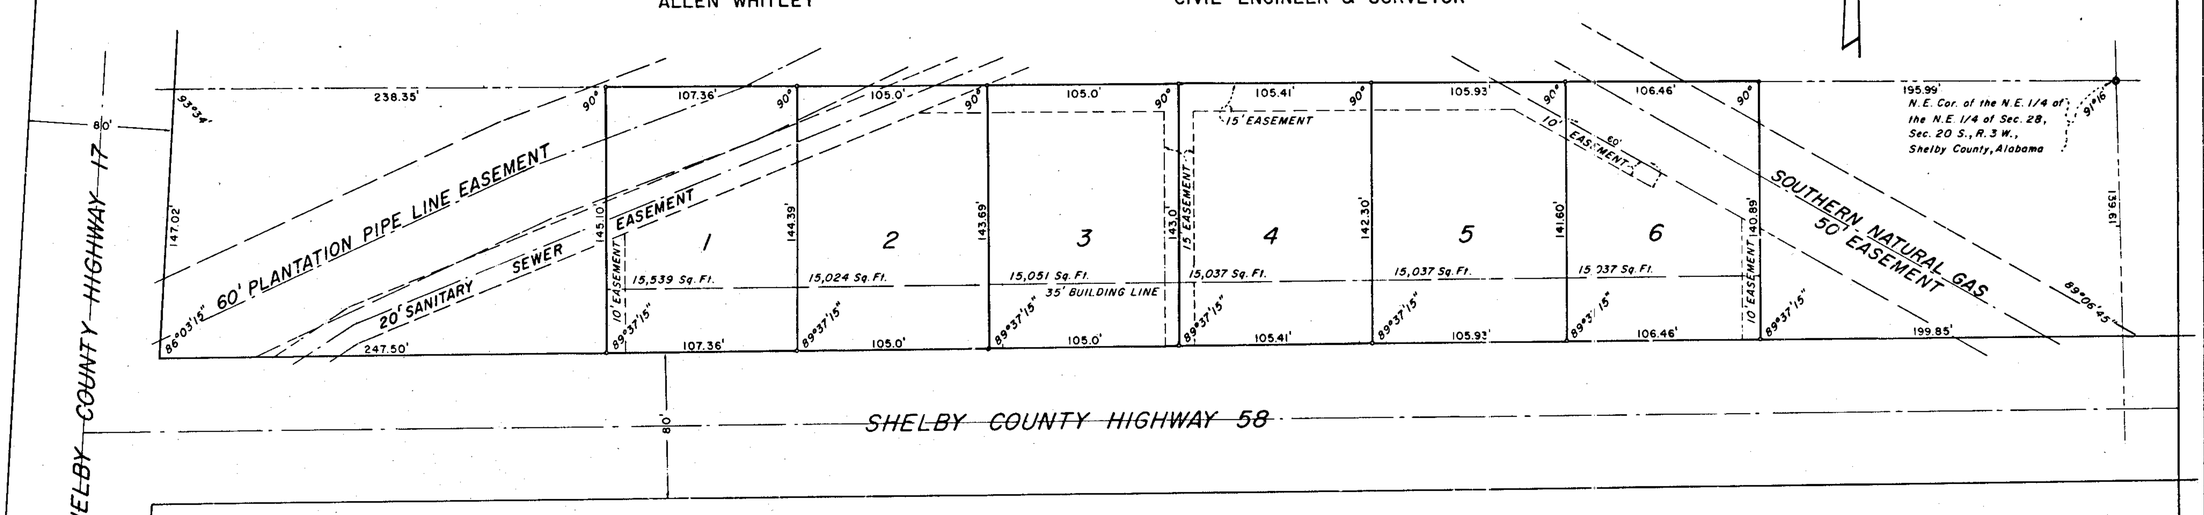


STATE OF ALABAMA
SHELBY COUNTY

THE UNDERSIGNED ALLEN WHITLEY, A REGISTERED ENGINEER AND LAND SURVEYOR, STATE OF ALABAMA, AND ROY MARTIN, AS PRESIDENT OF ROY MARTIN CONSTRUCTION CO., INC., OWNER, HEREBY CERTIFY THAT THIS PLAT OR MAP WAS MADE PURSUANT TO A SURVEY MADE BY SAID SURVEYOR AND THAT SAID SURVEY AND THIS PLAT OR MAP WERE MADE AT THE INSTANCE OF SAID OWNER; THAT THIS PLAT OR MAP IS A TRUE AND CORRECT MAP OF LANDS SHOWN THEREIN AND KNOWN AS RESURVEY OF CANDLEWOOD: SHOWING THE SUBDIVISIONS INTO WHICH IT IS PROPOSED TO DIVIDE SAID LANDS, GIVING THE LENGTHS AND BEARING OF THE BOUNDARIES OF EACH LOT AND ITS NUMBER, SHOWING THE STREETS, ALLEYS AND PUBLIC GROUNDS, GIVING THE BEARING, LENGTH, WIDTH AND NAME OF EACH STREET, AS WELL AS THE NUMBER OF EACH LOT AND BLOCK, AND SHOWING THE RELATION OF THE LANDS SO PLATTED TO THE GOVERNMENT SURVEY: AND THAT IRON PINS HAVE BEEN INSTALLED AT ALL LOT CORNERS AND CURVE POINTS AS SHOWN AND DESIGNATED BY SMALL OPEN CIRCLES ON SAID PLAT OR MAP. SAID OWNER ALSO CERTIFIES THAT HE IS THE OWNER OF SAID LANDS AND THE SAME ARE NOT SUBJECT TO ANY MORTGAGE.

IN WITNESS WHEREOF WE HAVE HEREUNTO SET OUR HANDS THIS THE 7TH DAY OF JANUARY, 1983.

BY: Roy L. Martin
ROY MARTIN, PRESIDENT

BY: Allen Whitley
ALLEN WHITLEY, CIVIL ENGINEER - LAND SURVEYOR
ALABAMA REG. NO. 3943

APPROVED: [signature] DATE: 1-10-83
GEORGE HOLCOMBE, JR., ENVIRONMENTALIST

APPROVED: Charles E Tucker DATE: 3/16/83
CHARLES E. TUCKER, ENGINEER
TOWN OF HELENA

STATE OF ALABAMA
SHELBY COUNTY

I, JOHNYE HORTON, AS NOTARY PUBLIC IN AND FOR SAID COUNTY AND STATE, DO HEREBY CERTIFY THAT ALLEN WHITLEY, WHOSE NAME IS SIGNED TO THE FOREGOING CERTIFICATE AS SURVEYOR, AND ROY MARTIN, WHOSE NAME IS SIGNED TO THE SAME AS PRESIDENT OF ROY MARTIN CONSTRUCTION CO., INC., OWNER OF RESURVEY OF CANDLEWOOD, WHO ARE KNOWN TO ME, ACKNOWLEDGED BEFORE ME ON THIS DATE, THAT AFTER HAVING BEEN DULY INFORMED OF THE CONTENTS OF SAID CERTIFICATE, THEY EXECUTED SAME VOLUNTARILY AS SUCH OFFICERS AND/OR INDIVIDUALS WITH FULL AUTHORITY THEREFOR.

GIVEN UNDER MY HAND AND SEAL THIS THE 7TH DAY OF JANUARY, 1983.

BY: Johnye Horton
JOHNYE HORTON, NOTARY PUBLIC

BE IT RESOLVED BY THE HELENA TOWN COUNCIL THAT THE ASSENT OF THIS BODY BE, AND THE SAME HEREBY IS GIVEN TO THE DEDICATION OF THE STREETS, ALLEYS AND PUBLIC GROUNDS AS SHOWN ON PLAT OR MAP OF RESURVEY OF CANDLEWOOD, WHICH PLAT OR MAP IS CERTIFIED TO HAVE BEEN MADE BY ALLEN WHITLEY AS SURVEYOR, AT THE INSTANCE OF ROY MARTIN CONSTRUCTION CO., INC., AS OWNER, AND HAS BEEN EXHIBITED TO THIS BOARD: SAID PLAT OR MAP BEING FURTHER IDENTIFIED BY A RECITAL OF THE APPROVAL OF THIS BOARD SIGNED BY FRANCES PARRISH, TOWN CLERK, OF EVEN DATE HEREWITH.

BY: [signature] DATE: [illegible]
FRANCES PARRISH, TOWN CLERK

APPROVED: [signature] DATE [illegible]
CHARLES W. PENHALE, MAYOR
TOWN OF HELENA

APPROVED: [signature] DATE: [illegible]
JOEL E. BEARDEN, CHAIRMAN
HELENA PLANNING COMMISSION

1911111100030760 1111 $1.00 of Probate,AL Shelby Cnty 12:00:00PM FILED/CERT 11/11/1911

PHONE 822-3122 ROBERTS & SON, INC. P. O. BOX 1382
PRINTERS — BOOKBINDERS — LITHOGRAPHERS BIRMINGHAM, ALABAMA
MICROFILMING AND MICRO REPRODUCTIONS