19111111000000870 1/1 $.00
Shelby Cnty Judge of Probate,AL
11/11/1911 12:00:00AM FILED/CERT

Map Book 5 Page 81

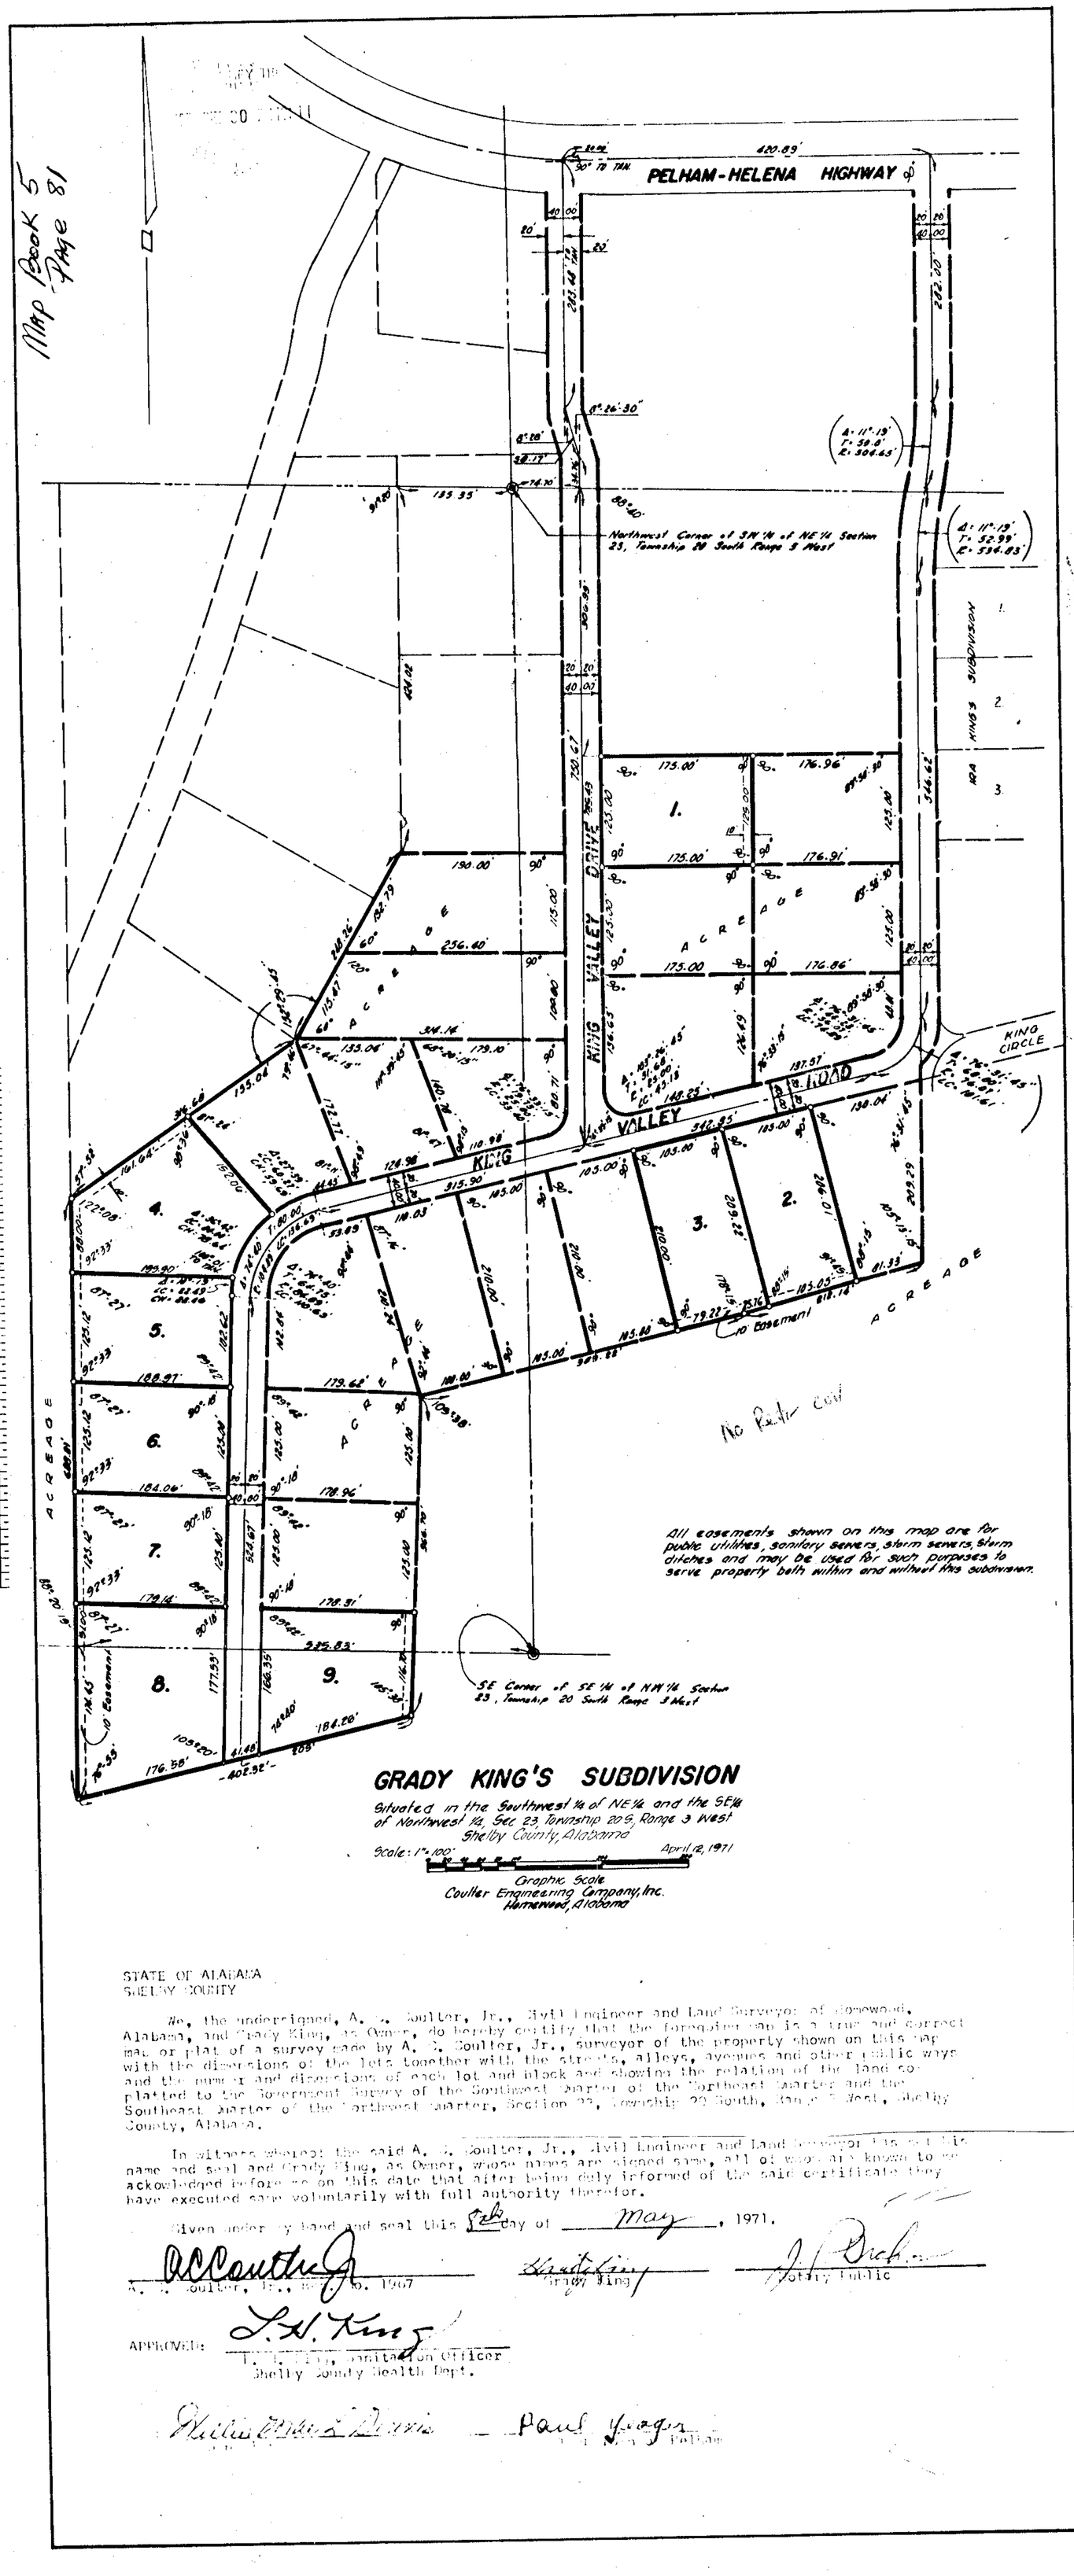

All easements shown on this map are for public utilities, sanitary sewers, storm sewers, storm ditches and may be used for such purposes to serve property both within and without this subdivision.

GRADY KING'S SUBDIVISION

Situated in the Southwest ¼ of NE¼ and the SE¼ of Northwest ¼, Sec 23 Township 20 S, Range 3 West
Shelby County, Alabama

Scale: 1"=100' April 12, 1971

Graphic Scale
Coulter Engineering Company, Inc.
Homewood, Alabama

STATE OF ALABAMA
SHELBY COUNTY

We, the undersigned, A. C. Coulter, Jr., Civil Engineer and Land Surveyor of Homewood, Alabama, and Grady King, as Owner, do hereby certify that the foregoing map is a true and correct map or plat of a survey made by A. C. Coulter, Jr., surveyor of the property shown on this map with the dimensions of the lots together with the streets, alleys, avenues and other public ways and the number and dimensions of each lot and block and showing the relation of the land so platted to the Government Survey of the Southeast Quarter of the Northeast Quarter and the Southeast Quarter of the Northwest Quarter, Section 23, Township 20 South, Range 3 West, Shelby County, Alabama.

In witness whereof the said A. C. Coulter, Jr., Civil Engineer and Land Surveyor has set his name and seal and Grady King, as Owner, whose names are signed same, all of whom are known to me acknowledged before me on this date that after being duly informed of the said certificate they have executed same voluntarily with full authority therefor.

Given under my hand and seal this 5th day of May, 1971.

A. C. Coulter, Jr., Reg. No. 1907 — Grady King — Notary Public

APPROVED: L. D. King
T. D. King, Sanitation Officer
Shelby County Health Dept.

William Edward Davis — Paul Yeager

PICAS & NONPARIELS 6 12 18 24 36 48
PHONE 822-3122
ROBERTS & SON, INC.
BOOKBINDERS — LITHOGRAPHERS BIRMINGHAM, ALABAMA
PRINTERS — MICROFILMING AND MICRO-REPRODUCTIONS
P. O. BOX 1382