19111111000000940 1/1 $.00
Shelby Cnty Judge of Probate,AL
11/11/1911 12:00:00AM FILED/CERT

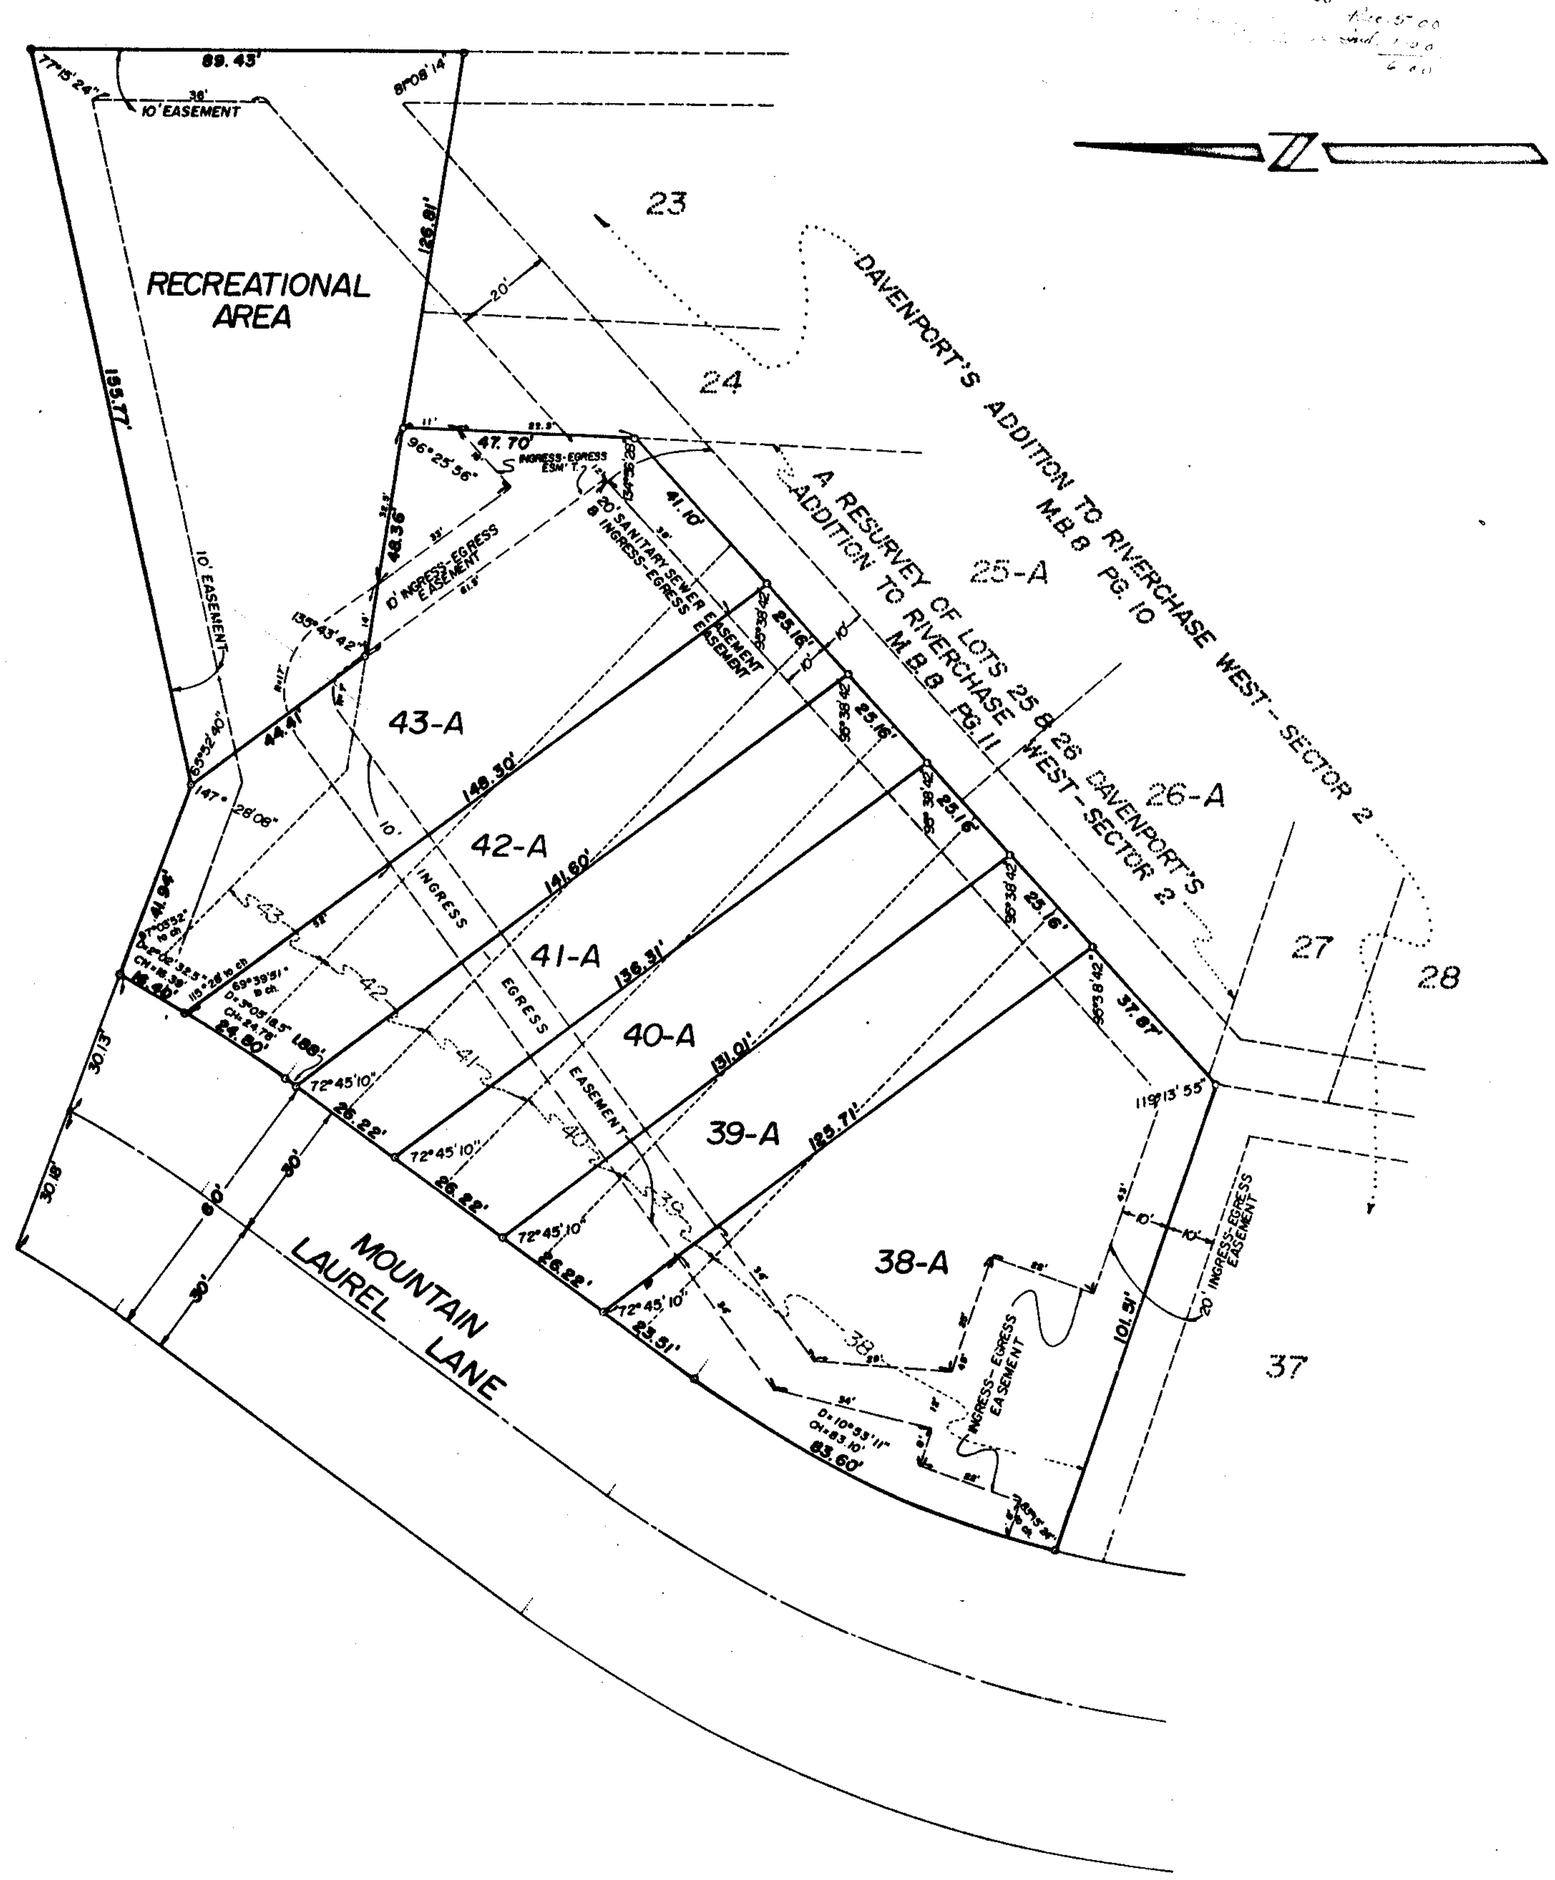

A RESURVEY OF LOTS 38, 39, 40, 41, 42, 43 & RECREATIONAL AREA
OF
DAVENPORT'S ADDITION TO RIVERCHASE WEST SECTOR 2

AS RECORDED IN MAP BOOK 8, PAGE 10, SHELBY CO., ALABAMA.

SITUATED IN THE E1/2 OF THE SE1/4, SECTION 24, TOWNSHIP 19 SOUTH, RANGE 3 WEST, SHELBY CO., ALABAMA.

SCALE 1" = 20' DATE: 7-31-80

0 50 75 100

LAURENCE D. WEYGAND - REG. CIV. ENG. - LAND SURVEYOR NO. 10373

STATE OF ALABAMA)
JEFFERSON COUNTY)

The undersigned Laurence D. Weygand, Registered Engineer-Land Surveyor, State of Alabama, and Riverchase Town Homes 1, Ltd. owner hereby certify that this plat or map was made pursuant to a survey made by said surveyor and that said survey and this plat or map were made at the instance of said owner; that this plat or map is a true and correct map of lands shown therein and known as A RESURVEY OF LOTS 38, 39, 40, 41, 42, 43, & RECREATION AREA OF DAVENPORT'S ADDITION TO RIVERCHASE WEST SECTOR 2 showing the subdivision into which it is proposed to divide said lands, giving the length and angles of the boundaries of each lot and its number, showing the streets, alleys, and public grounds; giving the angles, length, width and name of each street, as well as the number of each lot and block, and showing the relation of the lands to the government survey; and that iron pins have been installed at all lot corners and curve points as shown and designated by small open circles on said plat or map. Said owner also certifies that it is the owner of said lands and that the same are not subject to any mortgage.

Dated: July 31, 1980

Riverchase Town Homes 1, Ltd.

Laurence D. Weygand, Reg. C.E.-L.S. #10373

STATE OF ALABAMA)
JEFFERSON COUNTY)

I, Louise M. Eagle, as Notary Public in and for said County and State, do hereby certify that Laurence D. Weygand, whose name is signed to the foregoing certificate as surveyor, and James D. Davenport whose name is signed to the same as owner and [illegible], whose name is signed to same as mortgagee, all of whom are known to me, acknowledged before me on this date that after having been duly informed of the contents of said certificate they executed same voluntarily as such individuals with full authority therefore.

Given under my hand and seal this the 31st day of July, 1980.

NOTARY PUBLIC

My Commission Expires August 7, 1984

APPROVED BY Shelby County Planning and Zoning DATE: 8-25-80

APPROVED BY Shelby County Engineer DATE 8/25/80

APPROVED BY Shelby County Health Department DATE: 8-7-80

NOTE: There being no new street dedication involved, the regular resolution is hereby omitted.

ROBERTS & SON, INC.
PRINTERS — BOOKBINDERS — LITHOGRAPHERS — BINDERS
MICROFILMING AND MICRO-REPRODUCTIONS
BIRMINGHAM, ALABAMA
P. O. BOX 1303
PHONE 323-3122