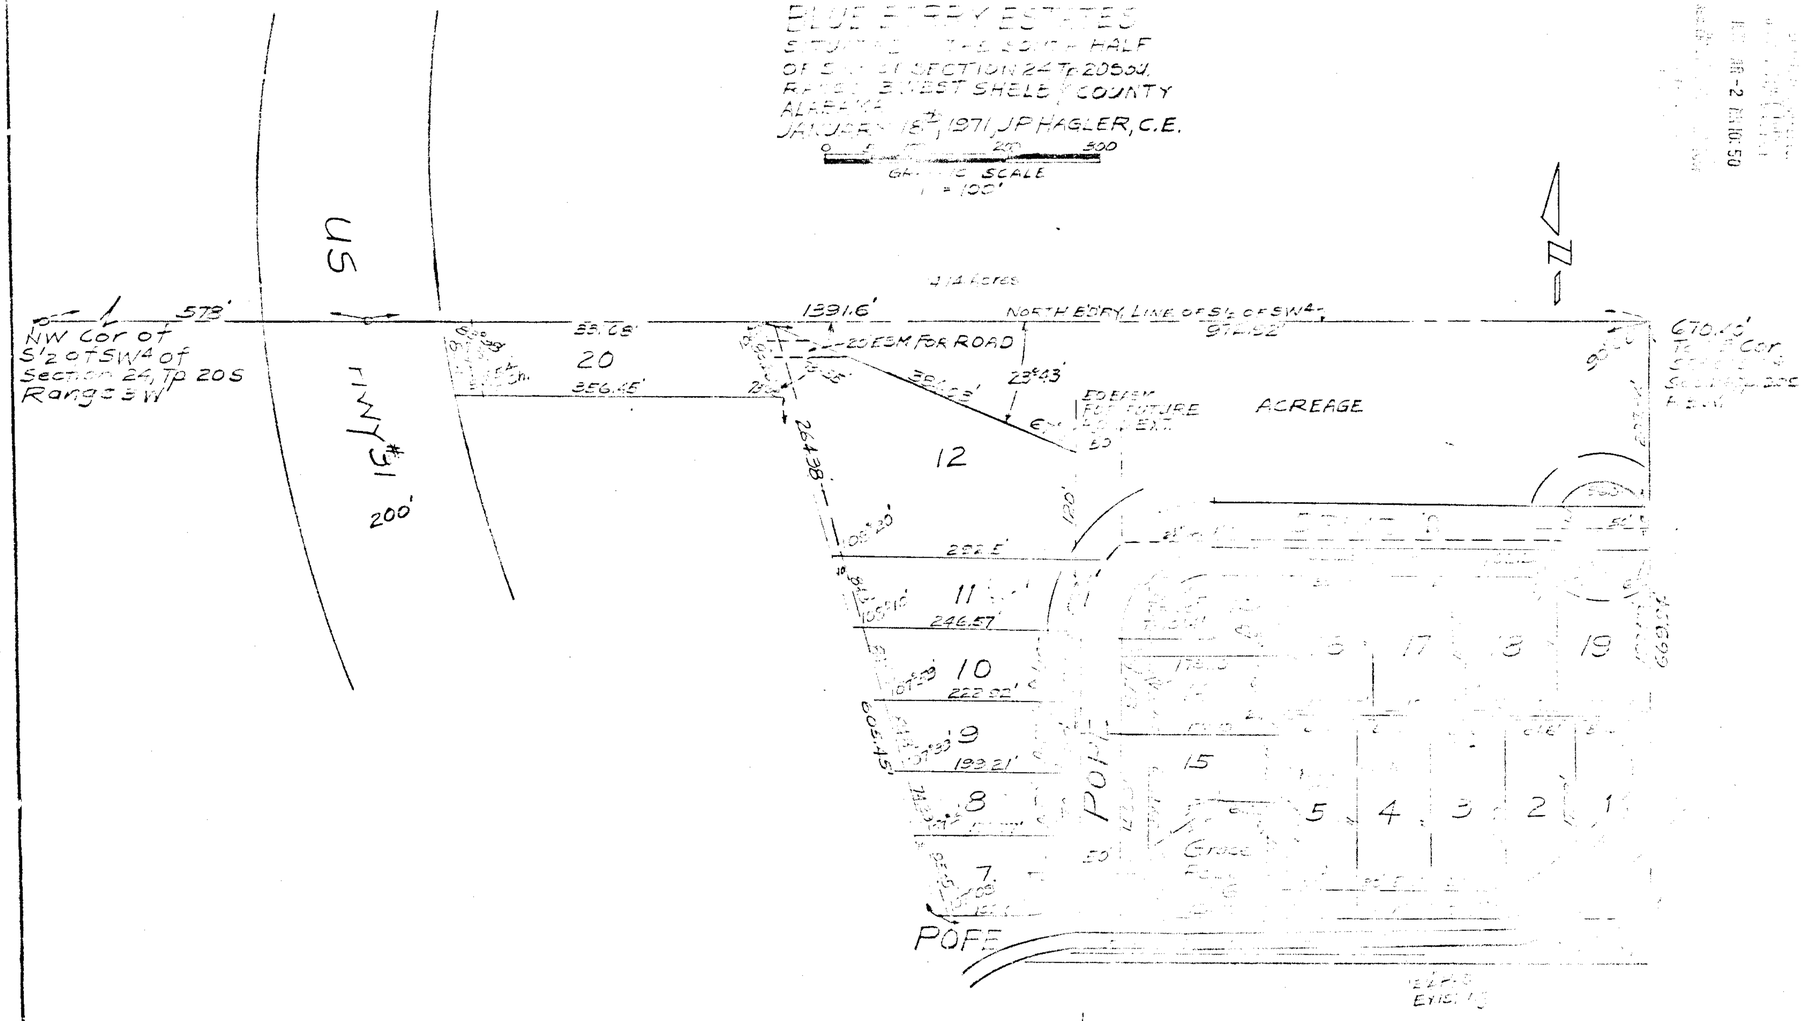

STATE OF ALABAMA
SHELBY COUNTY

WE, THE UNDERSIGNED, JOHN P. HAGLER, A REGISTERED ENGINEER AND SURVEYOR OF BIRMINGHAM, AND BOBBY ROBINETTE, PRESIDENT OF THE ROBINETTE DEVELOPMENT CO. AS OWNER OF THE LAND DESCRIBED AND SET FORTH ON THIS PLAT OR MAP, KNOWN AS BLUE BERRY ESTATES, HEREBY CERTIFY THIS IS A TRUE AND CORRECT PLAT OF SURVEY SHOWING THE NAMES AND THE WIDTH OF EACH STREET, THE NUMBER AND DIMENSIONS OF EACH LOT AND SHOWING THE RELATION OF THE LAND SO PLOTTED TO THE GOVERNMENT SURVEY THE SAID SECTION 24; TOWNSHIP 20 SOUTH; RANGE 3 WEST; SHELBY COUNTY, ALABAMA.

WITNESS OUR HANDS: THIS 19th. DAY OF JANUARY, 1971

John P. Hagler
REGISTERED ENGINEER AND SURVEYOR# 1316

Bobby Robinette
OWNER

STATE OF ALABAMA
SHELBY COUNTY

I, Bernice Canon, A NOTARY PUBLIC IN AND FOR SAID COUNTY AND STATE, HEREBY CERTIFY THAT JOHN P. HAGLER WHOSE NAME AS ENGINEER AND BOBBY ROBINETTE, WHOSE NAME AS OWNER IS SIGNED TO THE FOREGOING CERTIFICATE, AND WHO ARE KNOWN TO ME, ACKNOWLEDGED BEFORE ME ON THIS DATE, THAT BEING INFORMED OF THE CONTENTS OF SAID CERTIFICATE, THEY WITH FULL AUTHORITY EXECUTED THE SAME VOLUNTARILY ON THE DATE THE SAME BEARS DATE.

GIVEN UNDER MY HAND AND SEAL,
THIS THE 19 DAY OF JANUARY, 1971.

Bernice Canon
Notary Public

APPROVED: _____

APPROVED: _____

JUDGE OF PROBATE, SHELBY COUNTY, ALA.

Book 5 Page 72

19111111000000970 1/1 $.00
Shelby Cnty Judge of Probate,AL
11/11/1911 12:00 00AM FILED/CERT

PHONE 822-3122 ROBERTS & SON, INC. P. O. BOX 1382 BIRMINGHAM ALABAMA