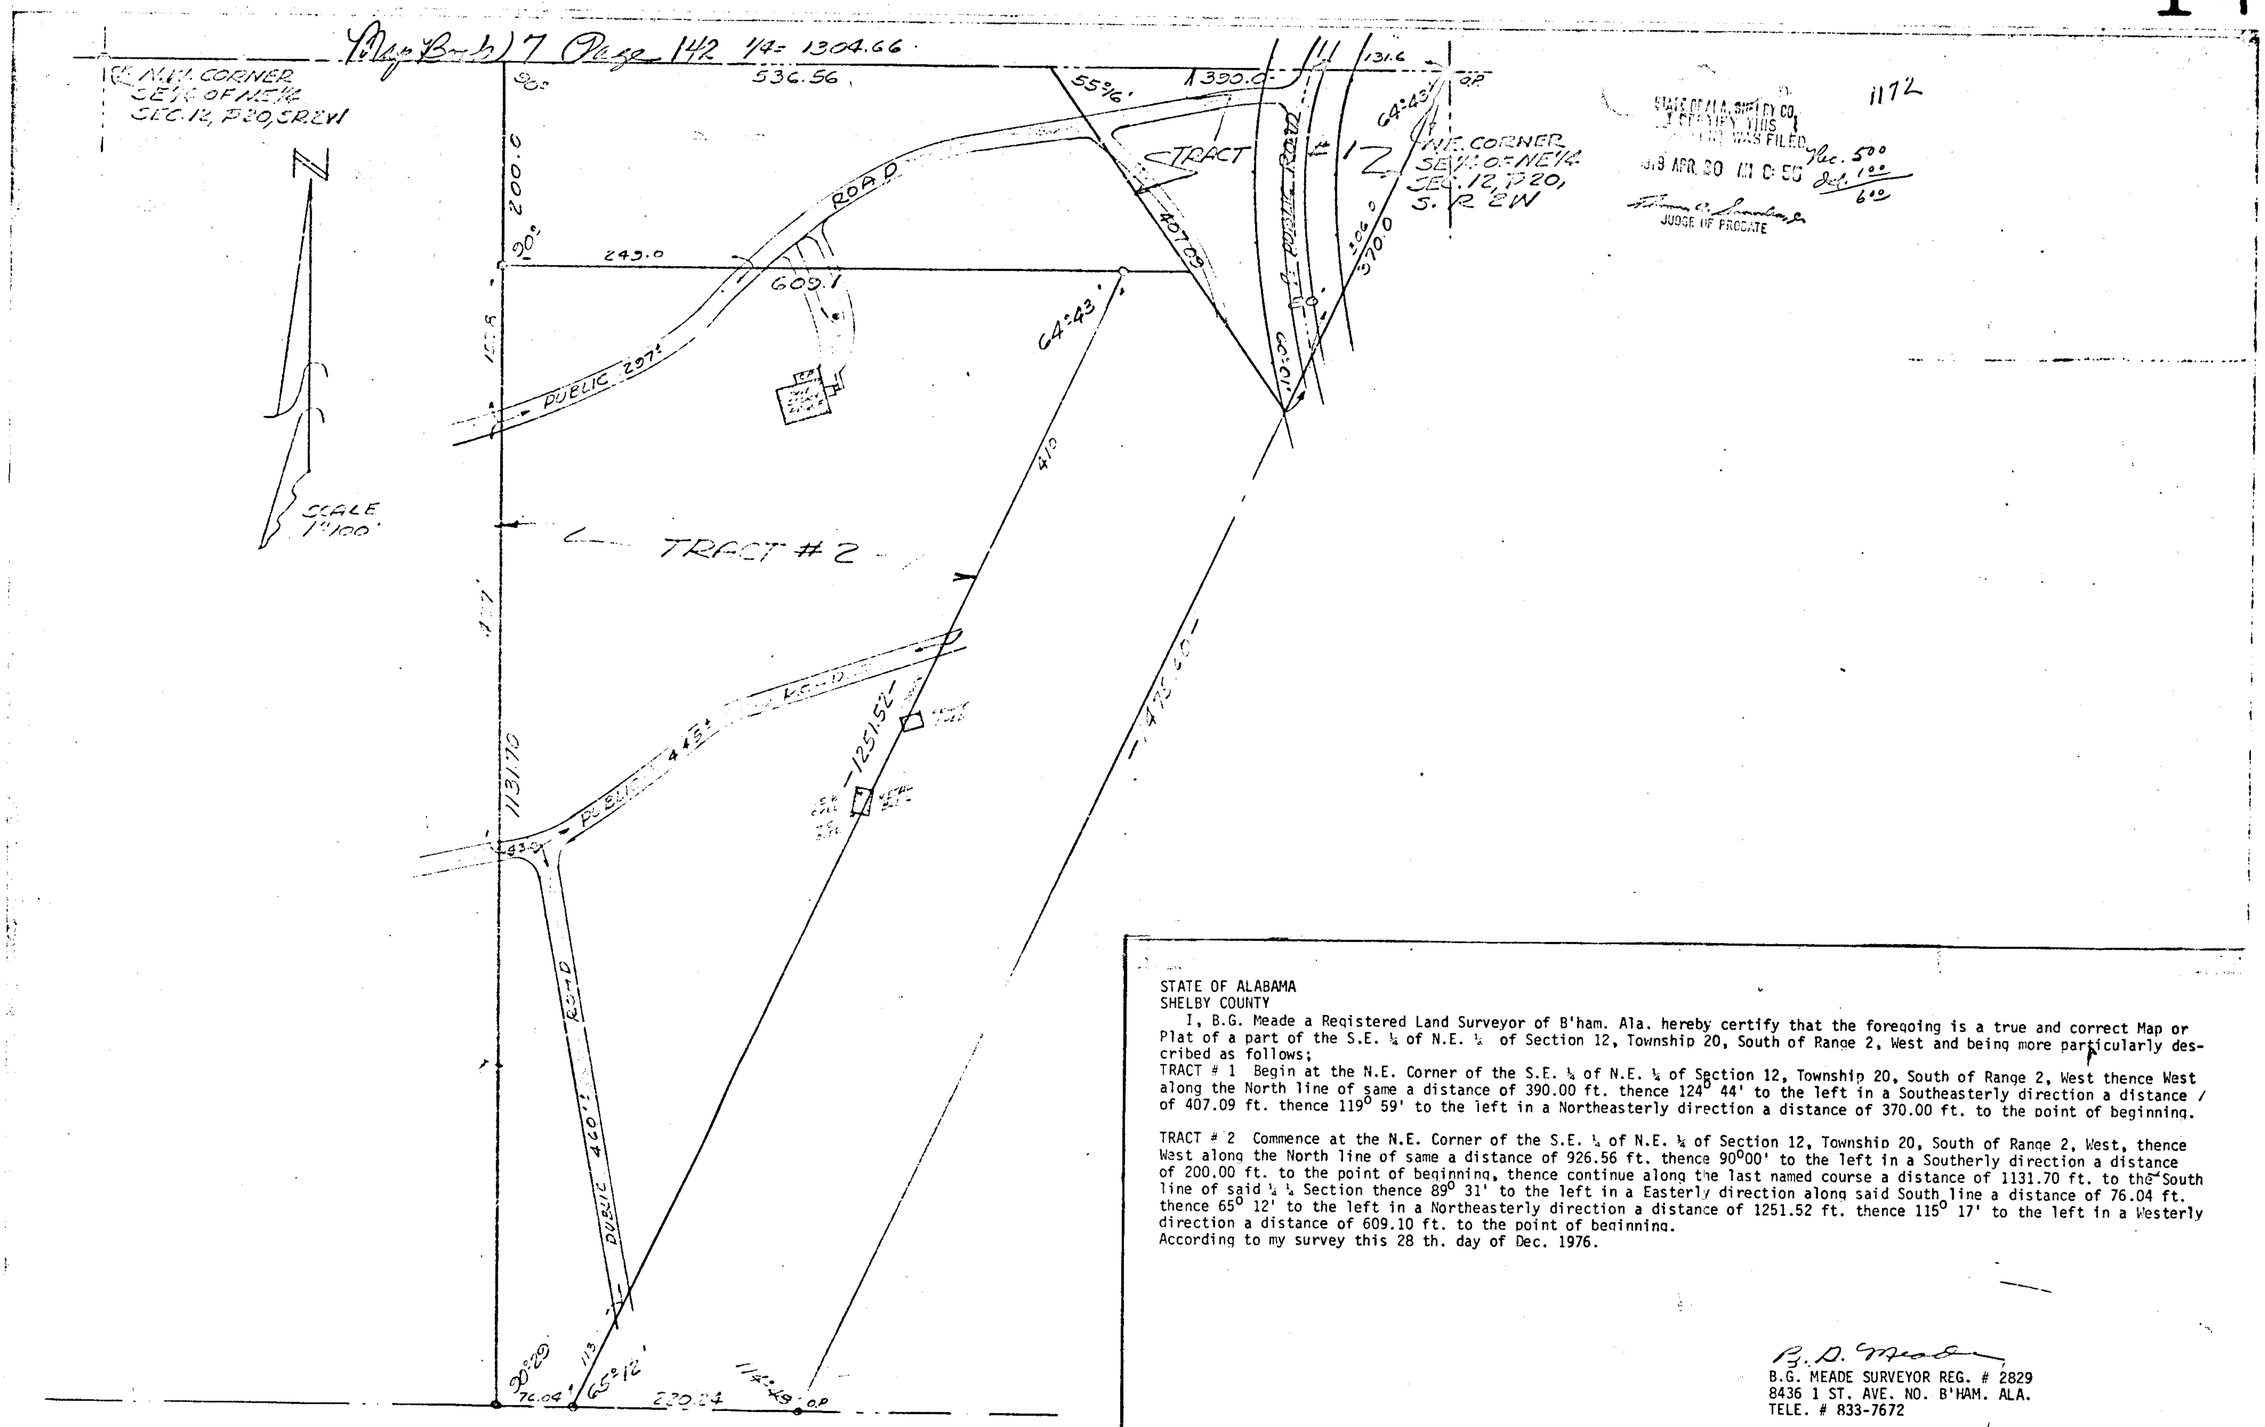

STATE OF ALABAMA SHELBY CO.
I CERTIFY THIS INSTRUMENT WAS FILED
1979 APR 20 AM 9:50
JUDGE OF PROBATE
Rec. 5.00
Ref. 1.00
6.00

1172

1911111800001139 111 $.00
Shelby County Judge of Probate, AL
11/11/1911 12:00:00AM FILED/CERT

STATE OF ALABAMA
SHELBY COUNTY

I, B.G. Meade a Registered Land Surveyor of B'ham. Ala. hereby certify that the foregoing is a true and correct Map or Plat of a part of the S.E. ¼ of N.E. ¼ of Section 12, Township 20, South of Range 2, West and being more particularly described as follows;

TRACT # 1 Begin at the N.E. Corner of the S.E. ¼ of N.E. ¼ of Section 12, Township 20, South of Range 2, West thence West along the North line of same a distance of 390.00 ft. thence 124° 44' to the left in a Southeasterly direction a distance of 407.09 ft. thence 119° 59' to the left in a Northeasterly direction a distance of 370.00 ft. to the point of beginning.

TRACT # 2 Commence at the N.E. Corner of the S.E. ¼ of N.E. ¼ of Section 12, Township 20, South of Range 2, West, thence West along the North line of same a distance of 926.56 ft. thence 90°00' to the left in a Southerly direction a distance of 200.00 ft. to the point of beginning, thence continue along the last named course a distance of 1131.70 ft. to the South line of said ¼ ¼ Section thence 89° 31' to the left in a Easterly direction along said South line a distance of 76.04 ft. thence 65° 12' to the left in a Northeasterly direction a distance of 1251.52 ft. thence 115° 17' to the left in a Westerly direction a distance of 609.10 ft. to the point of beginning.

According to my survey this 28 th. day of Dec. 1976.

B.G. Meade

B.G. MEADE SURVEYOR REG. # 2829
8436 1 ST. AVE. NO. B'HAM. ALA.
TELE. # 833-7672

PICAS & NONPAREILS 6 12 18 24 30 36
PHONE 822-3122 ROBERTS & SON, INC. P. O. BOX 1382
PRINTERS — BOOKBINDERS — LITHOGRAPHERS BIRMINGHAM, ALABAMA
MICROFILMING AND MICRO-REPRODUCTIONS