19111111000001270 1/1 $.00
Shelby Cnty Judge of Probate,AL
11/11/1911 12:00:00AM FILED/CERT

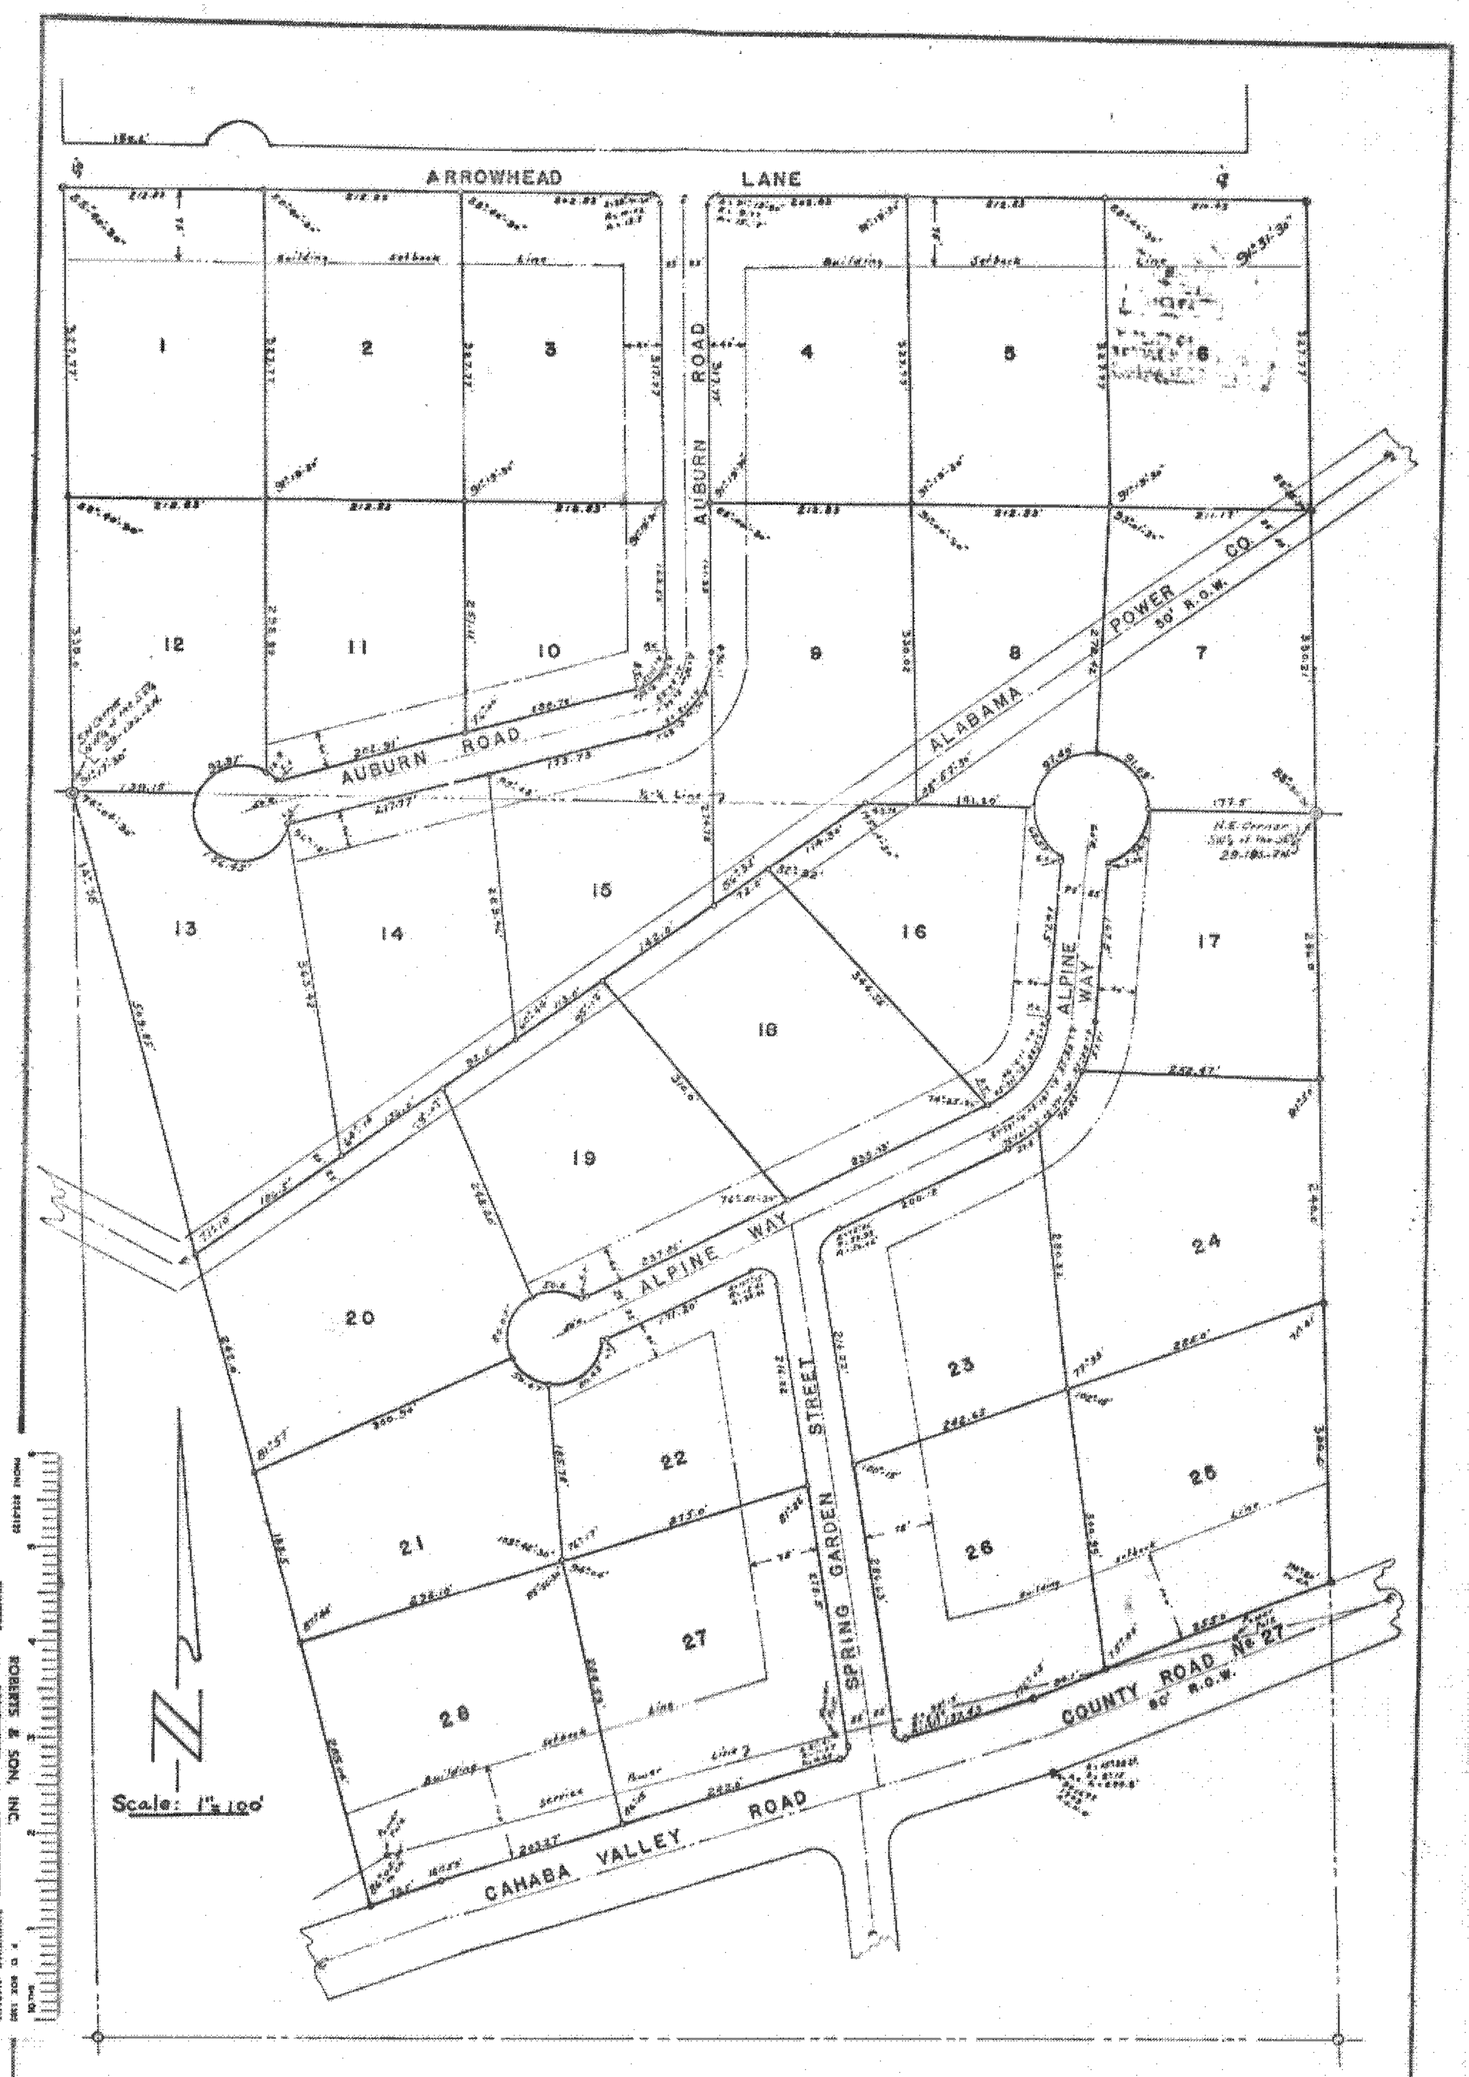

SECTOR TWO
SPRING GARDEN ESTATES

IN

SECTION 29, TSP. 19 SOUTH, RANGE 2 WEST.

SHELBY COUNTY, ALABAMA.

SCALE: 1"= 100' ALTON YOUNG, L.S. 1656. ALABASTER, ALABAMA. AUGUST, 1965.

STATE OF ALABAMA,
SHELBY COUNTY.

I, Lorrell A Perkins, A Notary Public,in and for said County and State, hereby certify that Alton Young,Surveyor,and Spring Garden Corporation by Earle Morgan and Mrs. B. M. Jones, Presiinat and Secretary respectively,as owners whose names are signed to the foregoing certificate,and who are known to me,acknowledged before me on this day that being informed of the contents of said certificate they executed the same voluntarily and with full authority on the day the same bears date.

GIVEN UNDER MY HAND AND SEAL, THIS THE 17th DAY OF AUGUST, 1965.

Lorrell A Perkins
NOTARY.

STATE OF ALABAMA,
SHELBY COUNTY.

I, Alton Young, Surveyor, and Spring Garden Corporation, by Earle Morgan and Mrs. B. M. Jones, President and Secretary,respectively,as owners,Do hereby certify that the foregoing is a true and correct map or plat of Seator Two of Spring Garden Estates Subdivision,showing the numbers and dimensions of each lot and the width of the Streets,Ways or Roads ,and showing the relation of the land so platted to the Governmental Survey of Section 29, Township 19 South, Range 2 West,Shelby County, Alabama.

IN WITNESS WHEREOF WE HAVE HEREUNTO SET OUR HANDS,

THIS THE 17th DAY OF August ,1965.

Alton Young
Alton Young, L.S. 1656.

Spring Garden Corporation

By. Earle Morgan
Earle Morgan, President

By. Mrs B. M. Jones
Mrs. B. M. Jones, Secretary.

STATE OF ALA. SHELBY CO.
I CERTIFY THIS INSTRUMENT WAS FILED ON 11-11-11 AT 12:00 AM
RECORDED IN B.___ PAGE ___
$ ___ DEED TAX HAS BEEN PD. ON OPS INSTRUMENT.
J. M. Jones
JUDGE OF PROBATE

My Book 5
Page 12