1911111100000300 1/1 $.00
Shelby Cnty Judge of Probate,AL
11/11/1911 12:00:00AM FILED/CERT

8283 - Map Book 7 - Page 38

STATE OF ALABAMA
I CERTIFY THIS
1978 FEB 28 PM 3:17

THE ROUND TABLE

LOCATED IN THE SW1/4 OF THE NW1/4 OF SECTION 5
TOWNSHIP 22 SOUTH, RANGE 2 WEST
SHELBY COUNTY, ALABAMA

WILLIAM J. EGAN, JR. SURVEYOR, REG. NO 10925
SCALE: 1"=50' MARCH, 1978

P.M. Egan

NOTE: No individual lot shall have direct access to Shelby County Road No. 12 or Shelby County Road No. 22.

NOTE: No construction shall be started on any lot until individual plot plans showing proposed house, driveway, walks and sewage disposal system have been submitted to and approved by the Shelby County Health Department.

All easements shown on this map are for public utilities, sanitary sewers, storm sewers, storm ditches, and may be used for such purposes to serve property both within and without this subdivision.

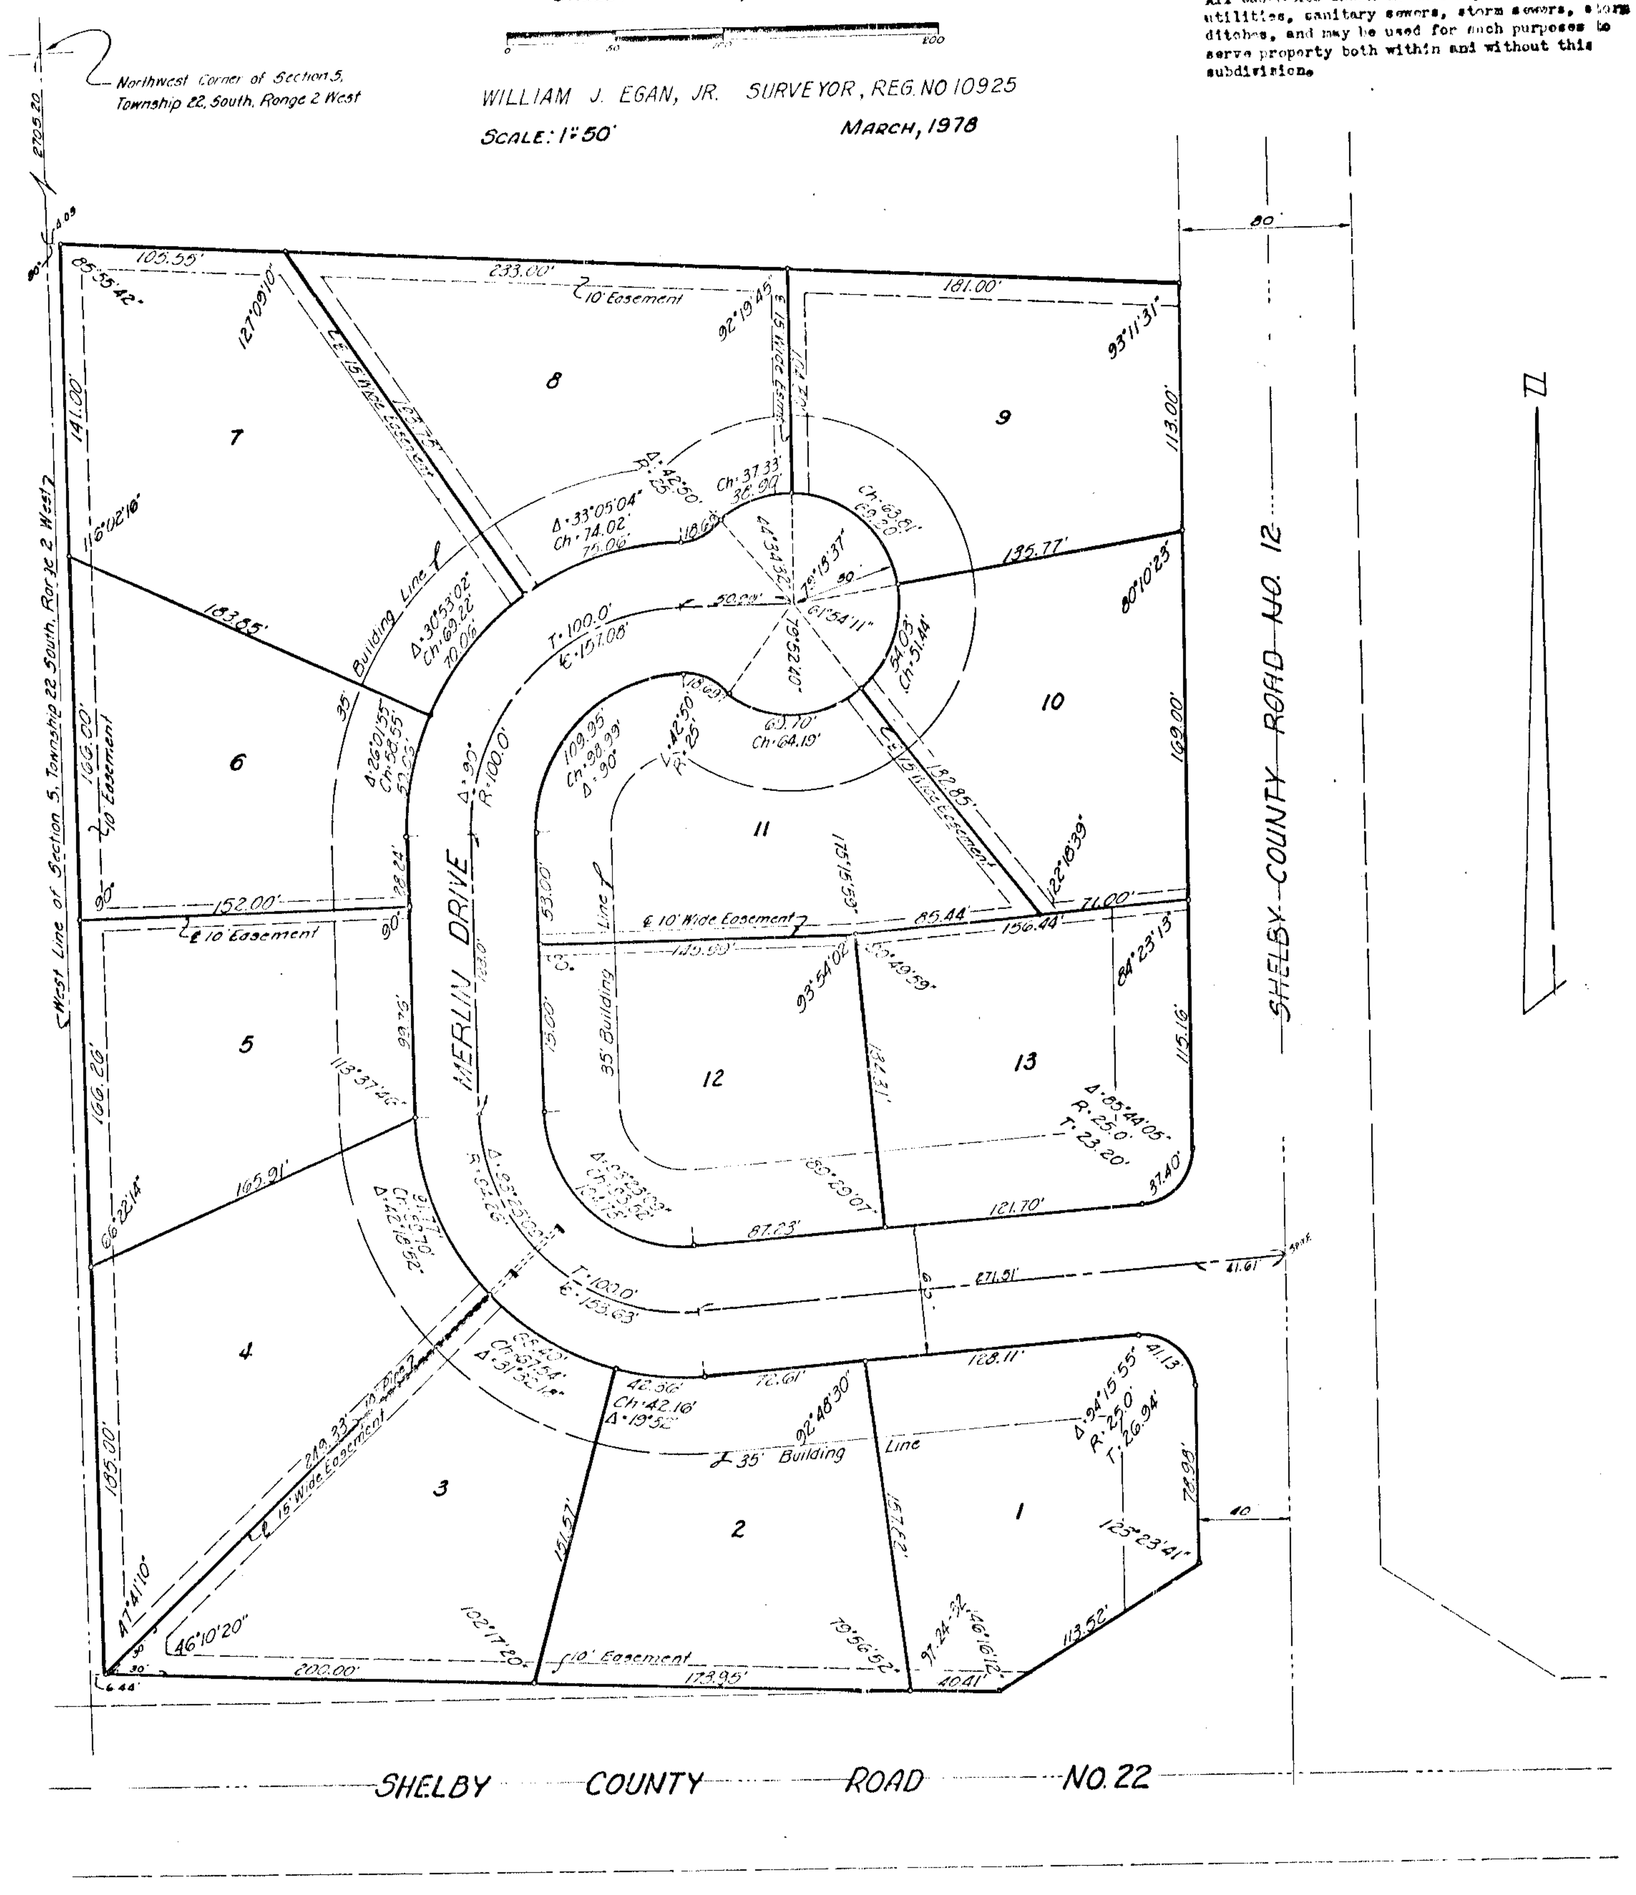

ROBERTS & SON, INC.
BOOKBINDERS LITHOGRAPHERS
PRINTERS MICROFILMING AND MICRO-REPRODUCTIONS
P. O. BOX 1382 BIRMINGHAM, ALABAMA
PHONE 822-3122

STATE OF ALABAMA
SHELBY COUNTY

The undersigned, William J. Egan, Jr., as Surveyor and Lewis Knowles as owner, hereby certify that this plat or map was made pursuant to a survey made by said surveyor and that said survey and this plat or map were made at the instance of said owner; that this plat or map is a true and correct map of lands shown therein and known as The Round Table, showing the subdivisions into which it is proposed to divide said lands, giving the dimensions of each lot and its number, showing the streets, alleys and public grounds, giving the length, width and name of each street as well as the number of each lot and block; the relation of the lands to the government survey and that iron pins have been installed at all lot corners and corner points as shown and designated by small open circles on said plat or map. Said owner also certifies that he is the owner of said lands and that the same are not subject to any mortgage, except a mortgage held by the following mortgagees: Merchants and Planters Bank of Montevallo, Alabama

In witness thereof, said surveyor and owner, have executed these presents this the 2 day of February, 1978.

By: William J. Egan, Jr.
William J. Egan, Jr., Surveyor, Reg. No. 10925

By: Lewis Knowles
Lewis Knowles, Owner

By: [illegible]
Officer, Merchants and Planters Bank

STATE OF ALABAMA
Jefferson COUNTY

I, Ruth Cameron, as Notary Public in and for said County and State, do hereby certify that William J. Egan, Jr., whose name is signed to the foregoing certificate and [illegible], whose names are signed to the foregoing certificate, both of whom are known to me, acknowledged before me, on this date, that after having been duly informed of the contents of said certificate, they executed same voluntarily as such individuals with full authority therefore.

Given under my hand and seal this the 21 day of February, 1978.

Ruth Cameron
Notary Public

BE IT RESOLVED BY THE SHELBY COUNTY COMMISSION that the assent of this body be, and the same hereby is given to the dedication of the streets, alleys, and public grounds as shown on plat or map of The Round Table, which said plat or map is certified to have been made by William J. Egan, Jr., as surveyor, at the instance of Lewis Knowles, as owner, and has been exhibited to this Board; said plat or map being further identified by a recital of the approval of this Board signed by [illegible], County Clerk, of even date herewith.

[illegible]
County Clerk

By: Paul T. Durkin 2-28-78
SHELBY COUNTY PLANNING COMMISSION

By: James L. Kay Jr.
SHELBY COUNTY ENGINEER

By: [illegible]
SHELBY COUNTY HEALTH DEPARTMENT