
Map Book 7 pe. 58

STATE OF ALA. SHELBY CO.
I CERTIFY THIS
INSTRUMENT WAS FILED
1978 MAY -4 PM 12 28
JUDGE OF PROBATE

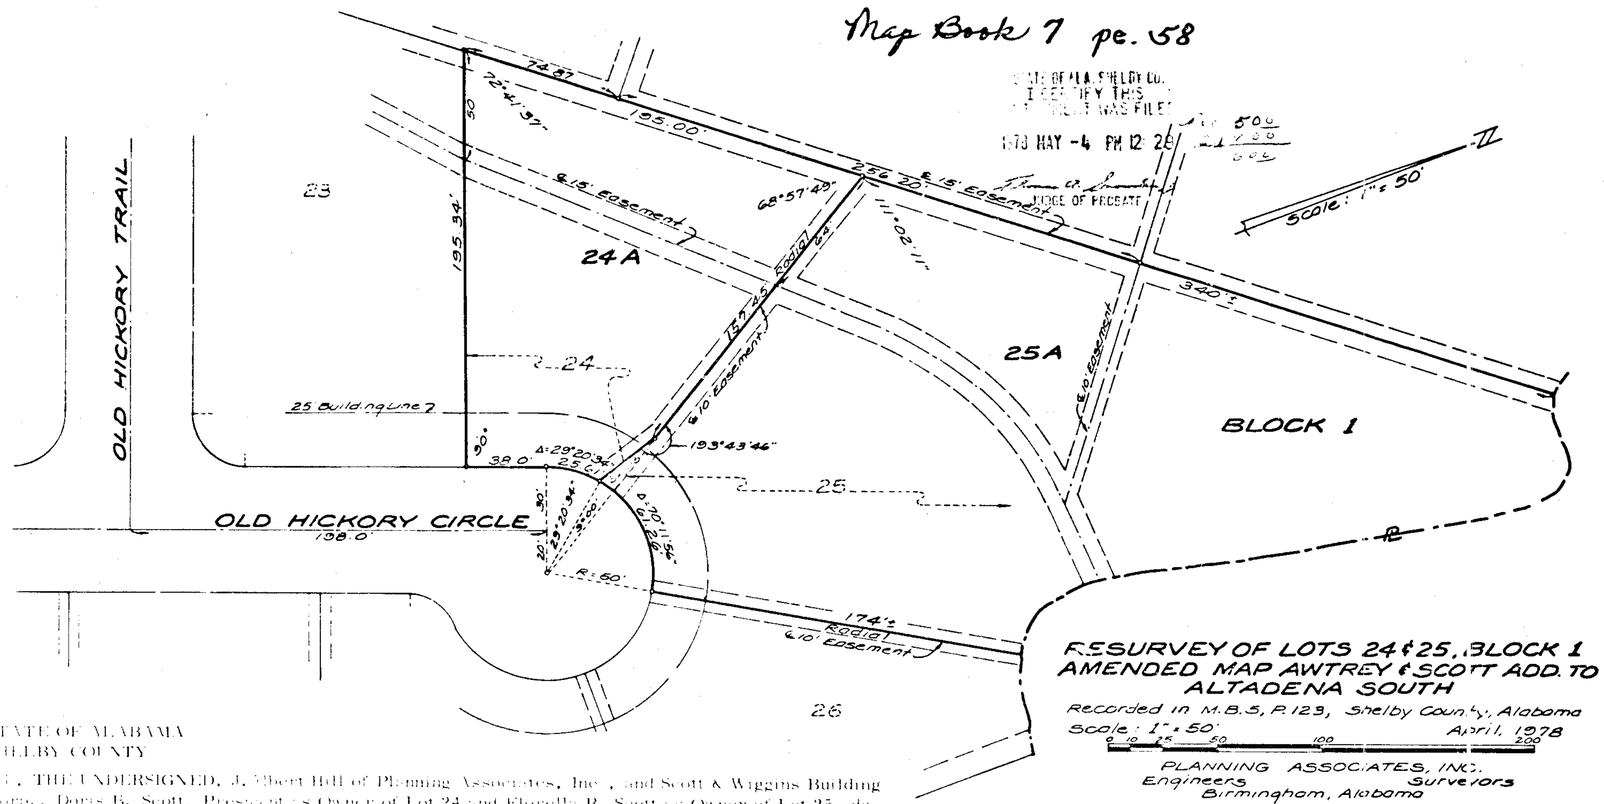

RESURVEY OF LOTS 24 & 25, BLOCK 1
AMENDED MAP AWTREY & SCOTT ADD. TO
ALTADENA SOUTH
Recorded in M.B.5, P.123, Shelby County, Alabama
Scale: 1" = 50' April, 1978
0 10 25 50 100 200
PLANNING ASSOCIATES, INC.
Engineers Surveyors
Birmingham, Alabama

STATE OF ALABAMA
SHELBY COUNTY

W.E., THE UNDERSIGNED, J. Albert Hill of Planning Associates, Inc., and Scott & Wiggins Building Corp., Doris B. Scott, President as Owner of Lot 24 and Florella B. Scott as Owner of Lot 25, do hereby certify that this is a true and correct plat or map of A RESURVEY OF LOTS 24 & 25, BLOCK 1, AMENDED MAP AWTREY & SCOTT ADD. TO ALTADENA SOUTH, showing the number and dimensions of each lot and the name and width of each road or other public way, and giving the relationship of the lands so platted to the survey of Awtrey & Scott Addition to Altadena South, as recorded in Map Book 5, Page 123 in the Probate Office of Shelby County, Alabama.

IN WITNESS WHEREOF, we have hereunto set our hands this the 24 day of April, 1978.

SURVEYOR:
J. Albert Hill
J. Albert Hill, Reg. No. 9682

OWNER LOT 24:
SCOTT & WIGGINS BLDG. CORP.
Doris B. Scott
Doris B. Scott, President

OWNER LOT 25:
Florella B. Scott
Florella B. Scott

STATE OF ALABAMA
SHELBY COUNTY

I, Bonnie J. Jennings, a Notary Public in and for said County and State, hereby certify that J. Albert Hill, whose name is signed to the foregoing certificate as Surveyor, and Doris B. Scott, Pres. of Scott & Wiggins Building Corp., whose name is signed as Owner of Lot 24, and Florella B. Scott, whose name is signed as Owner of Lot 25, are known to me, acknowledged before me on this date that being duly informed of the contents of same certificate, they executed the same voluntarily, with full authority therefor.

GIVEN UNDER my hand and seal this the 24 day of April, 1978.

Bonnie J. Jennings
Notary Public

APPROVED: James L. Ray Jr.
County Engineer

APPROVED: Carol T. Vickers 5-1-78
County Official

Dwg. No. 2901

1911411 10000 1360 1/1 $ 100
Shelby County, Judge of Probate, AL
11/11/1911 12:00:00AM FILED/CERT

PICAS & NONPARIELS 6 12 18 24 30 36
PHONE 822-3122
ROBERTS & SON, INC.
P. O. BOX 1382
PRINTERS — BOOKBINDERS — LITHOGRAPHERS BIRMINGHAM, ALABAMA
MICROFILMING AND MICRO REPRODUCTIONS
INCHES 1 2 3 4 5 6