19111111000001500 1/1 $.00
Shelby Cnty Judge of Probate,AL
11/11/1911 12:00:00AM FILED/CERT

Map Book 7 Page 102

Rec. 5.00
Ind 1.00
6.00

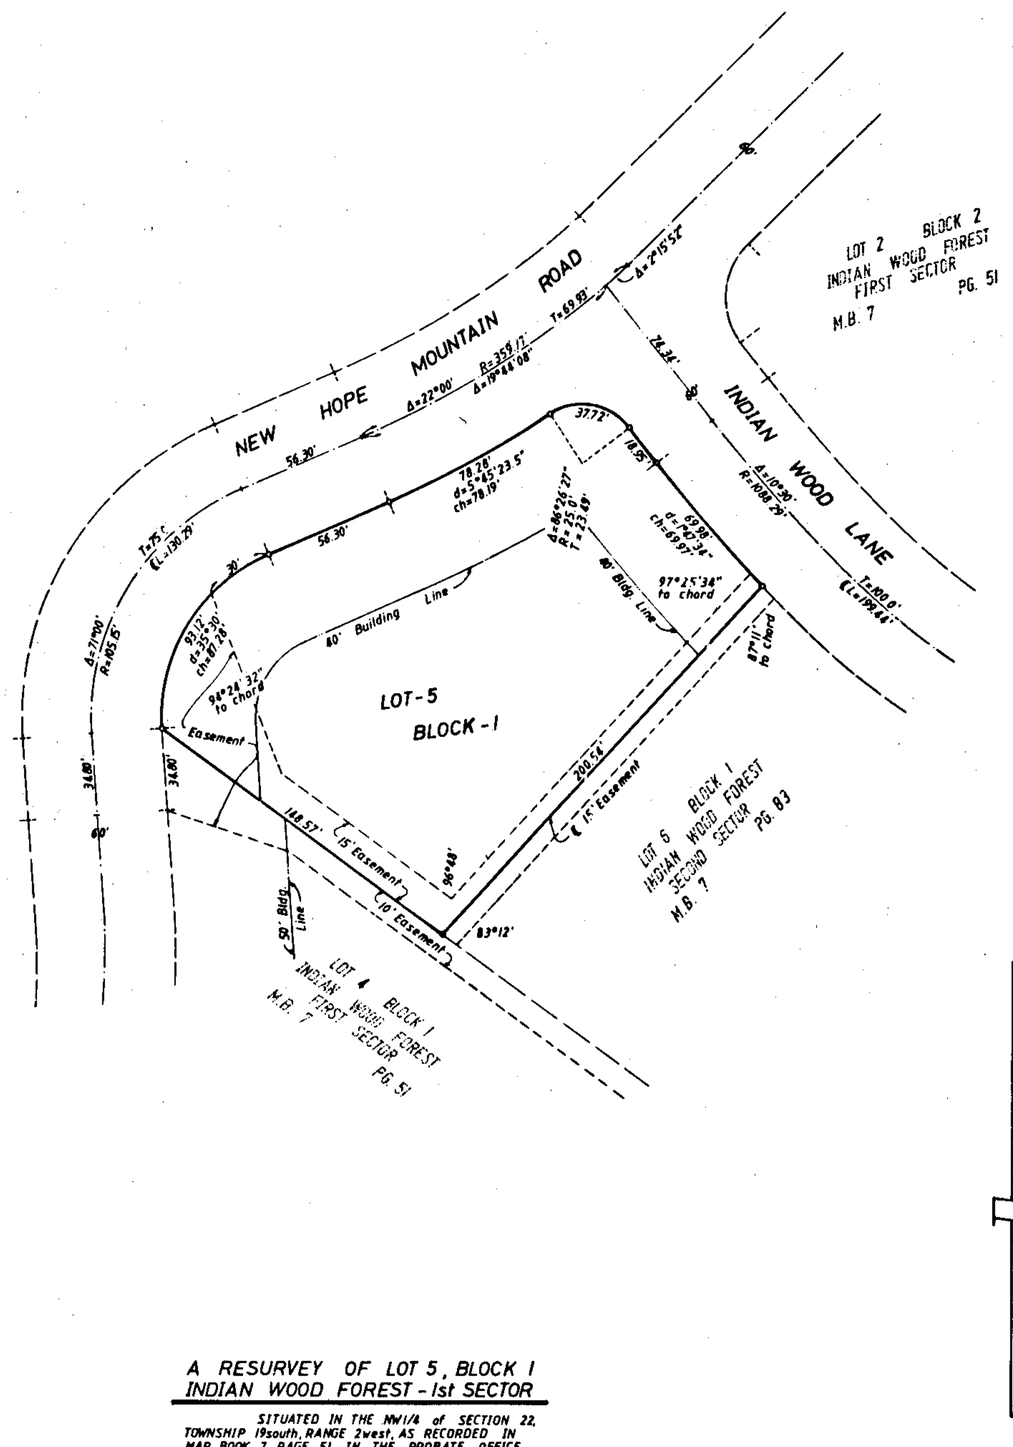

A RESURVEY OF LOT 5, BLOCK 1
INDIAN WOOD FOREST - 1st SECTOR

SITUATED IN THE NW1/4 of SECTION 22, TOWNSHIP 19south, RANGE 2west, AS RECORDED IN MAP BOOK 7, PAGE 51, IN THE PROBATE OFFICE OF SHELBY COUNTY, ALABAMA.

0 20' 40' 60' 100' 200'

SCALE: 1" = 40' NOVEMBER 17,1978

LOUIS H. WEYGAND - REGIS. ENGINEER and SURVEYOR - REG. NO. 1347

STATE OF ALABAMA)
SHELBY COUNTY)

We, the undersigned, Louis H. Weygand, a Registered Engineer-Surveyor, State of Alabama, and David F. Fowler, respectively as President of David Fowler Homes, Inc., as Owner, hereby certify that this plat or map was made pursuant to a survey made by said surveyor and that said survey and this plat or map were made at the instance of said owner; that this plat or map is a true and correct map of lands shown therein and known as A RESURVEY OF LOT 5, BLOCK 1, INDIAN WOOD FOREST 1st SECTOR, showing the divisions into which it is proposed to divide said lands, giving the length and bearings of the boundaries of each lot and its number, showing the streets, alleys and public grounds, giving the bearings, length, width and name of each street, as well as the number of each lot and block, and showing the relation of the lands to the government survey; and that iron pins have been installed at all lot corners and curve points as shown and designated by small open circles on said plat or map. Said owner also certifies that he is the owner of said lands and that the same are not subject to any mortgages.

Dated: 17 NOV

By: Louis H. Weygand
Louis H. Weygand, Reg. No. 1347

DAVID FOWLER HOMES, INC., OWNER
By: David F. Fowler
David F. Fowler, President

STATE OF ALABAMA)
JEFFERSON COUNTY)

I, Joyce D. Mardis, as Notary Public in and for said County and State, do hereby certify that Louis H. Weygand, whose name is signed to the foregoing certificate as Engineer-Surveyor, and who is known to me, acknowledged before me, on this date, that after having been duly informed of the contents of said certificate, he executed same voluntarily as such Engineer-Surveyor with full authority therefor.

Given under my hand and seal this the 17th day of November, 1978.

By: Joyce D. Mardis
Notary Public

STATE OF ALABAMA)
JEFFERSON COUNTY)

I, Bruce Alan Mink, as Notary Public in and for said County and State, do hereby certify that David F. Fowler, whose name is signed to the foregoing certificate as President of David Fowler Homes, Inc., Owner, and who is known to me, acknowledged before me, on this date, that after having been duly informed of the contents of said certificate, he executed same voluntarily as such officer with full authority therefor.

Given under my hand and seal this the 17 day of November, 1978.

By: Bruce Alan Mink
Notary Public

APPROVED BY: Forest T. Owens DATE: 11-17-78
SHELBY COUNTY PLANNING AND ZONING

APPROVED BY: James P. Lee Jr. DATE: 11/17/78
SHELBY COUNTY ENGINEER

102