1911111100000153O 1/1 $.00
Shelby Cnty Judge of Probate,AL
11/11/1911 12:00:00AM FILED/CERT

Cahaba Title

Map Book 8 Page 55

WILDEWOOD VILLAGE - SECOND ADDITION

81 JUN 3 PM 3:22

LOCATED IN THE N.W. 1/4 OF THE N.W. 1/4 AND THE N.E. 1/4 OF THE N.W. 1/4 OF SEC. 1, TP. 20 S., R. 3 W., SHELBY COUNTY, ALABAMA

SCALE 1"= 40'

JUNE, 1981

Restrictions - 41 pg. 127

GRAPHIC SCALE
0 25 50 100 200 300

CEBU, INC. — OWNER
ALLEN WHITLEY — CIVIL ENGINEER & SURVEYOR

NOTE: All easements shown on this map are for public utilities, sanitary sewers, storm sewers, storm ditches, and may be used for such purposes to serve property both within and without this subdivision.

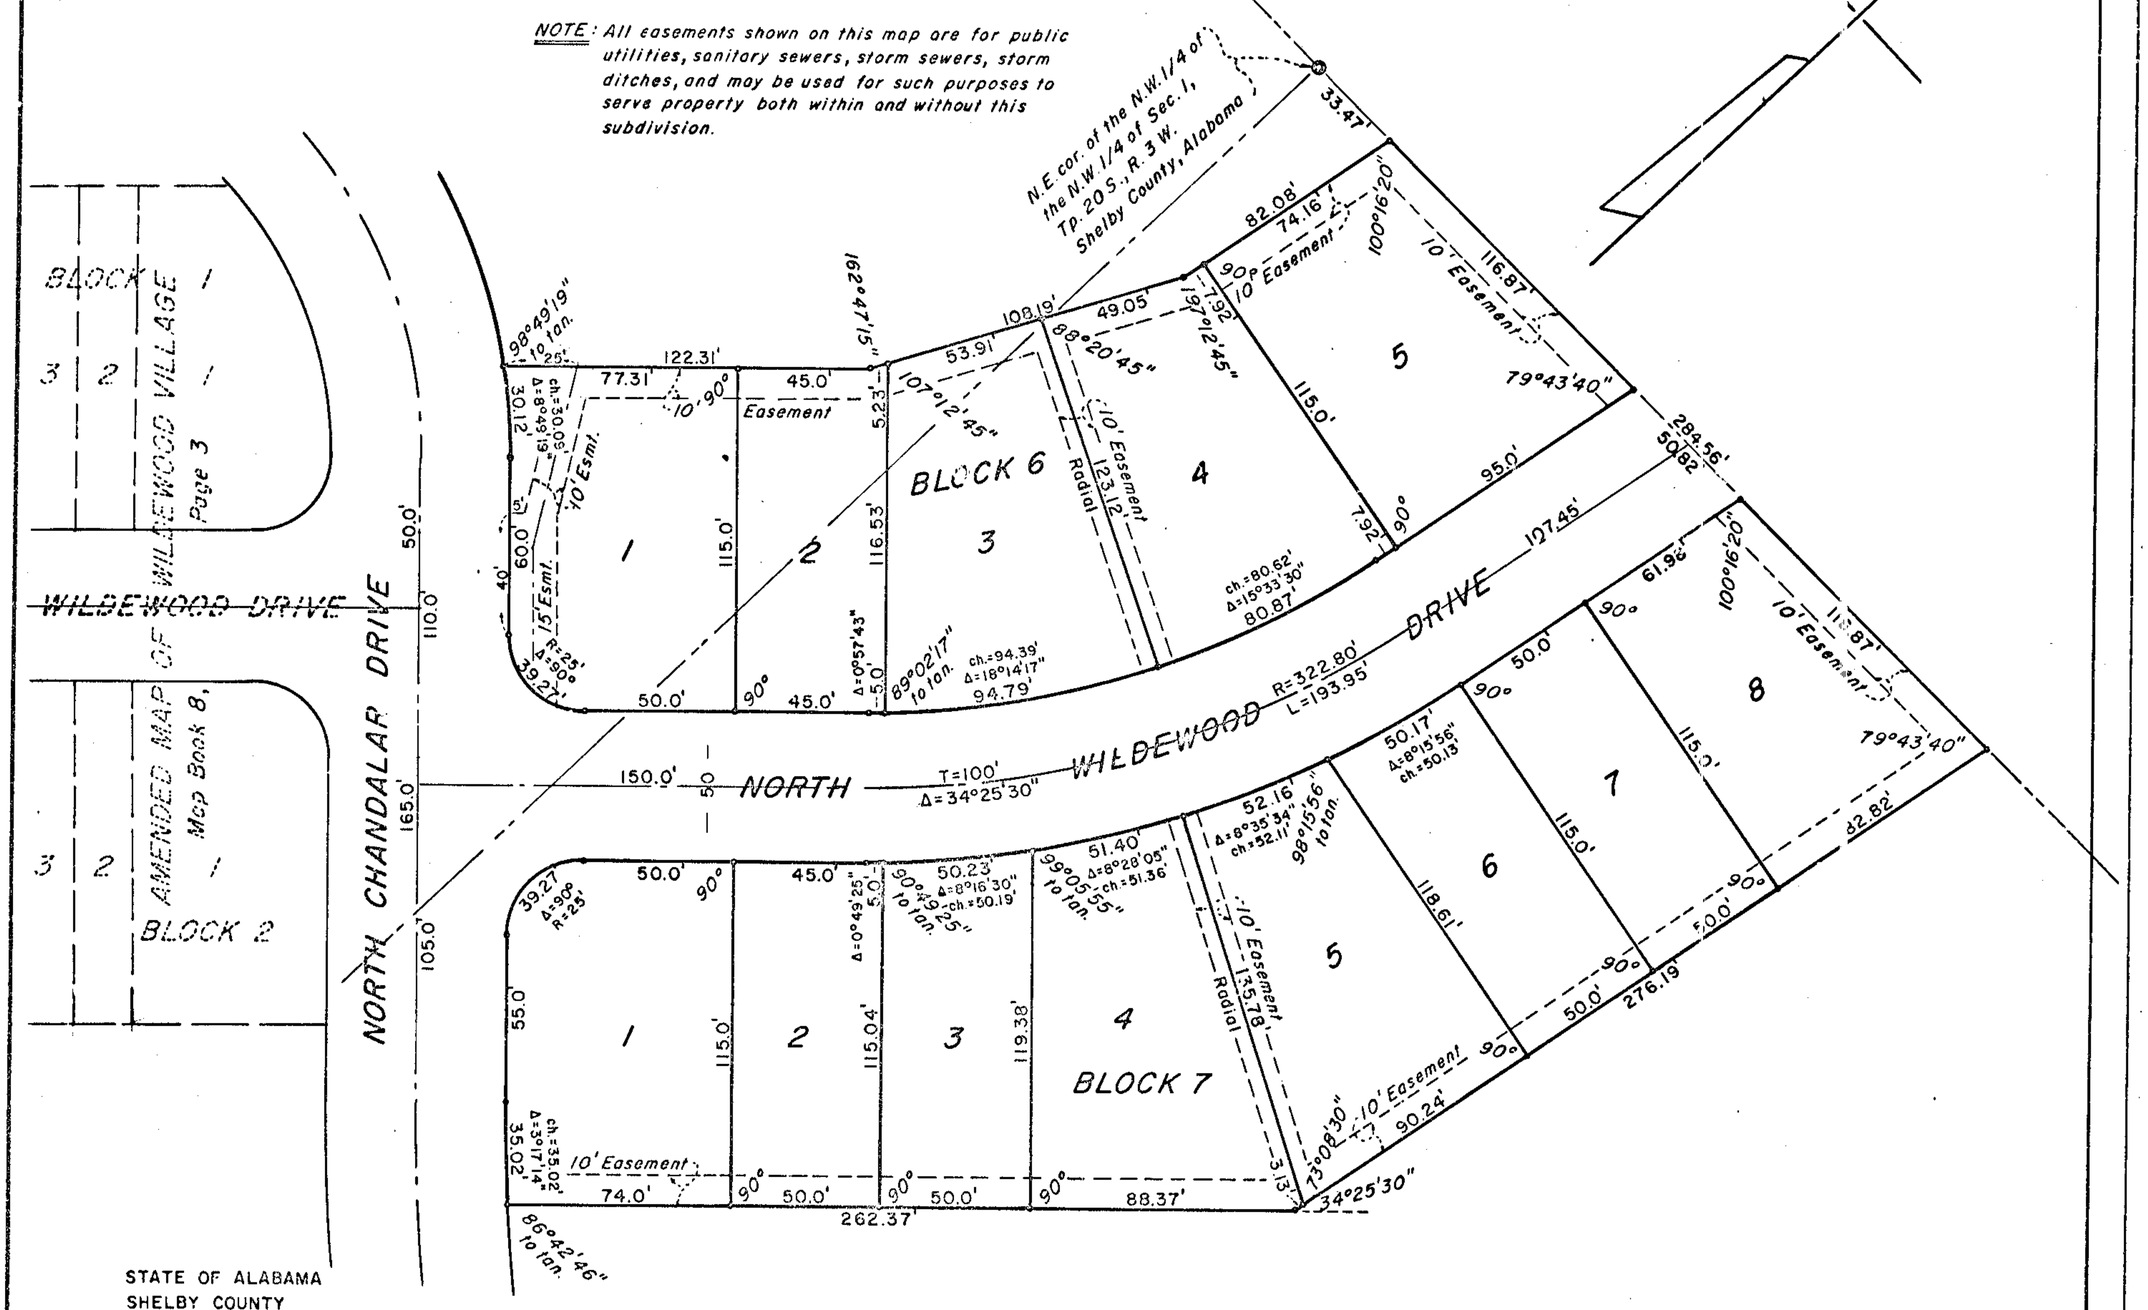

STATE OF ALABAMA
SHELBY COUNTY

THE UNDERSIGNED, ALLEN WHITLEY, A REGISTERED ENGINEER AND LAND SURVEYOR, STATE OF ALABAMA, AND W.M. HUMPHRIES AND LARRY F. SILVERS, AS PRESIDENT AND SECRETARY-TREASURER OF CEBU, INC., AS OWNER, HEREBY CERTIFY THAT THIS PLAT OR MAP WAS MADE PURSUANT TO A SURVEY MADE BY SAID SURVEYOR AND THAT SAID SURVEY AND THIS PLAT OR MAP WERE MADE AT THE INSTANCE OF SAID OWNER; THAT THIS PLAT OR MAP IS A TRUE AND CORRECT MAP OF LANDS SHOWN THEREIN AND KNOWN AS WILDEWOOD VILLAGE - SECOND ADDITION: SHOWING THE SUBDIVISIONS INTO WHICH IT IS PROPOSED TO DIVIDE SAID LANDS, GIVING THE LENGTHS AND BEARINGS OF EACH LOT AND ITS NUMBER, SHOWING THE STREETS, ALLEYS AND PUBLIC GROUNDS, GIVING THE BEARING, LENGTH, WIDTH AND NAME OF EACH STREET, AS WELL AS THE NUMBER OF EACH LOT AND BLOCK, AND SHOWING THE RELATION OF THE LANDS TO THE GOVERNMENT SURVEY: AND THAT IRON PINS HAVE BEEN INSTALLED AT ALL LOT CORNERS AND CURVE POINTS AS SHOWN AND DESIGNATED BY SMALL OPEN CIRCLES ON SAID PLAT OR MAP. SAID OWNER ALSO CERTIFIES THAT IT IS THE OWNER OF SAID LANDS AND THAT THE SAME ARE NOT SUBJECT TO ANY MORTGAGE, EXCEPT A MORTGAGE HELD BY LEONARD H. WHITE, JR.

IN WITNESS WHEREOF WE HAVE HEREUNTO SET OUR HANDS THIS THE 19 TH DAY OF JUNE, 1981.

BY: Leonard H White Jr
LEONARD H. WHITE, JR., MORTGAGEE

BY: W M Humphries
W. M. HUMPHRIES, PRESIDENT

BY: Allen Whitley
ALLEN WHITLEY, ENGINEER - SURVEYOR
ALABAMA REG. NO. 3943

BY: Larry F Silvers
LARRY F. SILVERS, SECRETARY-TREASURER

STATE OF ALABAMA
SHELBY COUNTY

I, DANIEL M. SPITLER, AS NOTARY PUBLIC IN AND FOR SAID COUNTY AND STATE, DO HEREBY CERTIFY THAT ALLEN WHITLEY, WHOSE NAME IS SIGNED TO THE FOREGOING CERTIFICATE AS SURVEYOR, AND W.M. HUMPHRIES AND LARRY F. SILVERS, WHOSE NAMES ARE SIGNED TO THE SAME AS PRESIDENT AND SECRETARY-TREASURER, RESPECTIVELY, OF CEBU, INC., AS OWNER OF WILDEWOOD VILLAGE - SECOND ADDITION, AND LEONARD H. WHITE, JR., WHOSE NAME IS SIGNED TO THE SAME AS MORTGAGEE OF THE PROPERTY SHOWN HEREON AND KNOWN AS WILDEWOOD VILLAGE - SECOND ADDITION, AND WHO ARE KNOWN TO ME, ACKNOWLEDGED BEFORE ME ON THIS DATE, THAT AFTER HAVING BEEN DULY INFORMED OF THE CONTENTS OF SAID CERTIFICATE, THEY EXECUTED SAME VOLUNTARILY AS SUCH OFFICERS AND/OR INDIVIDUALS WITH FULL AUTHORITY THEREFOR.

BY: Daniel M Spitler
DANIEL M. SPITLER, NOTARY PUBLIC

BE IT RESOLVED BY THE CITY OF PELHAM THAT THE ASSENT OF THIS BODY BE, AND THE SAME HEREBY IS, GIVEN TO THE DEDICATION OF THE STREETS, ALLEYS AND PUBLIC GROUNDS AS SHOWN ON THE PLAT OR MAP OF WILDEWOOD VILLAGE - SECOND ADDITION, WHICH PLAT OR MAP IS CERTIFIED TO HAVE BEEN MADE BY ALLEN WHITLEY AT THE INSTANCE OF CEBU, INC., AS OWNER, AND HAS BEEN DULY EXHIBITED TO THIS BOARD: SAID PLAT OR MAP BEING FURTHER IDENTIFIED BY A RECITAL OF THE APPROVAL OF THIS BOARD SIGNED BY WILLIE MAE DENNIS, CITY CLERK, OF EVEN DATE HEREWITH

BY: Willie Mae Dennis DATE: 6/6/81
WILLIE MAE DENNIS, CITY CLERK

APPROVED: George W Holcombe DATE: 6-22-81
GEORGE W. HOLCOMBE
ENVIRONMENTALIST

APPROVED: Burk Dunaway DATE: 6-22-81
BURK DUNAWAY, MAYOR
CITY OF PELHAM

APPROVED: Michael S McKinnis DATE: 6-
MICHAEL S. McKINNIS, CHAIRMAN
PELHAM PLANNING COMMISSION

ROBERTS & SON, INC.
PRINTERS — BOOKBINDERS — LITHOGRAPHERS
MICROFILMING AND MICRO-REPRODUCTIONS
P. O. BOX 1382
BIRMINGHAM, ALABAMA
PHONE 822-3122

55