Map Book 5
Page 50
Map Book 5
Page 51

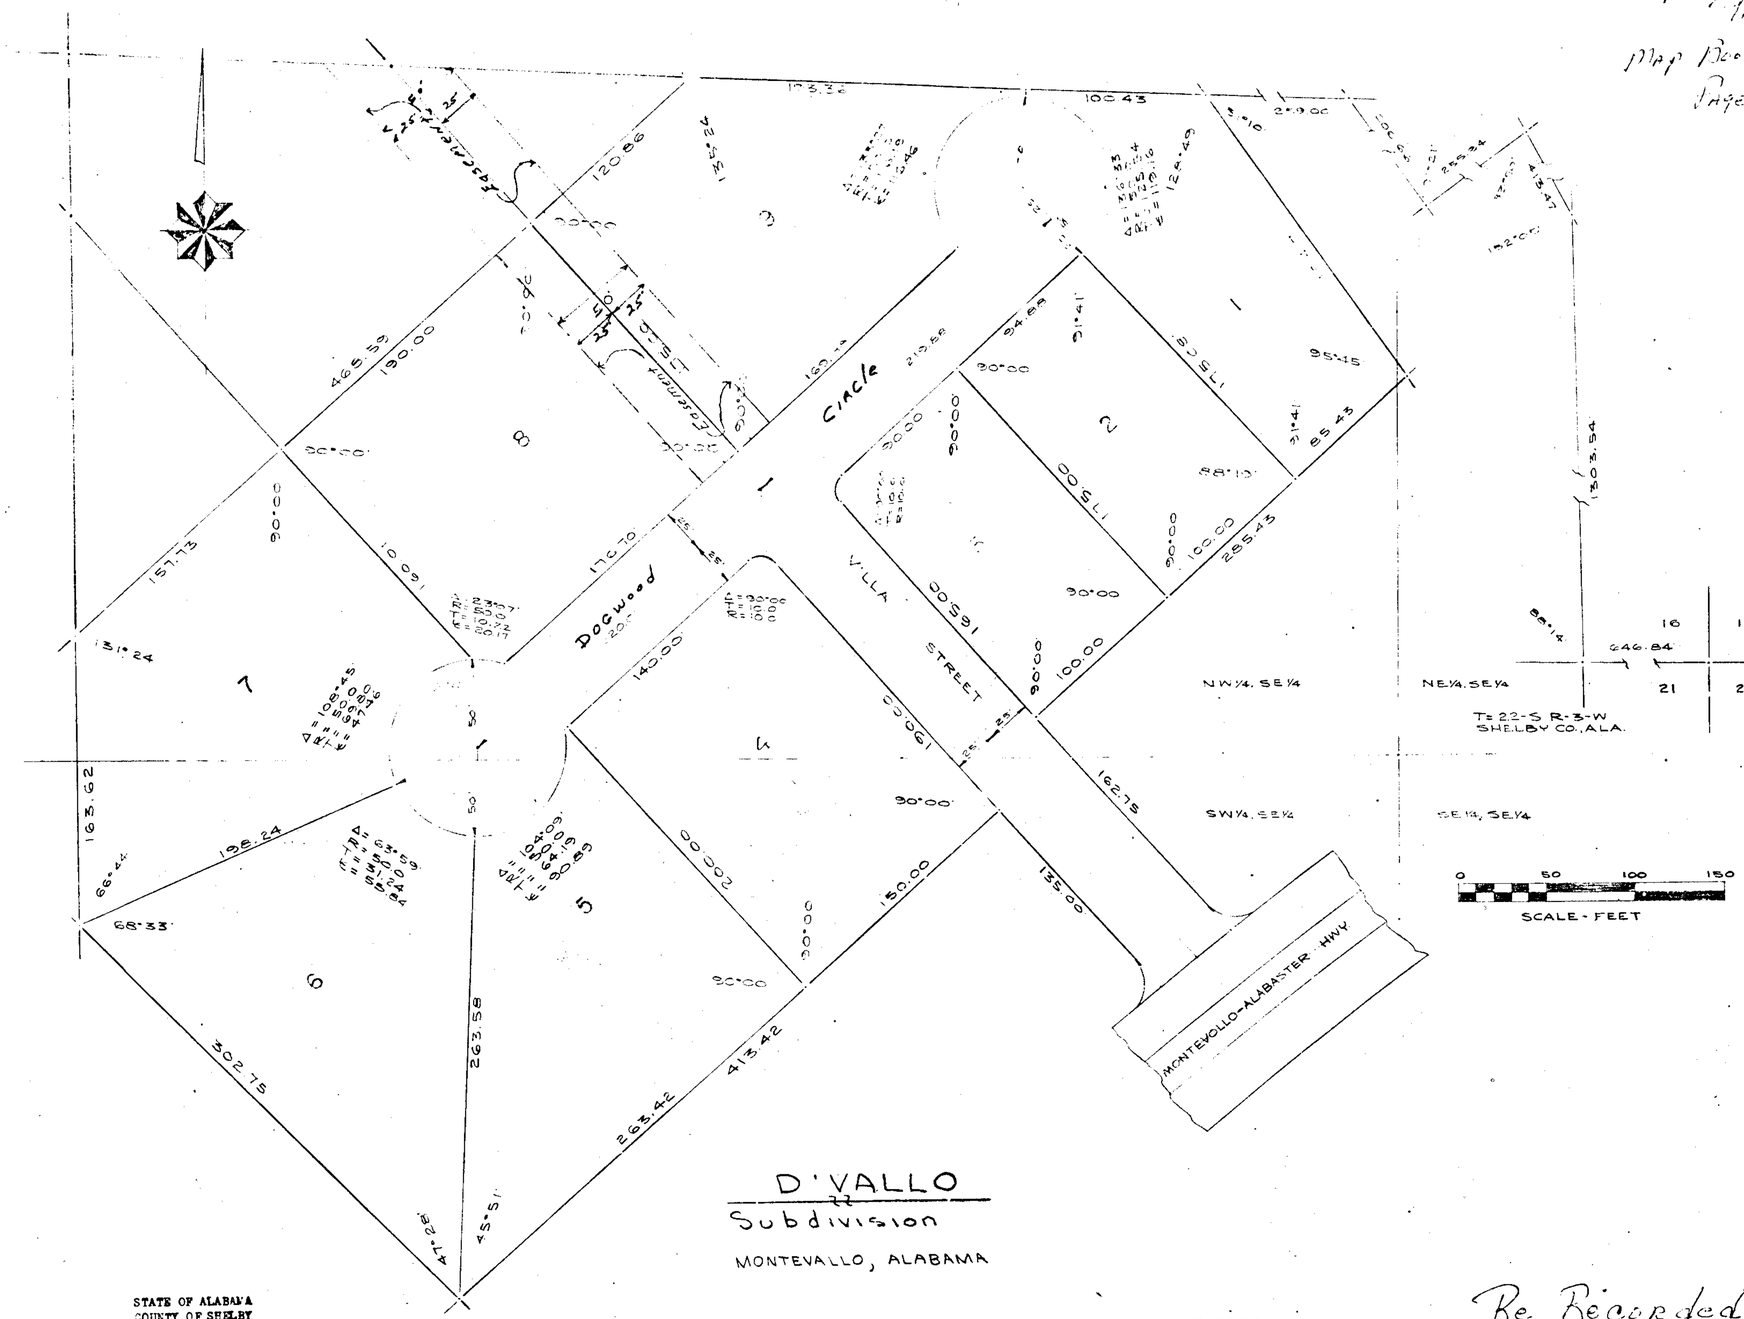

D'VALLO
Subdivision
MONTEVALLO, ALABAMA

STATE OF ALABAMA
COUNTY OF SHELBY

WE THE UNDERSIGNED, FRANK W. WHEELER, AS SURVEYOR, AND TILLMAN DAVIS AND PHYLLIS H. DAVIS, AS OWNER, DO HEREBY CERTIFY THAT THIS IS A TRUE AND CORRECT PLAT OF D'VALLO SUBDIVISION, SITUATED IN THE SE¼ OF SEC. 16, T-22-S, R-3-W, SHELBY COUNTY, ALABAMA, SHOWING THE NUMBER AND DIMENSIONS OF EACH LOT AND NAME AND WIDTH OF EACH PUBLIC WAY, AND GIVING THE RELATIONSHIP OF THE LANDS SO PLATTED TO THE GOVERNMENT SURVEY.

IN WITNESS WHEREOF WE HAVE HEREUNTO SET OUR HANDS THIS THE 11th day of March 1970

Tillman Davis — TILLMAN DAVIS, OWNER

Phyllis H. Davis — PHYLLIS H. DAVIS, OWNER

Frank W. Wheeler — FRANK W. WHEELER, SURVEYOR
Ala. Reg. L.S. No. 3385

STATE OF ALABAMA
COUNTY OF SHELBY

I, Lamar Brasher, A NOTARY PUBLIC IN AND FOR SAID COUNTY AND STATE DO HEREBY CERTIFY THAT FRANK W. WHEELER, WHOSE NAME IS SIGNED TO THE FOREGOING CERTIFICATE AS SURVEYOR; AND TILLMAN DAVIS AND PHYLLIS H. DAVIS, WHOSE NAMES ARE SIGNED TO THE SAME AS OWNER, AND WHO ARE KNOWN TO ME, ACKNOWLEDGED BEFORE ME ON THIS DATE, THAT AFTER HAVING BEEN DULY INFORMED OF THE CONTENTS OF SAID CERTIFICATE, THEY EXECUTED SAME VOLUNTARILY AS SUCH INDIVIDUALS WITH FULL AUTHORITY FOR AND THE ACT OF THE SAME.

Lamar Brasher
NOTARY PUBLIC

APPROVED Clinton C. Nordan 3-14-70.
CHAIRMAN, PLANNING AND ZONING COMMISSION,
MONTEVALLO, ALABAMA

Re Recorded Corrected Map
Lots 4 through 8 suitable for Duplex Apts.
Lots 1 through 3 and lot 9 restricted to Single family buildings
J.H. Kirg Co Sanitarian
Shelby Co. Health Dept.

THIS INSTRUMENT WAS FILED ON March 16 1970
RECORDED & $ ___
RECORDED TAX $ ___
Cassand A. Sealer
JUDGE OF PROBATE

April 13 70

19111111000300 1650 01 Page 1 of 1 Pages
Shelby County, Alabama
11/11/1911 12:00:00AM FILED/CERT