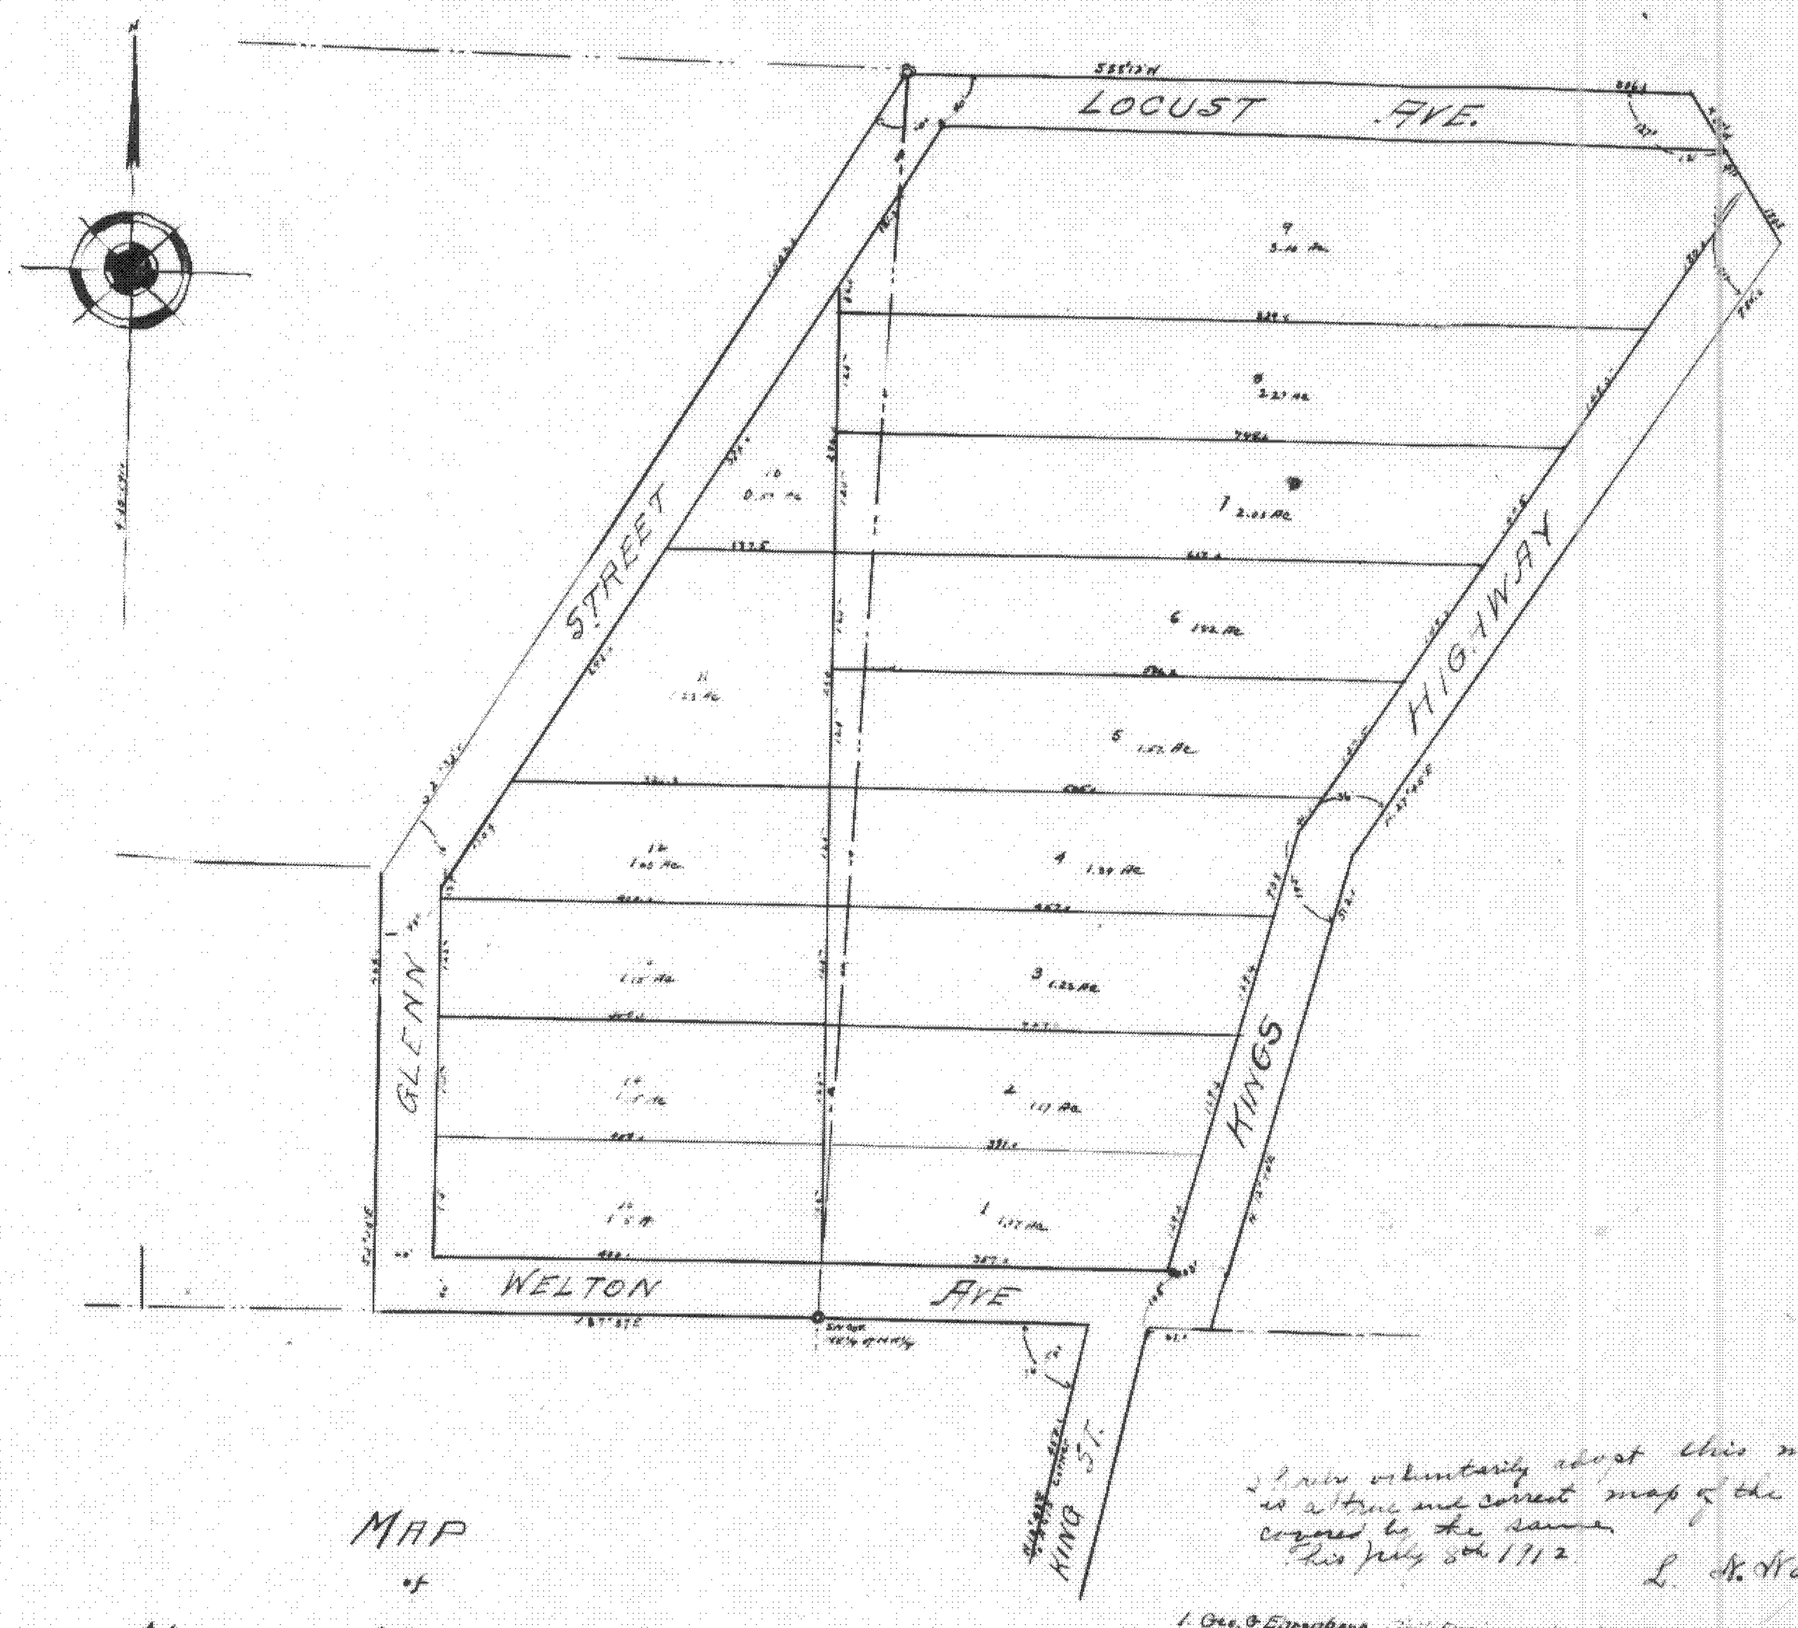

MAP
of
NORTH HIGHLANDS
Shelby Co. Alabama.

Showing

Lots - Streets + Numbers

in N½ of NW¼ - Sec 21. T. 22 S. R. 3 W.

Scale 1" = 100'. Geo. G. Ehrenberg C.E.

The state of Alabama } I, A. J. Longshore, Judge of Probate, hereby
Shelby County } certify that the within map was filed
in my office for record July 8, 1912 and recorded
in Map Record 1 - Page 20.

A. J. Longshore
Judge of Probate.

I hereby voluntarily adopt this map
as a true and correct map of the land
covered by the same.
This July 8th 1912.

L. N. Nabors,

I, Geo. G. Ehrenberg Civil Engineer hereby certify that this
is the correct map of the town of North Highlands in
Shelby Co. Ala. according to survey made by me for L.N. Nabors,
thereof on the 27th day of April 1910.

Geo G Ehrenberg
Civil Engineer

The State of Alabama Shelby County
W. J. Horsley a Notary Public
in and for said County and State hereby certify that
L. N. Nabors
whose name is signed to the foregoing map and who is known
to me acknowledged before me on this day that being informed of the contents of the
conveyance he executed the same voluntarily on the day the same bears date.
Given under my hand this 8th day of July 1912

W. J. Horsley
Notary Public

Book 3 Page 20