See Vacating this Map in Deed Book 240 p 198-C

Page Eight

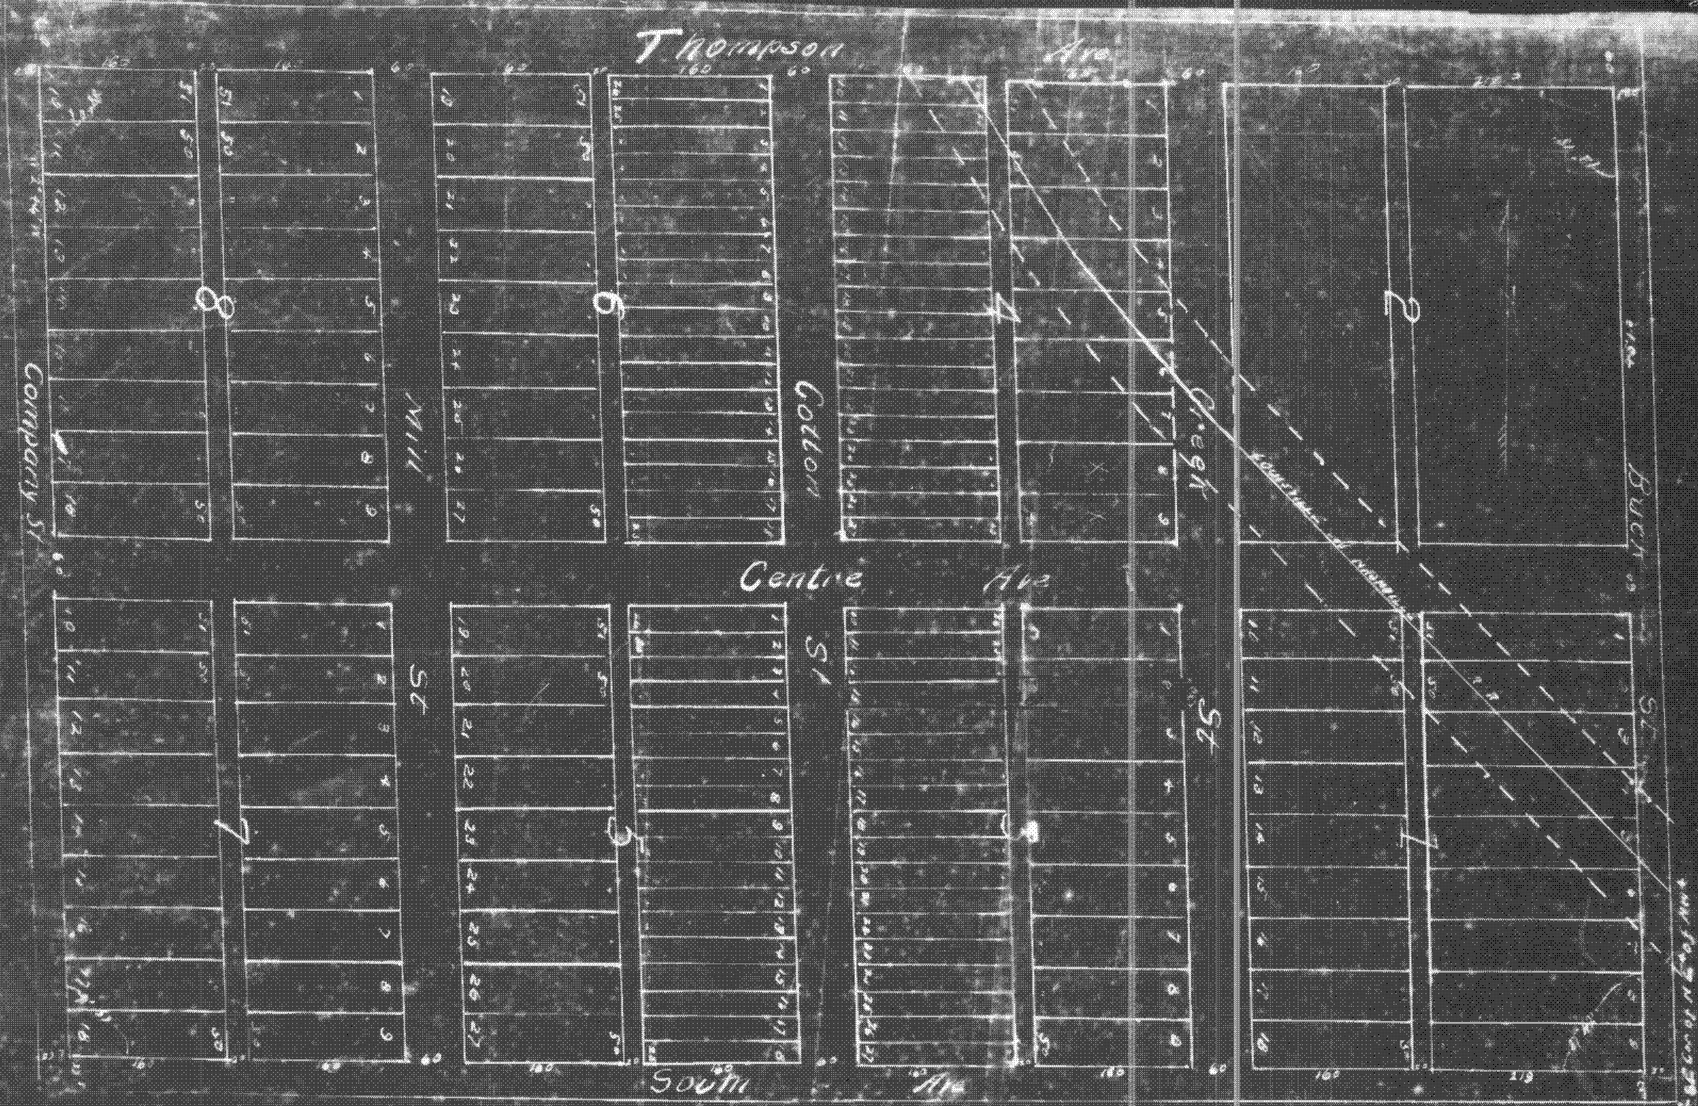

Map Showing Property of Buck Creek Cotton Mill Co.

—IN—

N½ of NW¼ Sec 11 Township 21 S. Range 3 W

Shelby Co. Ala

SCALE 1"=100'

H A Turner Engr - Pa Ala

The State of Alabama Shelby County
I hereby certify that the within map was filed in this office for record 17th March 1915 at 10 o'clock A.M. and recorded in Map Record 1 Page 24 and examined
A P Longshore
Judge of Probate

State of Alabama
Shelby County
This is to certify that I H A Turner a civil engineer and surveyor, have had surveyed, under my direction, the property shown on this map, that I have checked and verified said survey that I have platted the property shown on this map, and that the angles and dimensions shown are correct.
H A Turner Engr

The Buck Creek Cotton Mill Co. as the owner of said property, accepts the foregoing plat and survey
Buck Creek Cotton Mill Co
by F M Thompson Sec-Treas.

State of Alabama
Shelby County
I A P Longshore, Judge of Probate in and for said County and State hereby certify that F M Thompson, whose name as Sec-Treas of the Buck Creek Cotton Mill Company a corporation is signed to the foregoing acceptance of the plat and survey, and who is known to me as acknowledged before me on this day that being informed of the contents of said plat and survey he is such officer and with full authority accepts said plat and survey voluntarily for and as the act of said Buck Cr. Cotton Mill Co.
Given under my hand this 17 day of March 1915
A P Longshore
Judge of Probate